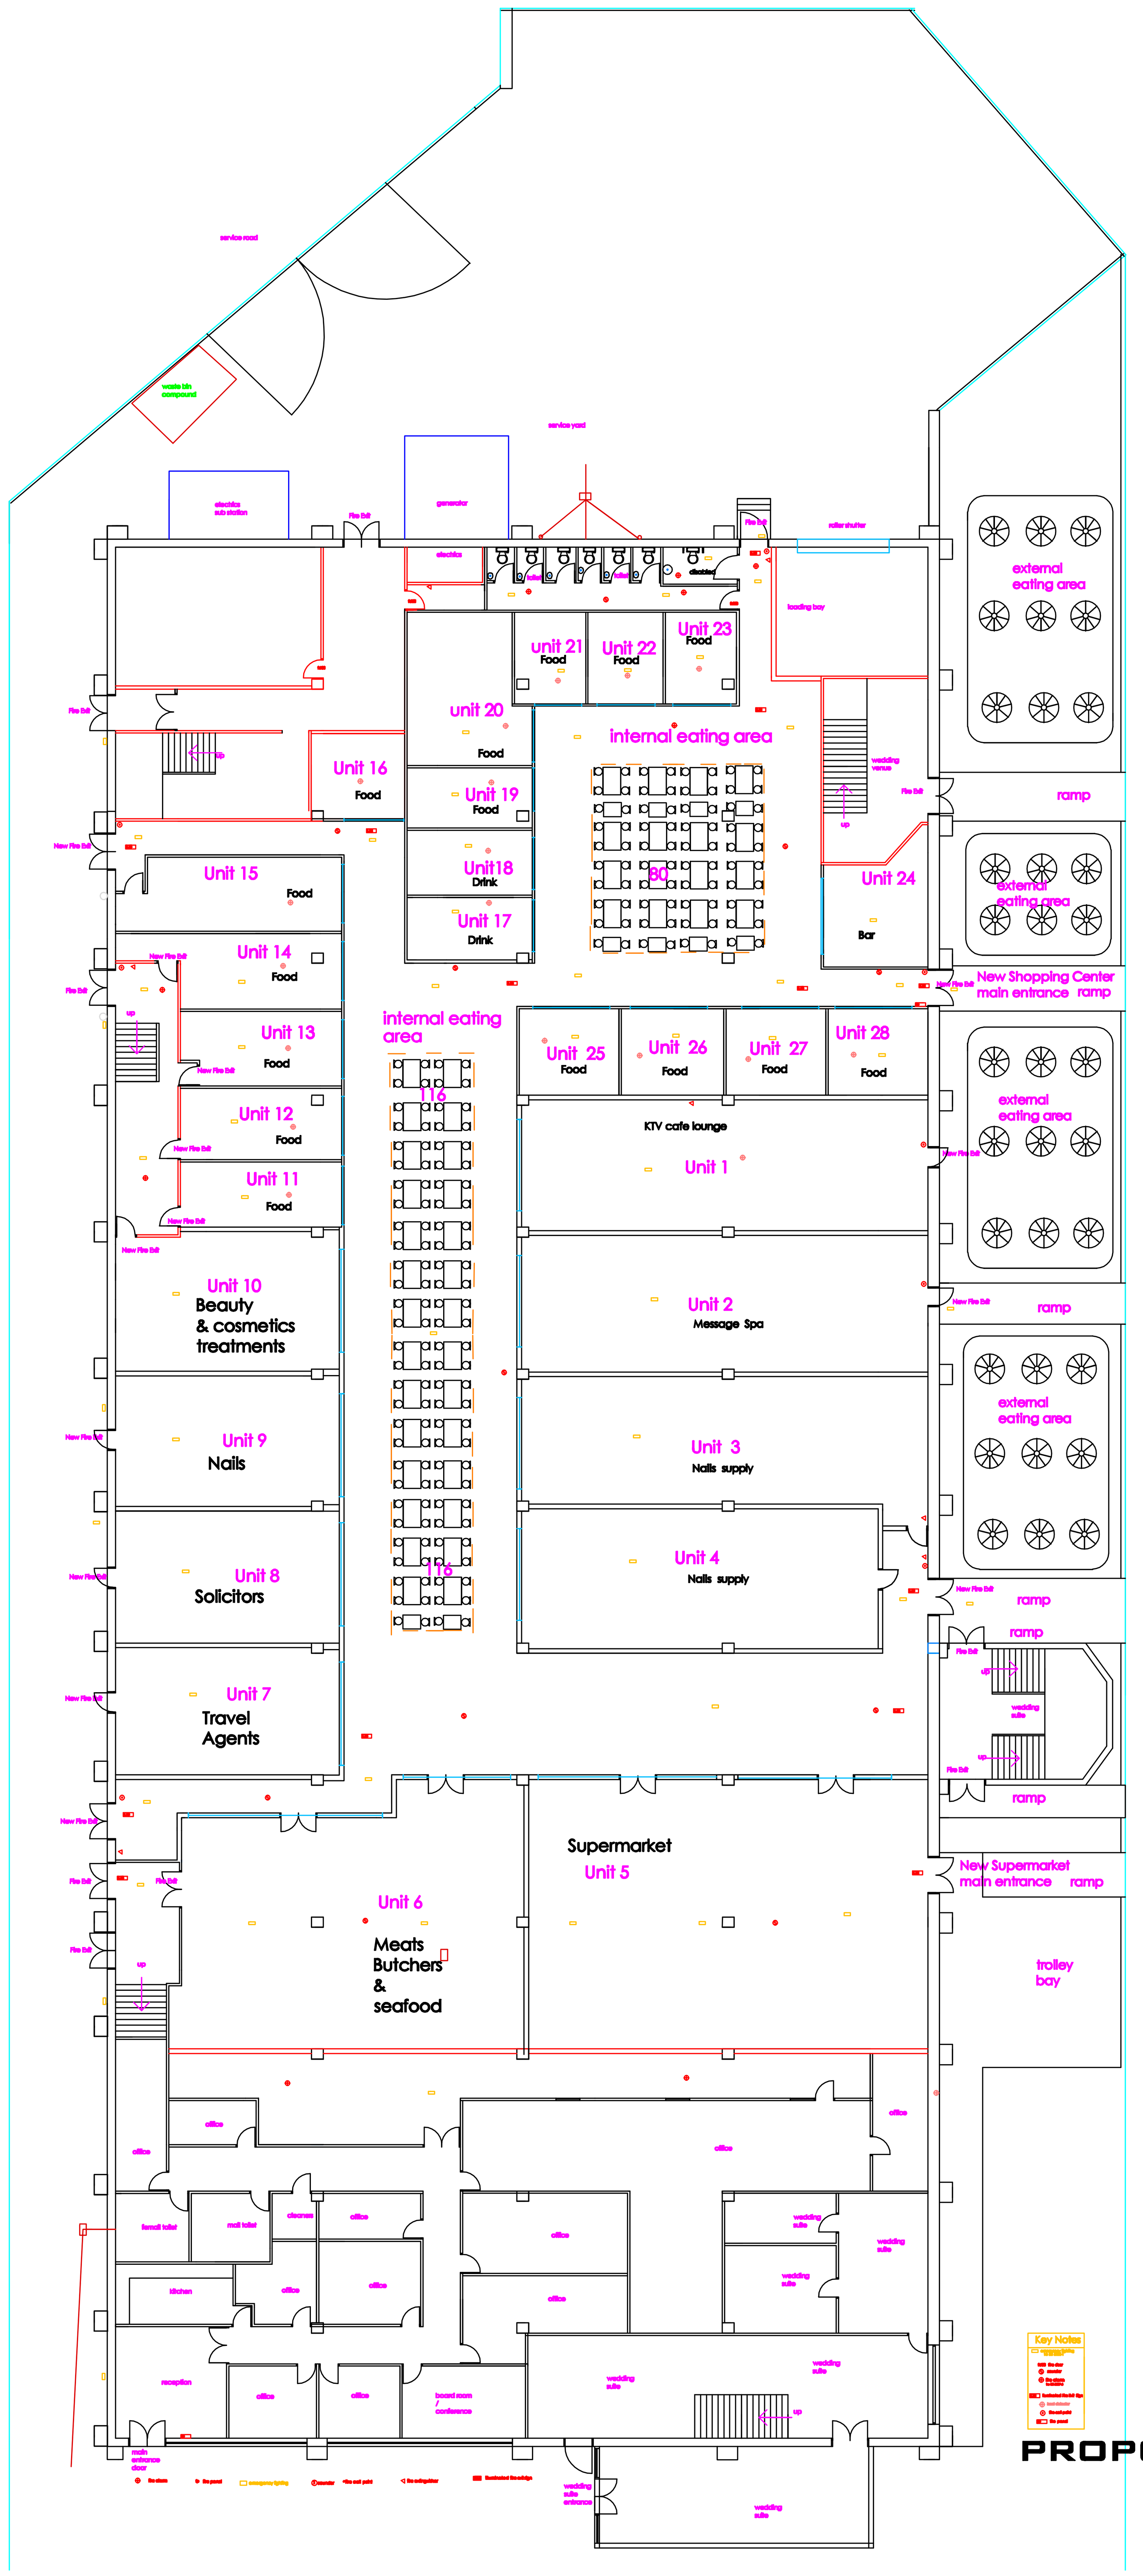


PROPOSED GROUND FLOOR FIRE PRECAUTIONS

SCALE 1:200

DO NOT SCALE OF THIS DRAWING TAKE ALL DIMENSIONS ON SITE
(builders Note)
Do not start any works untill all the approvals have been obtained.
Any discrepancy to be reported to Plans Drawn as soon as possible.

client: The Sheridan
Arjum Majid
371 Oldham Road ,
Manchester ,
M40 8RR
0161 203 5444

date:

drawn: DRW

drawing title:
Phoenix Village
The Orientals Shopping Centre
New fire doors and ramps
New Dwarf Wall
Internal alterations
external seating area

project:
MANCHESTER CITY COUNCIL

PLANNING AND BUILDING CONTROL APPLICATION

PLANS DRAWN
tel.no
07952934281
07856609593
email
Bawinterbottom
@aol.com
www.plansdrawn.org

project no.	drg. no.	A1paper
DR 371	10	