



SCALE 1:100

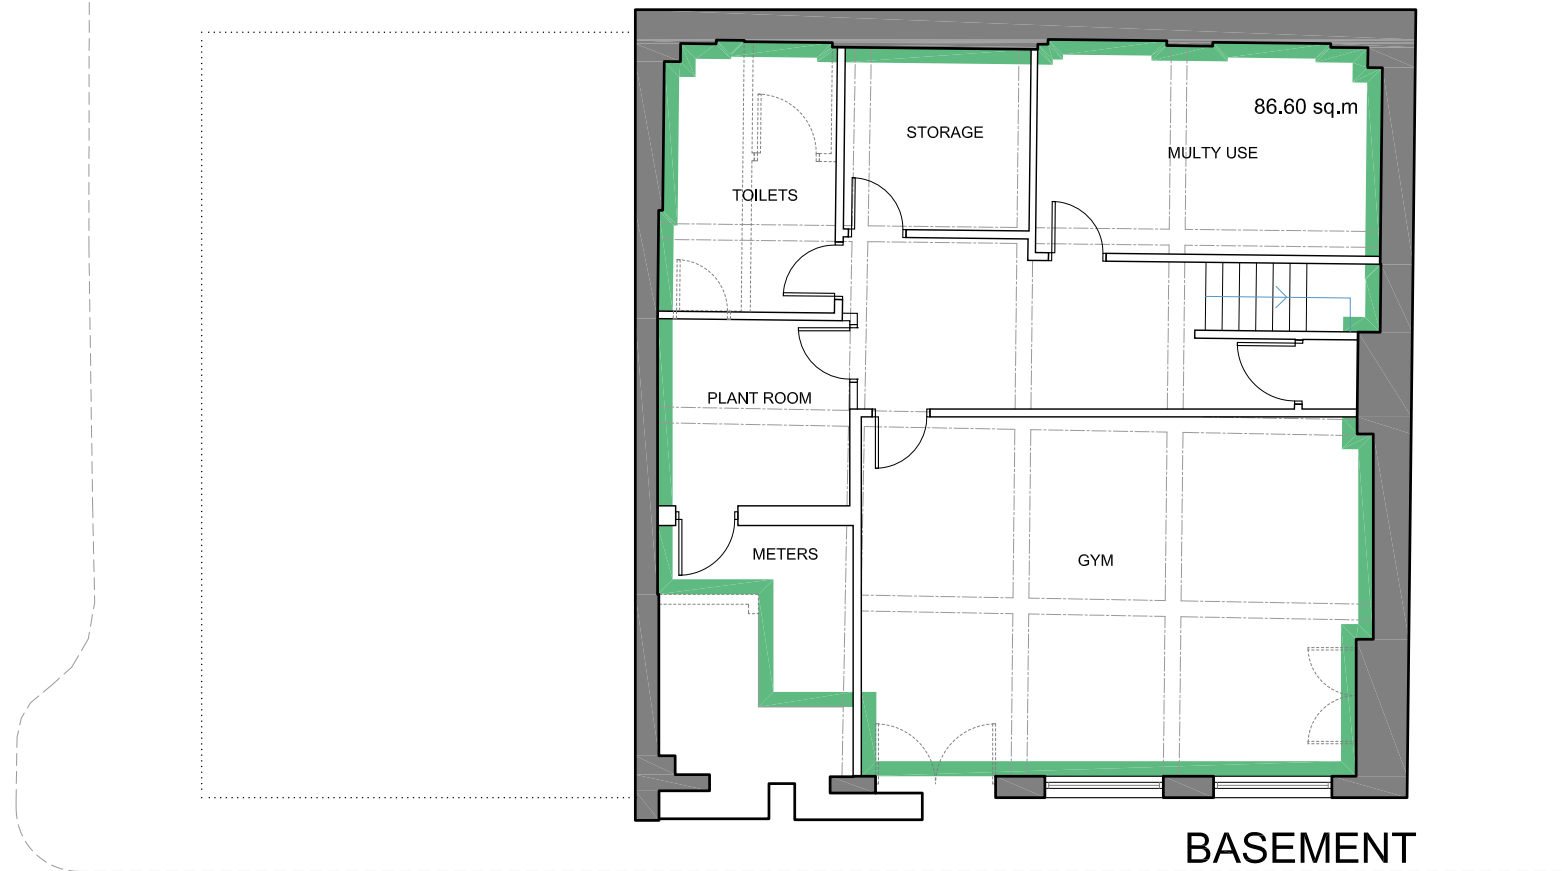

BASEMENT

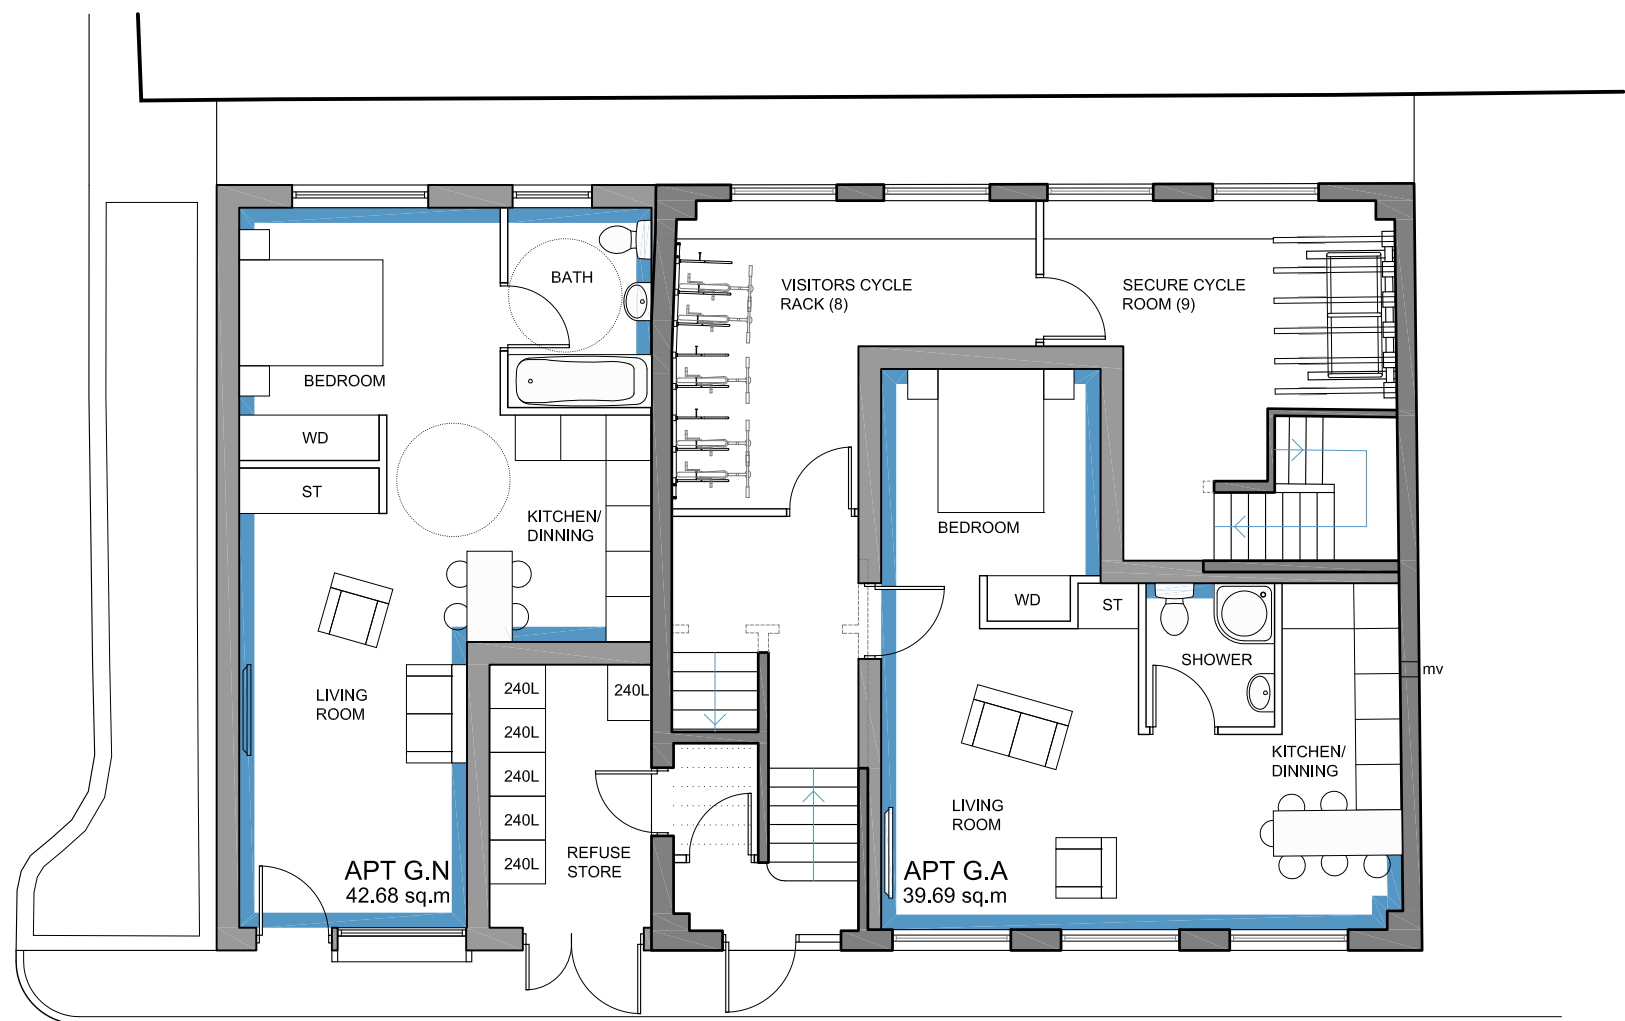

GROUND FLOOR

Richmond Street

B	LAYOUTS		03.06.20
A	FIRST ISSUE	DR	20.02.20
REV	DESCRIPTION	BY	DATE

HOWARD & SEDDON A.R.I.B.A.

CHARTERED ARCHITECTS,
64 WASHWAY ROAD,
SALE, CHESHIRE. M33 7RE.
TEL No 0161-973 8296
FAX No 0161-962 3485
e-mail : admin@howardandseddon.co.uk

PROJECT	RESIDENTIAL DEVELOPMENT 58 RICHMOND STREET MANCHESTER
CLIENT	TAHIR AHMED, TAHIR MEHMOOD

TITLE	PROPOSED PLAN LAYOUT BASEMENT & GROUND FLOOR
-------	---

DRAWN	DRG No.
DATE 03/06/20	12,764 103
SCALE 1:100 (A3)	AMENDMENT B