




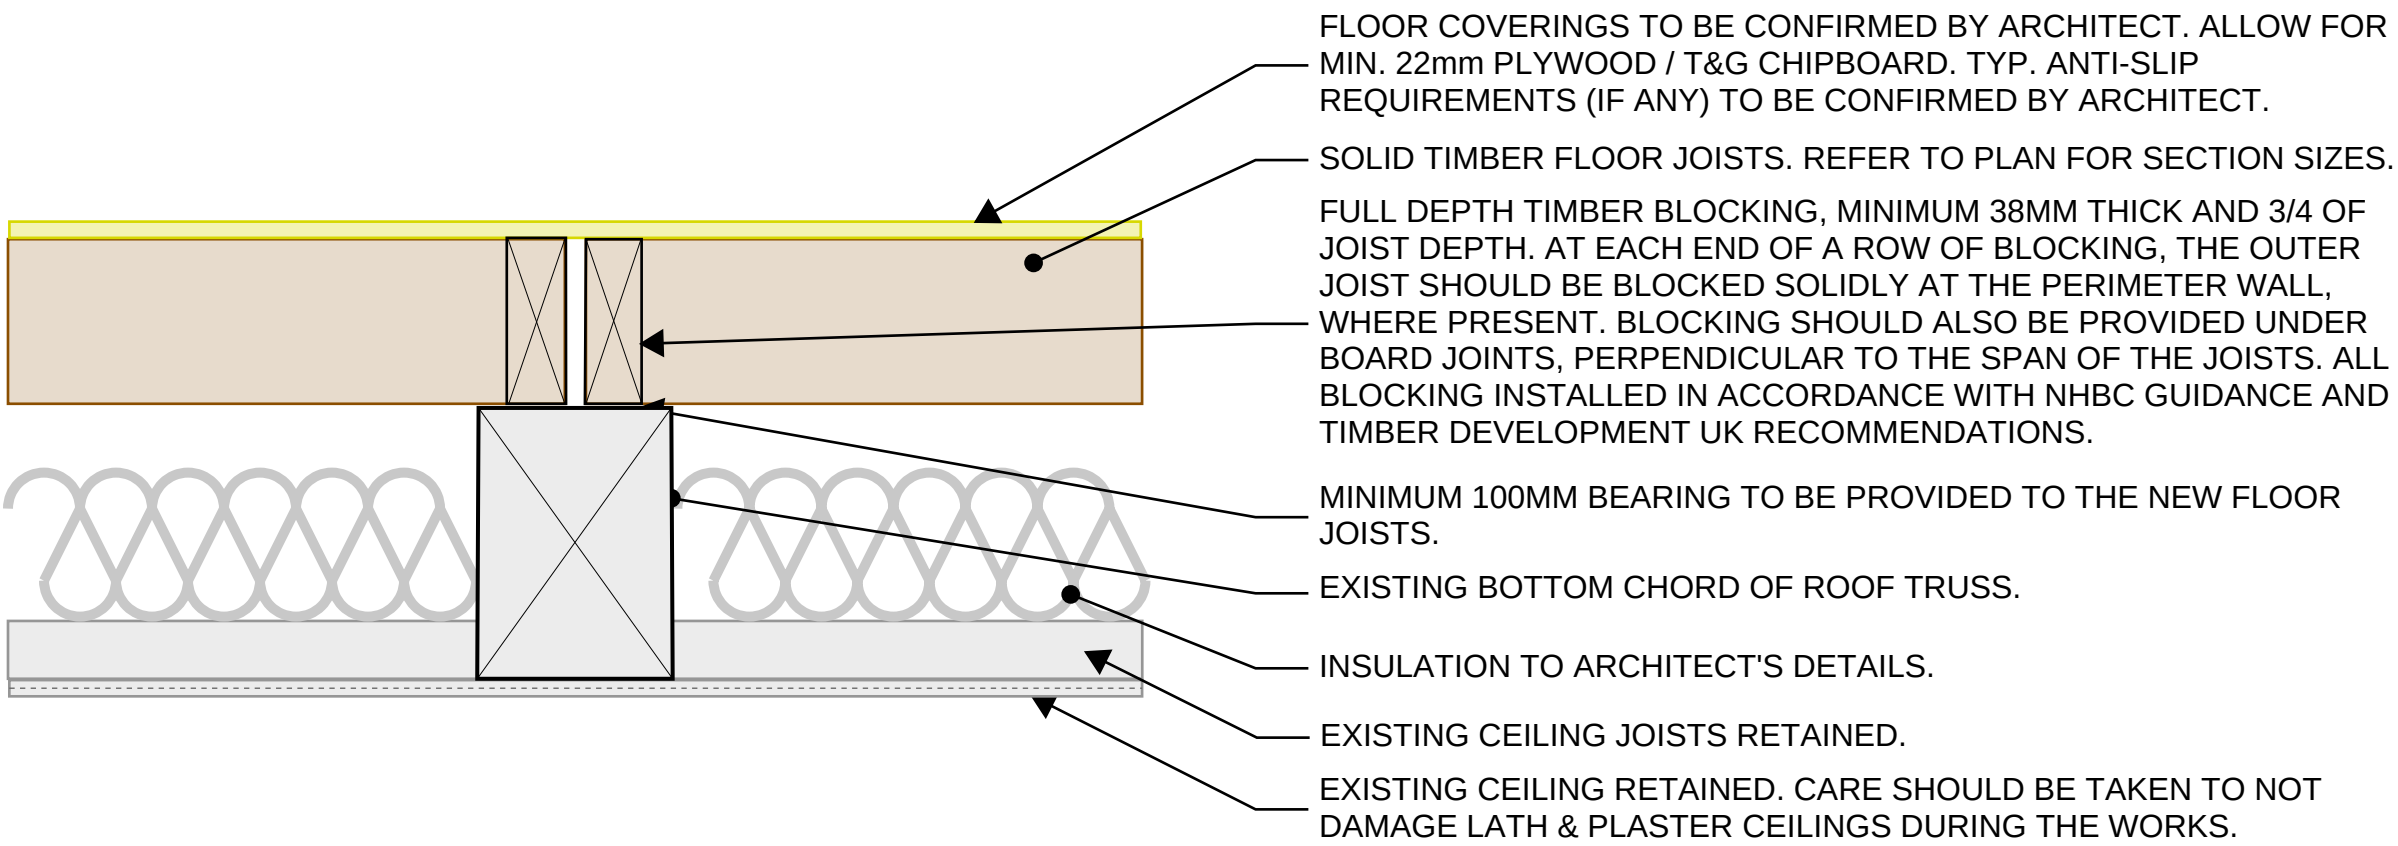


SECTION 1A - TYPICAL SECTION THROUGH TRUSS BOTTOM CHORD WITH SOLID TIMBER FLOOR JOISTS OVER

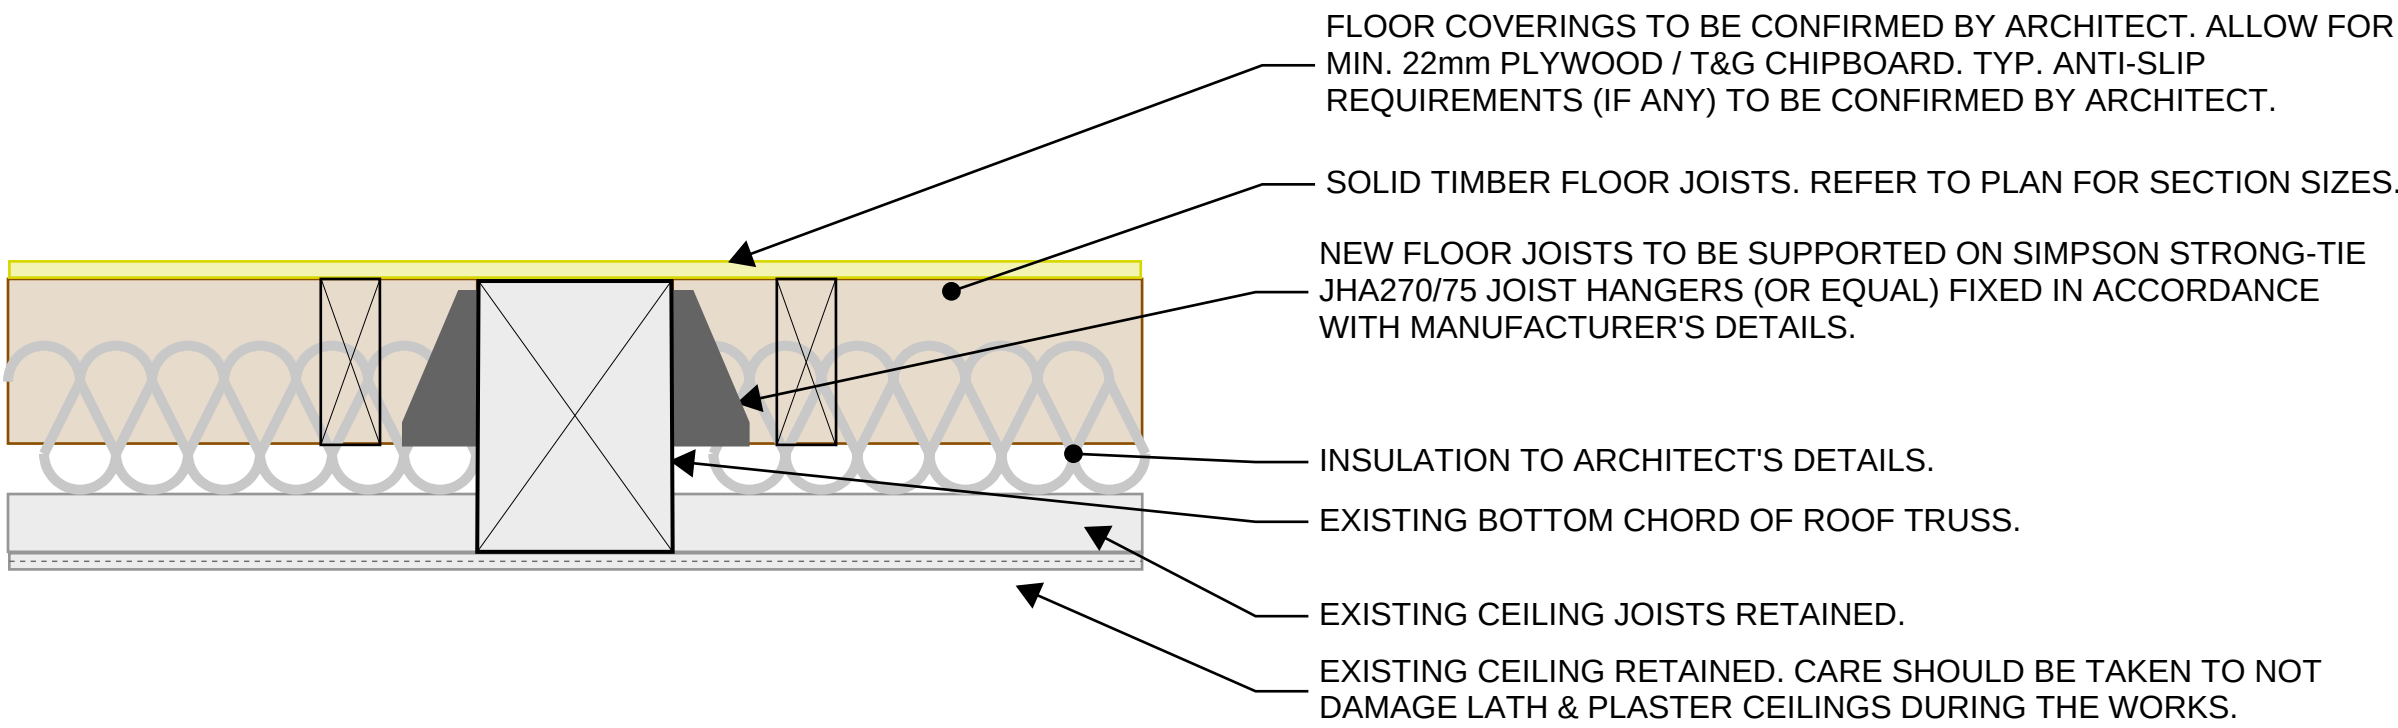


SECTION 2A - TYPICAL SECTION THROUGH TRUSS BOTTOM CHORD WITH SOLID TIMBER FLOOR JOISTS

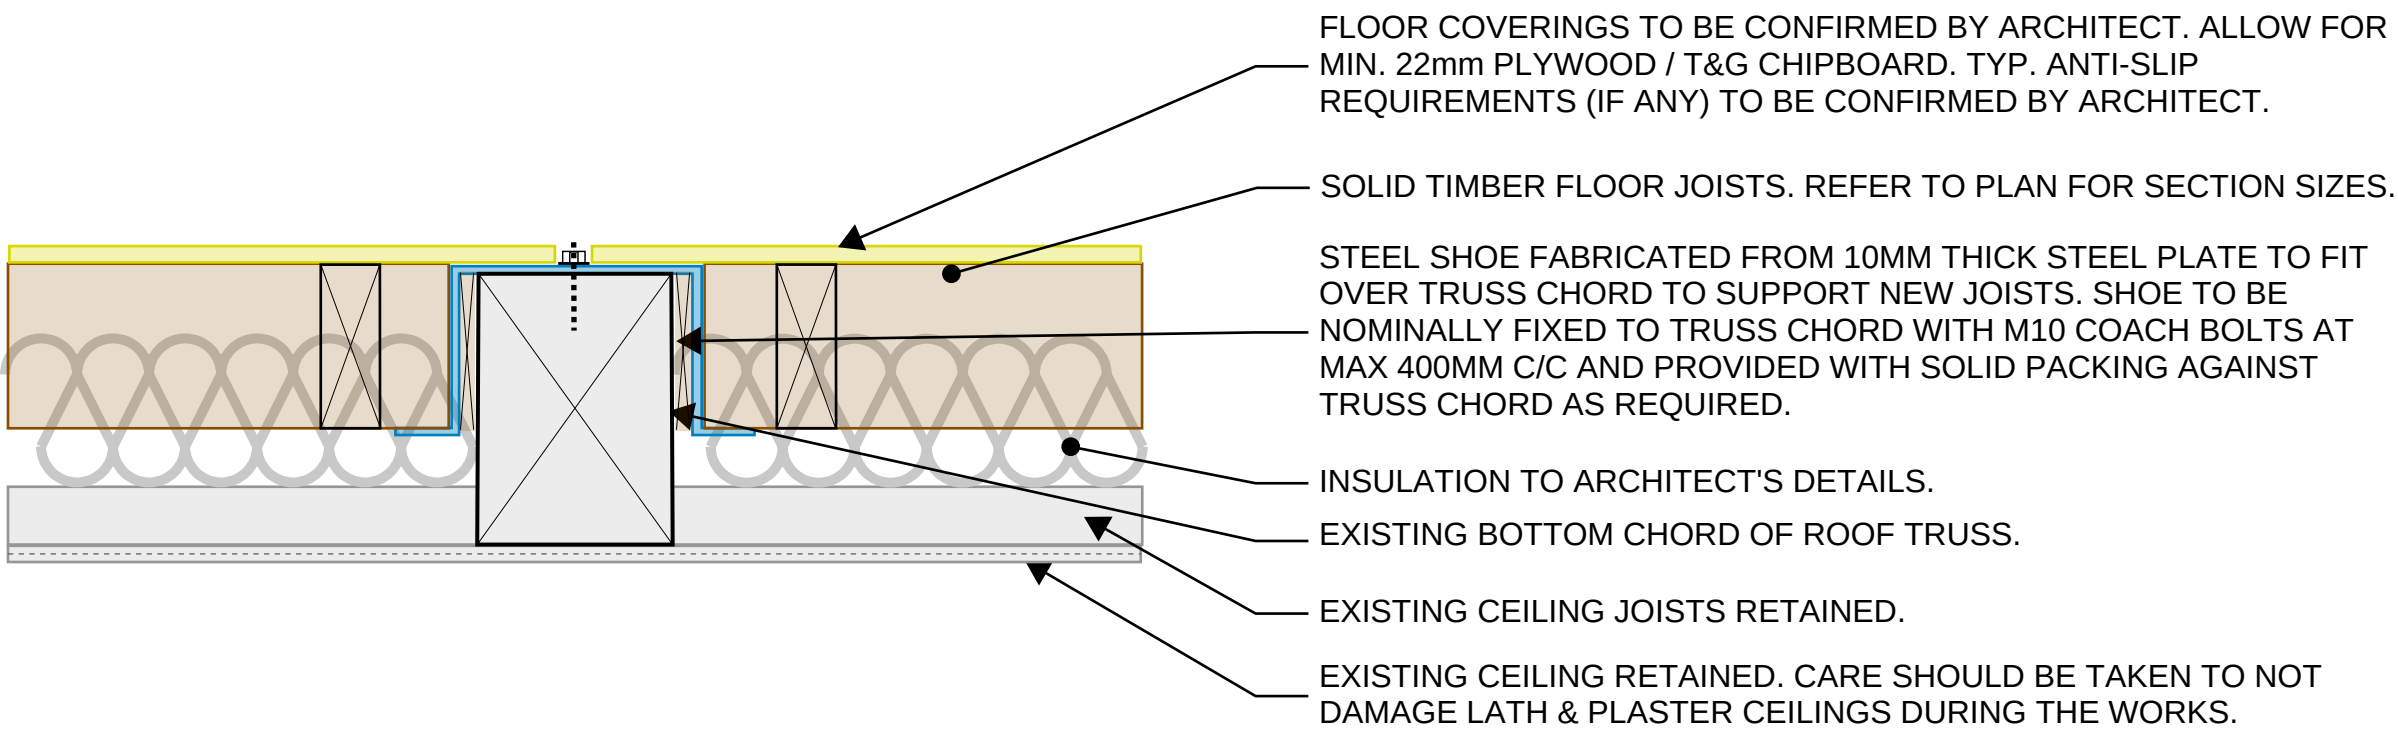


SECTION 3A - TYPICAL SECTION THROUGH TRUSS BOTTOM CHORD WITH SOLID TIMBER FLOOR JOISTS SUPPORTED ON FABRICATED STEEL SHOE

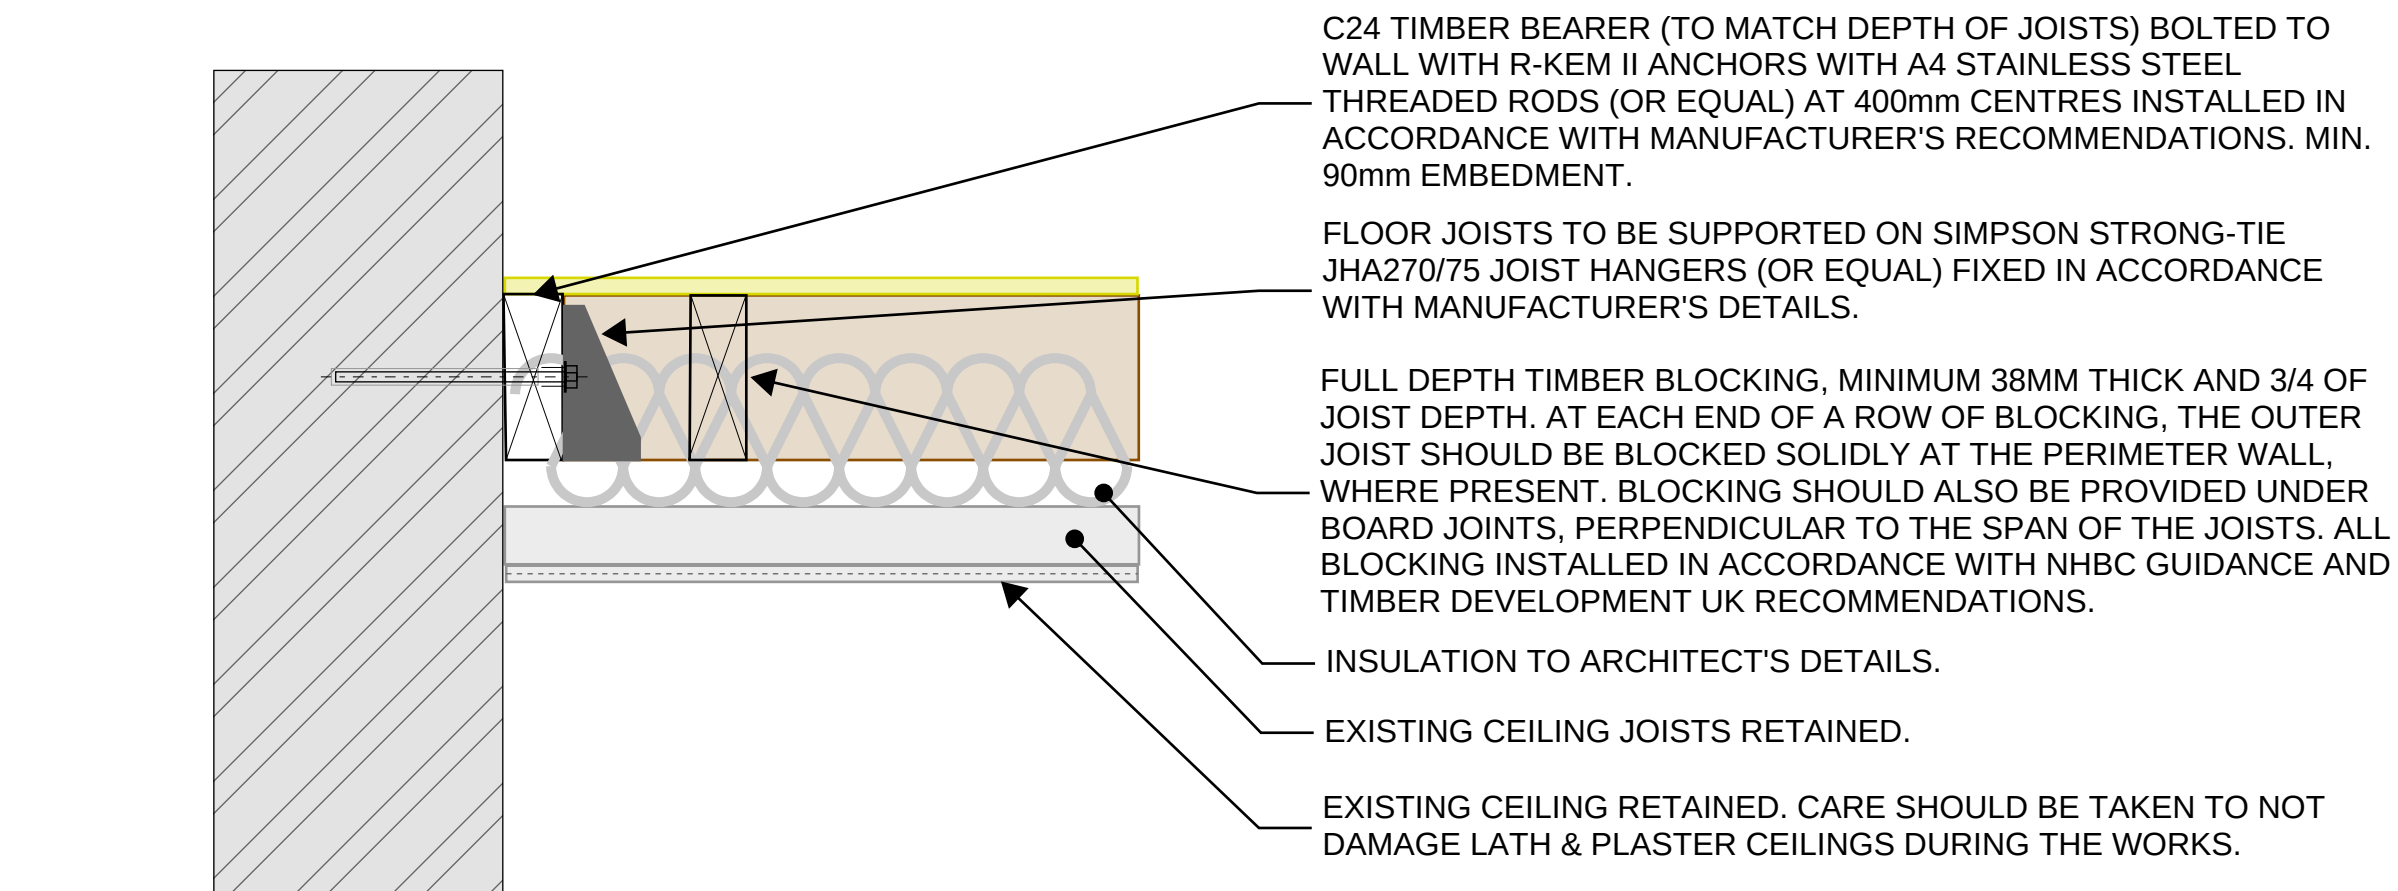


SECTION 4A - TYPICAL SECTION THROUGH SOLID JOISTS SUPPORTED ON MASONRY WALL

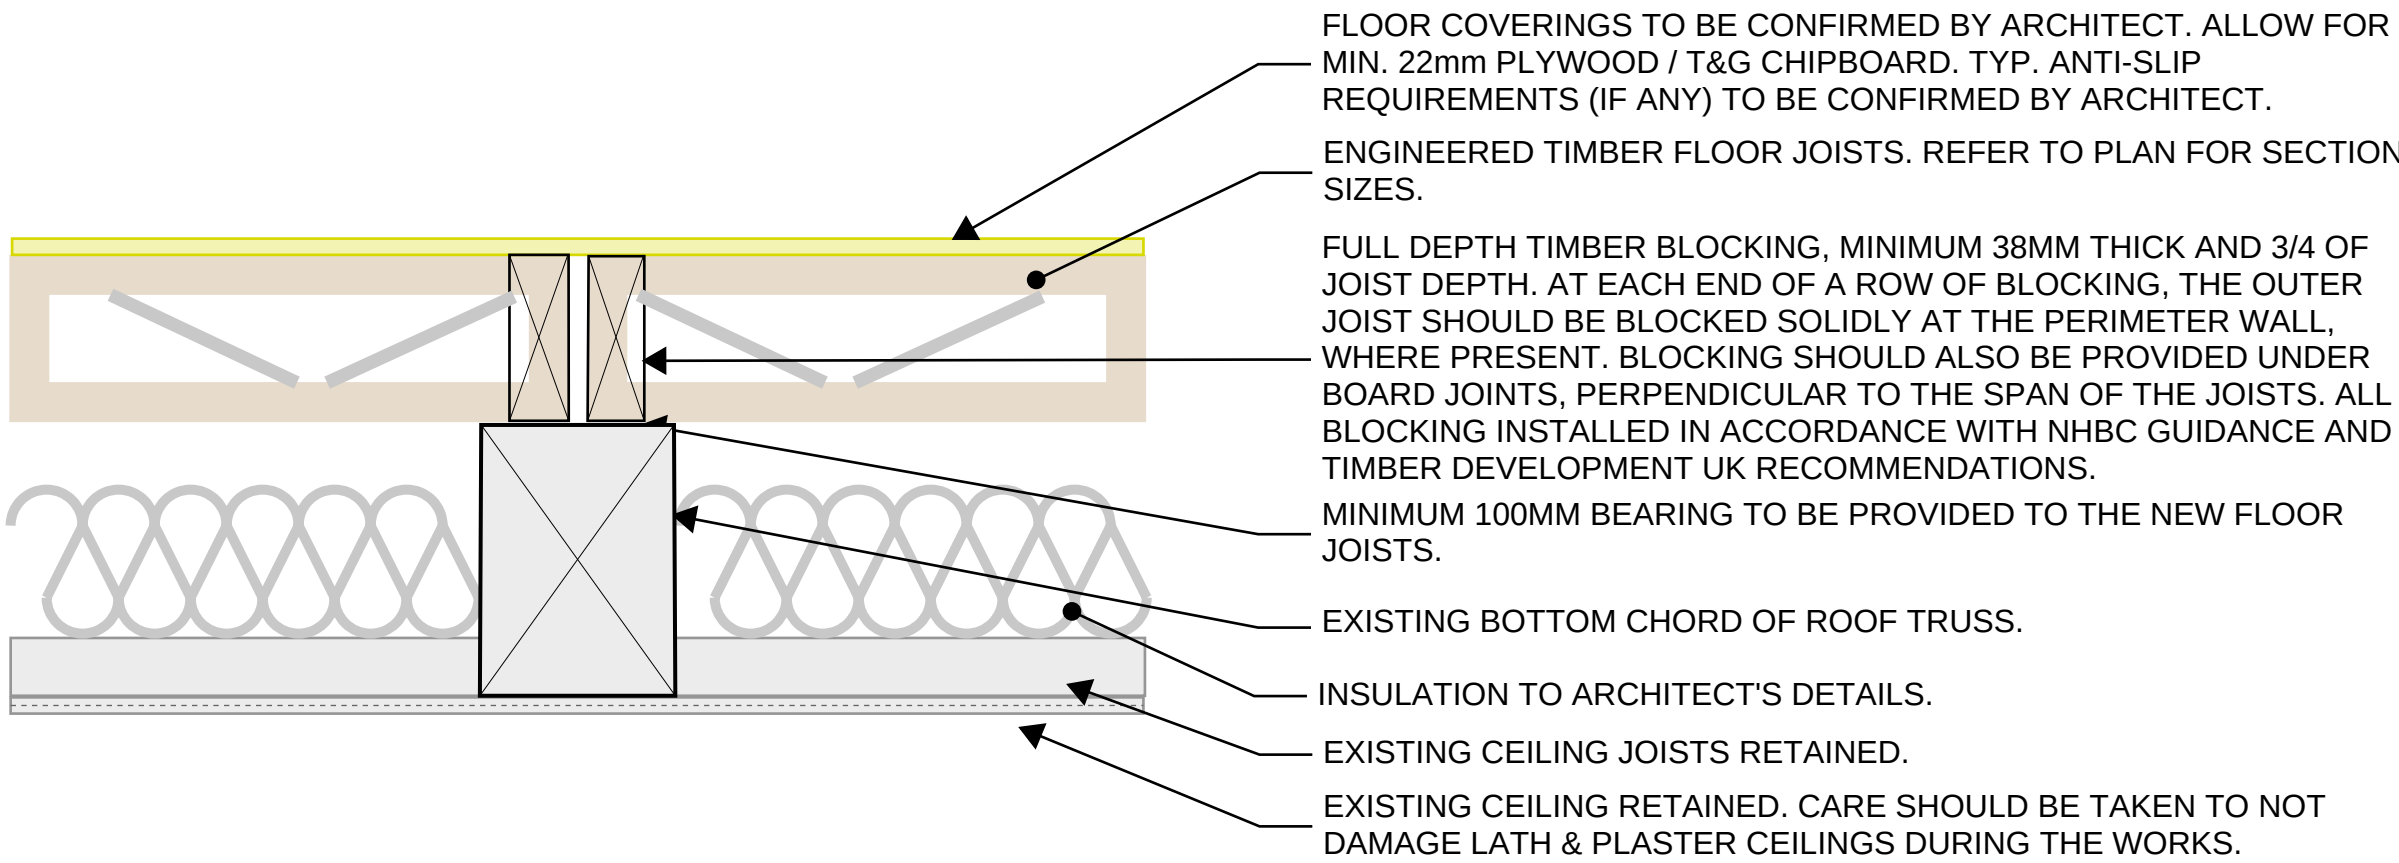


SECTION 1B - TYPICAL SECTION THROUGH TRUSS BOTTOM CHORD WITH ENGINEERED FLOOR JOISTS OVER

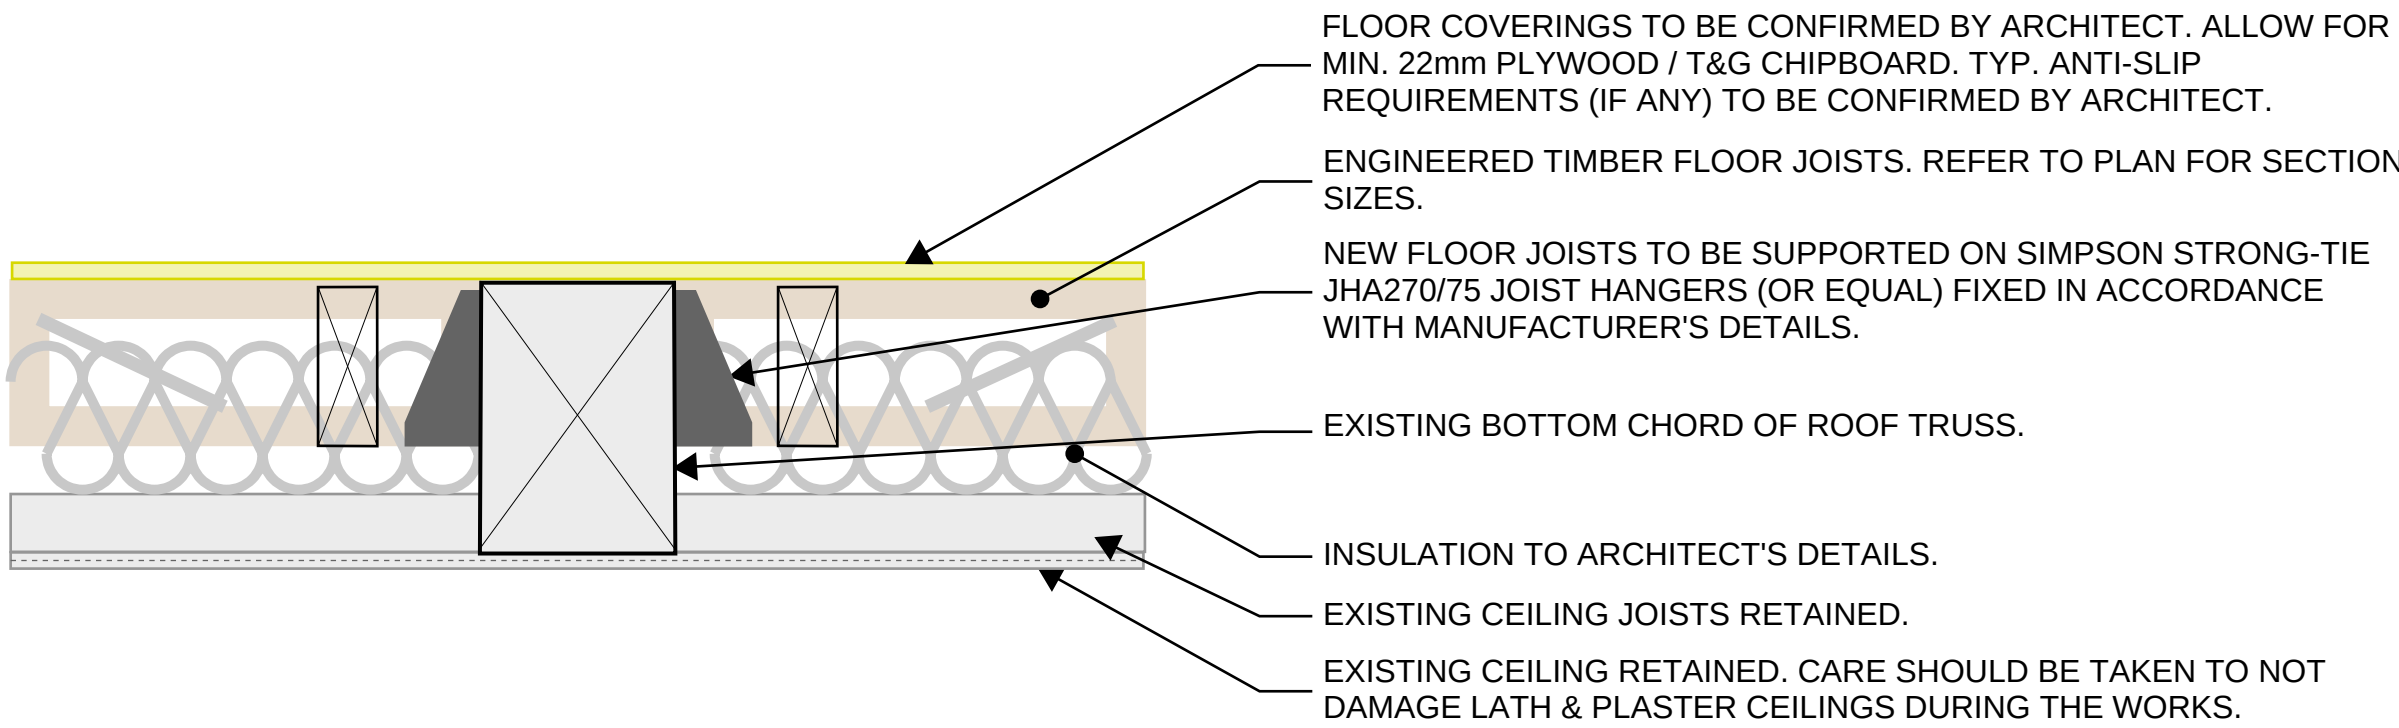

SECTION 2B - TYPICAL SECTION THROUGH TRUSS BOTTOM CHORD WITH ENGINEERED TIMBER FLOOR JOISTS

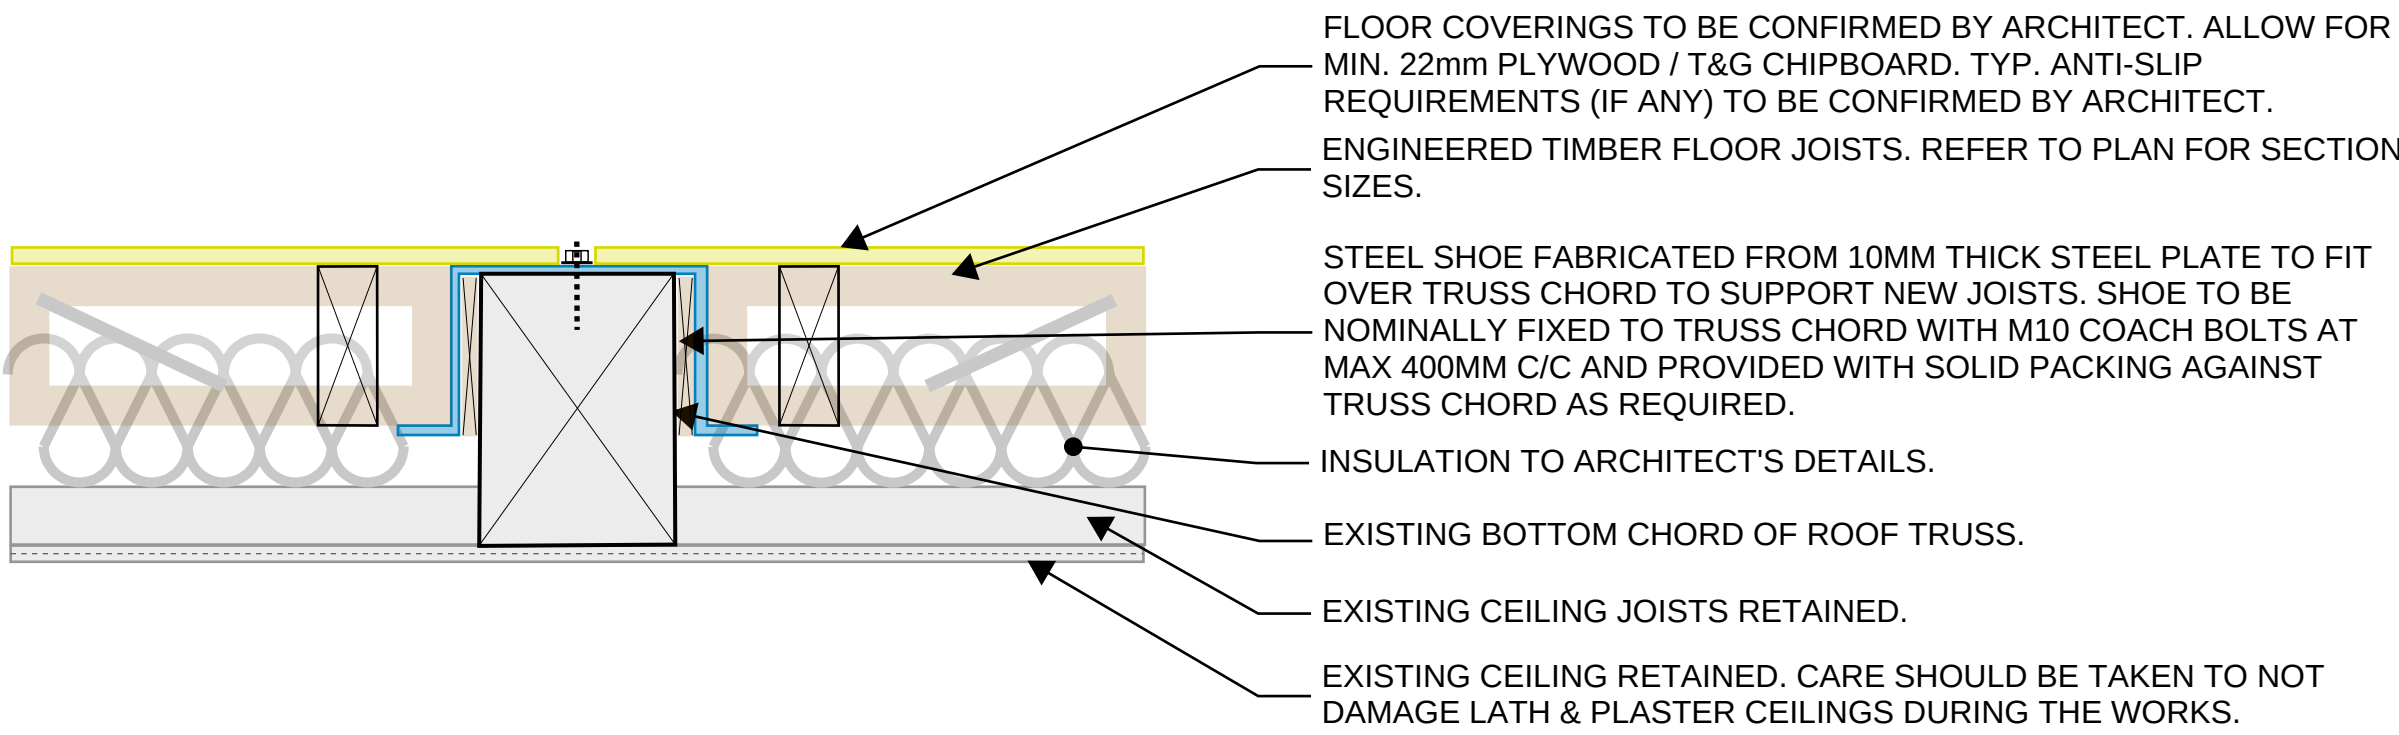

SECTION 3B - TYPICAL SECTION THROUGH TRUSS BOTTOM CHORD WITH ENGINEERED TIMBER FLOOR JOISTS SUPPORTED ON FABRICATED STEEL SHOE

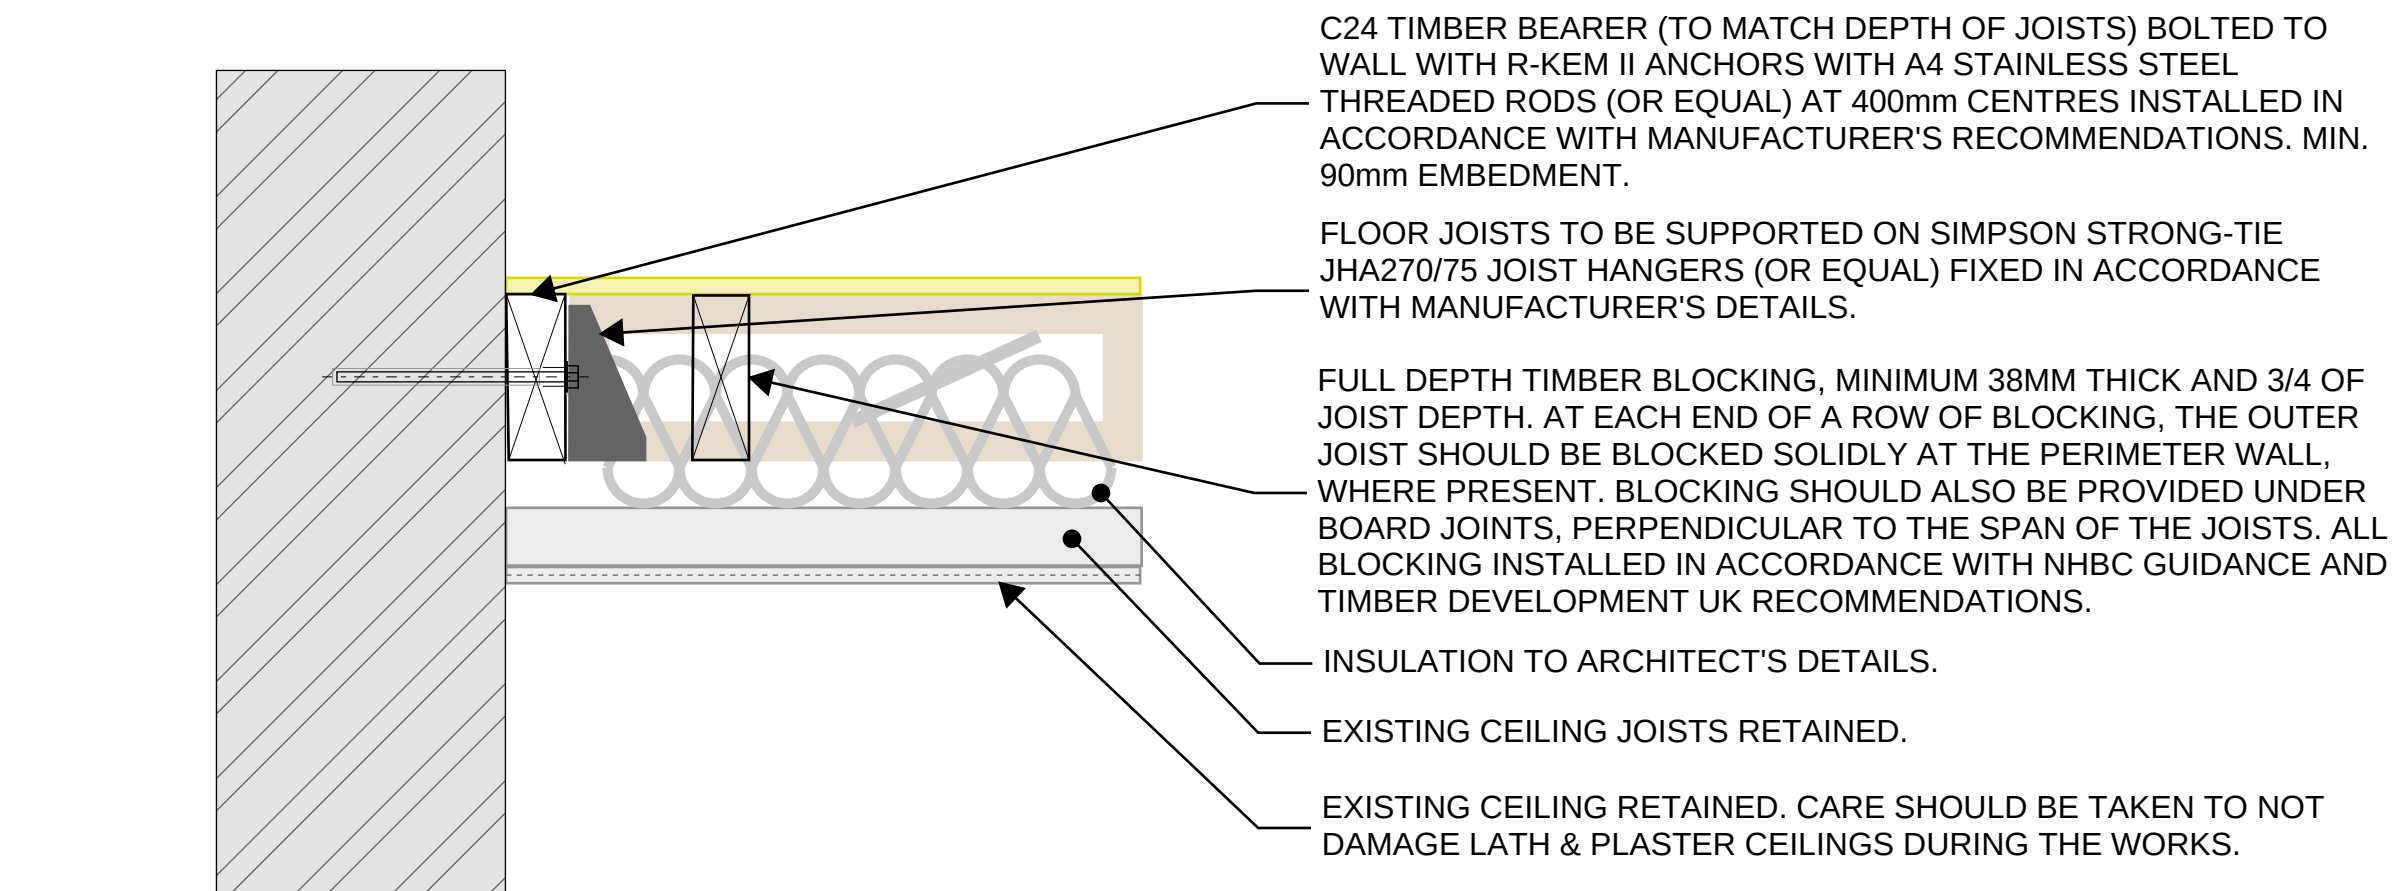

SECTION 4B - TYPICAL SECTION THROUGH ENGINEERED JOISTS SUPPORTED ON MASONRY WALL

GENERAL NOTES

- FOR GENERAL NOTES REFER TO DRAWING REFERENCE 196D-REN-XX-ZZ-DR-S-01101.

P01	ISSUED FOR COMMENT	16.08.24	MWS	TJM
Rev:	Description:	Date:	By:	Chkd:



196 DEANS_GATE,
MANCHESTER

Drawing Title:
SUPERSTRUCTURE DETAILS

Status:
INFORMATION

Size:	Date:	Drawn by:	Designed by:	Checked by:
A1	AUG '24	MWS	MWS	TJM

Scale: 1:10		Project No: 2312-06					
Project:	Originator:	Volume:	Level:	Type:	Role:	Category/Number:	Rev:

196D-REN-XX-ZZ-DR-S-03101-P01