




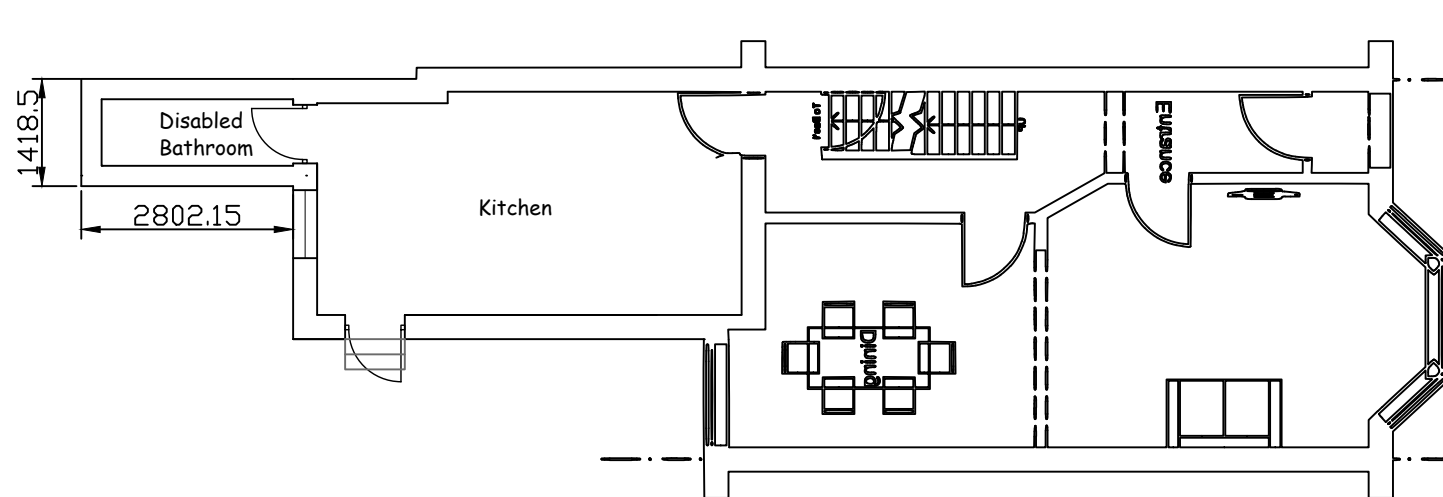


PROPOSED GROUND FLOOR scale 1:100

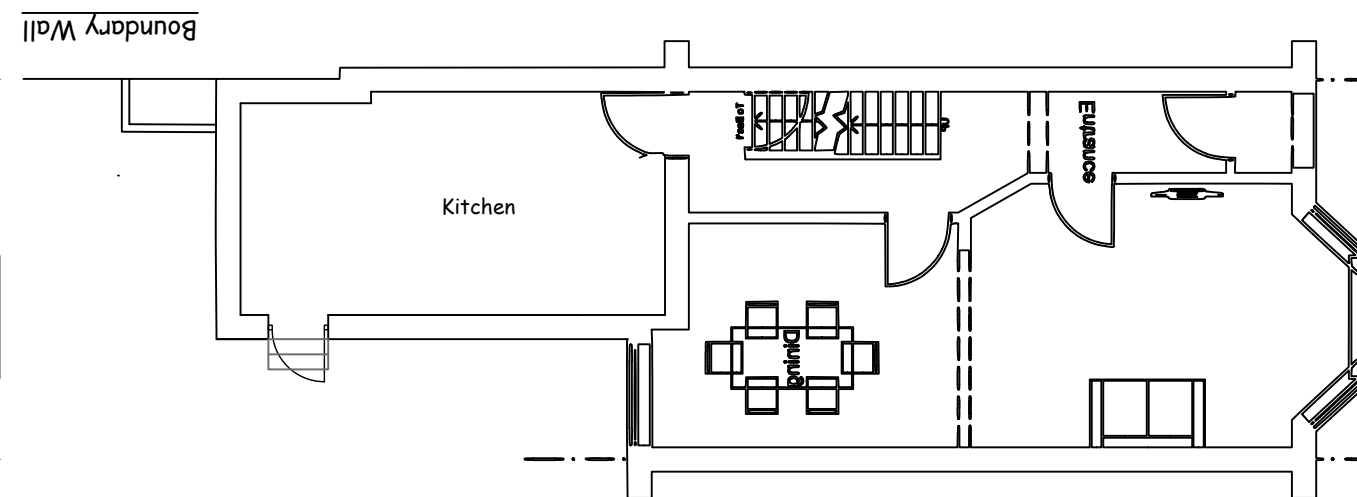

EXISTING GROUND FLOOR scale 1:100

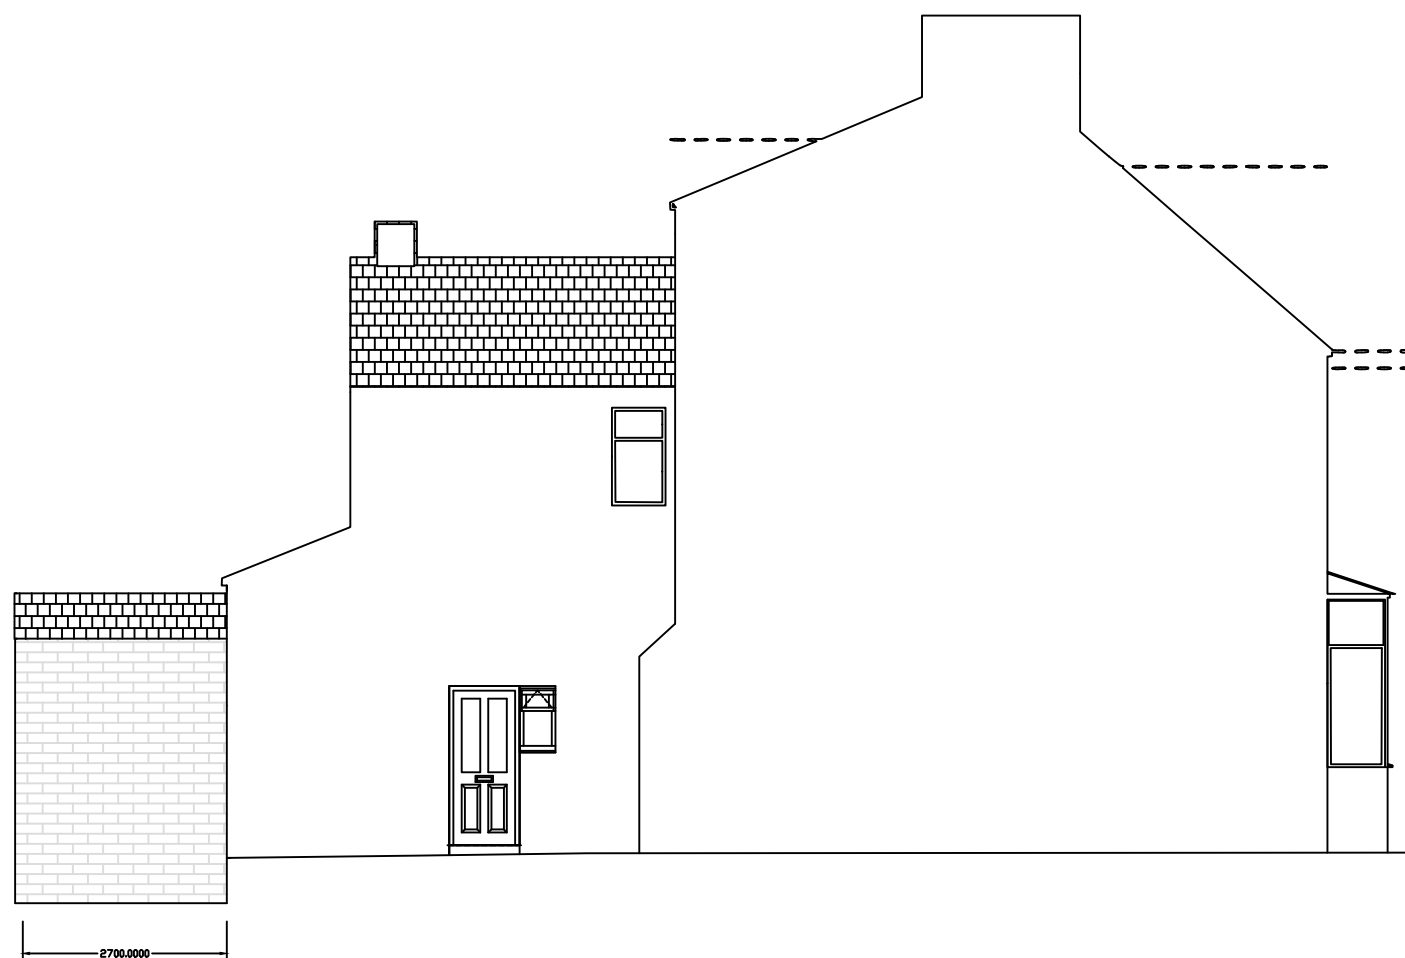

PROPOSED SIDE ELEVATION scale 1:100

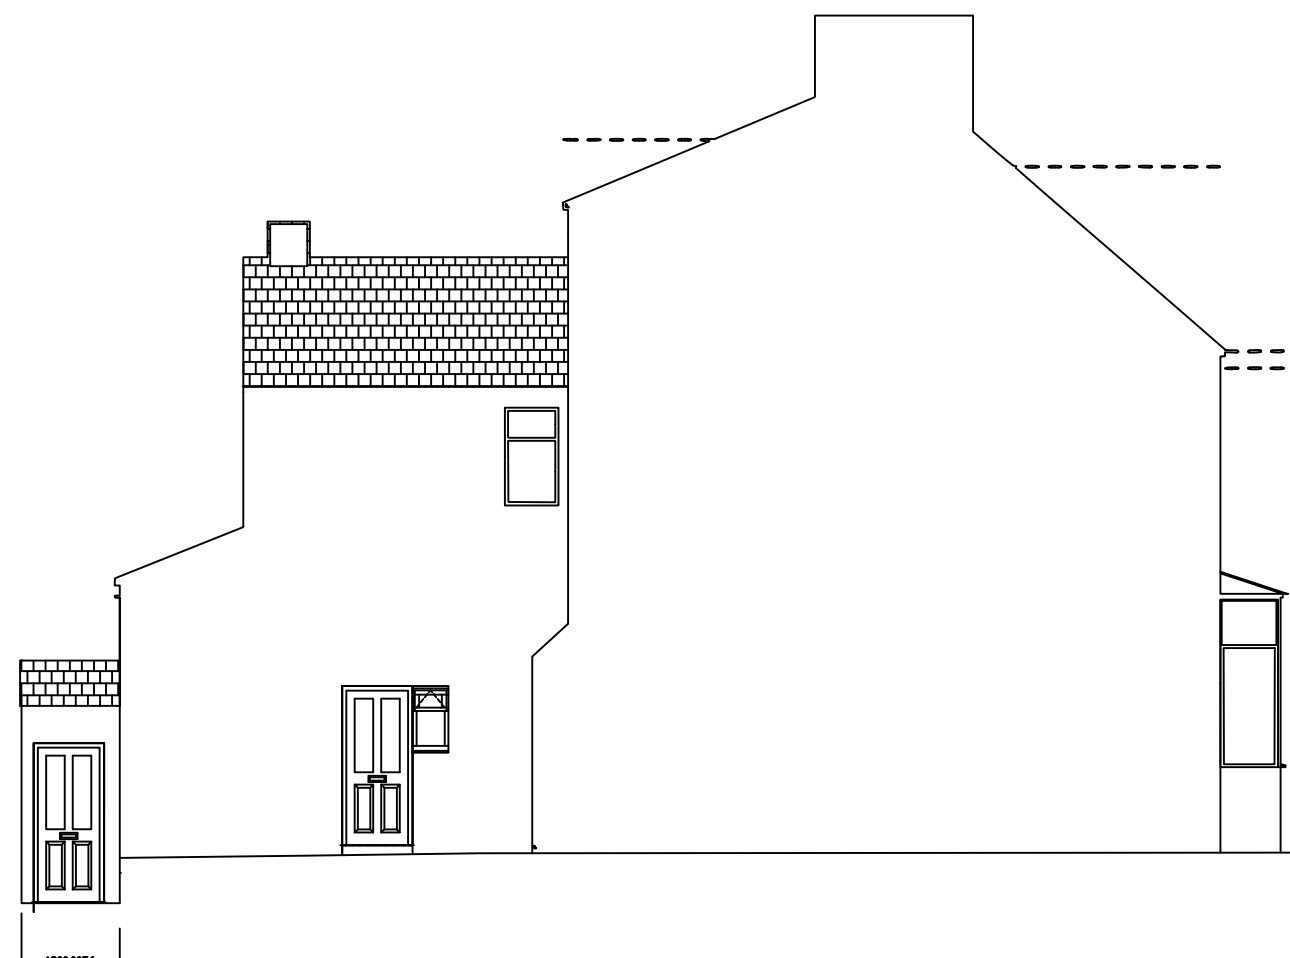

EXISTING SIDE ELEVATION scale 1:100