



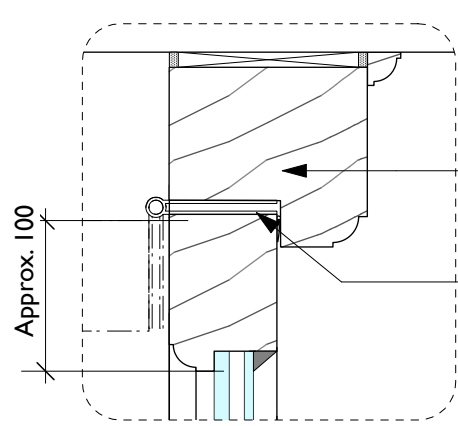

7 Door Jamb Detail
Scale: 1:5

Painted slow
grown Redwood
timber frame

Ironmongery as
GD14

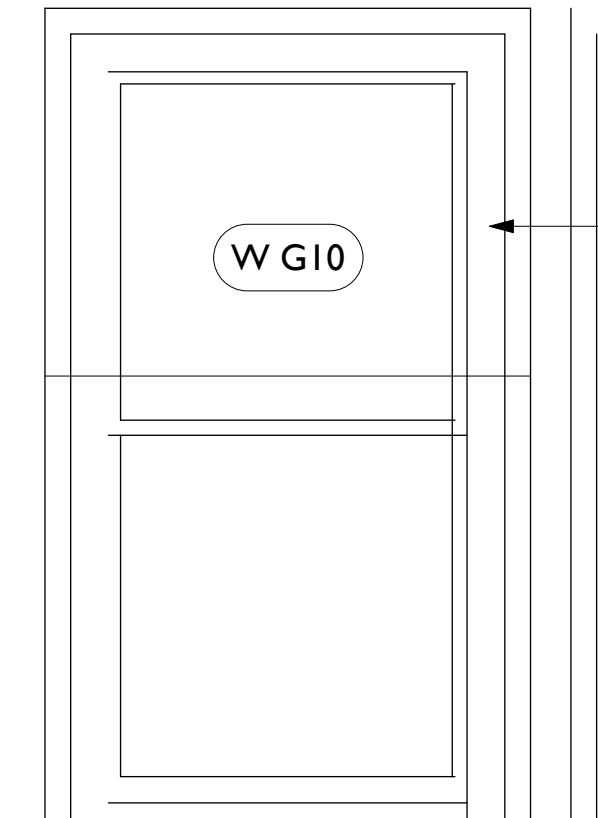


Existing sash windows
retained and overhauled
as required.

Proposed new bulkhead
above basement stair
(No.16 fire escape).
Structure to structural
engineer's design.




Existing stone banding.

New painted timber
framed door with glass
infill panels. Note door
DG47 is setback
further into the
building.


New painted timber
frame where existing
stone ends.

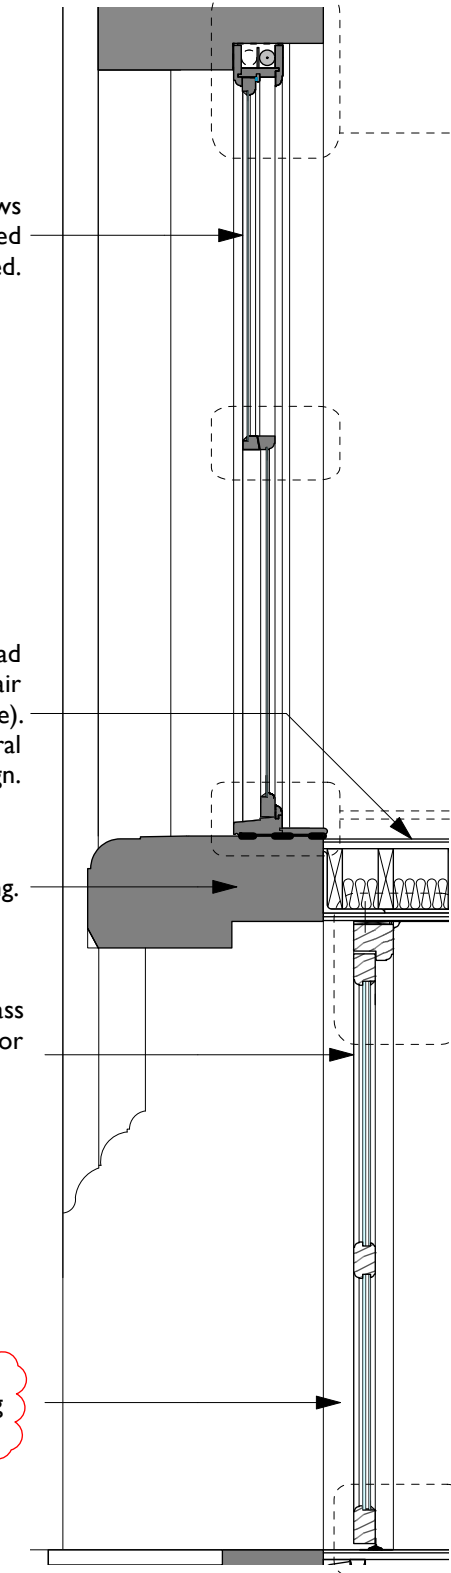

3 Facade Reinstatement - Section
Scale: 1:25

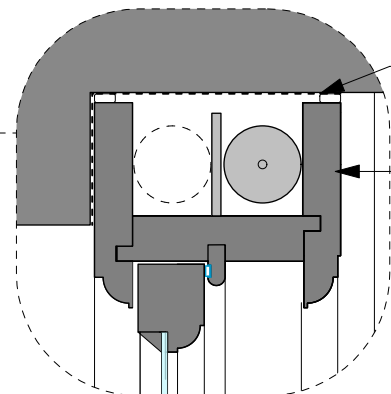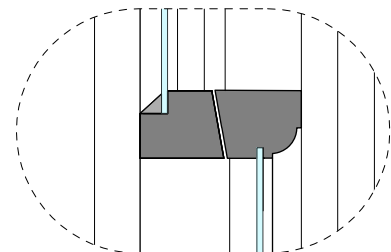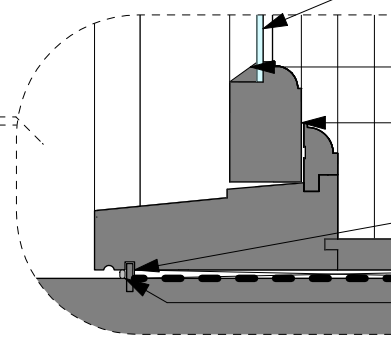

4 Window Details
Scale: 1:5

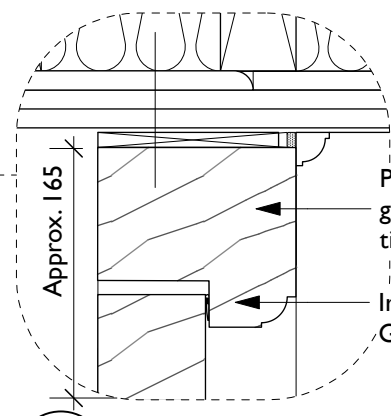

5 Door Head Detail
Scale: 1:5



1 Key Elevation - Newton St-Proposed
Scale: 1:500

New DPM

Sash window to be removed,
renovated and reinstated.
Isolated decaying timber areas
routed out and epoxy resin
repaired.
Significant areas of rot-damaged
timber cut out and new timber
spliced in to match existing profile.
Sash mechanism serviced, and
rebalanced.
New draught proofing seals fitted
to perimeter of sliding pane frame.

Any replacement glass to match
existing (Schott Restover or
similar), and toughened within
800mm above FFL.


Renewal of existing linseed putty

Brass replacement ironmongery as
required

Replacement SS waterbar (NB if
existing wrought iron bar in place -
refurbish and reinstall)

Burnt sand mastic perimeter
sealant.

Double glazed unit glass to
achieve max centre pane
U-value 1.2W/m2K.
Overall max 1.3W/m2K.
Outer pane to be
toughened or laminated.

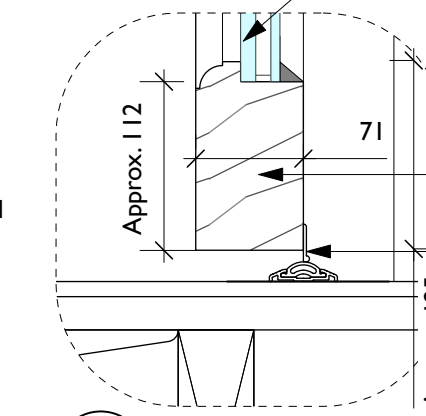

6 Door Threshold Detail
Scale: 1:5

DO NOT SCALE FROM THIS DRAWING
DIMENSIONS TO BE CHECKED ON SITE

All dimensions to be checked
on site prior to any
commencing work.

A	Ironmongery removed. Annotation added.	RD	AB
Rev	Note	DRN	CHK

8-16 Newton Street	
Proposed Newton Street Facade Reconfiguration Details 3	
scheme	1988
drwg no.	P(214)
revision	A
scale	Varies @ A3
date first drawn	Jul 23
drawn	RD
SK sketch E existing P proposed T tender C construction FI final issue	
www.ateliermb.co.uk	
0161 236 0051	
architect@ateliermb.co.uk	