5

BONAR | ASSOCIATES

ARCHITECTS




Location 5 Photomontage

not to scale

Internally illuminated shield 1500mm high
fabricated in aluminium painted white with perspex
face panel.
Graphics in self adhesive vinyl
Illumination from white LED - 300 candles per sq.m.




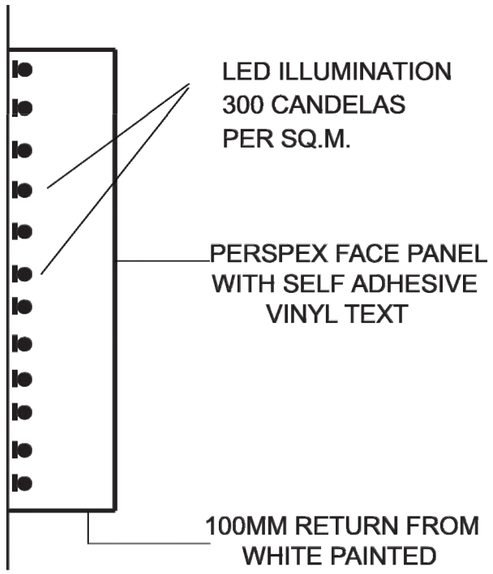

Location 5 Sign

(illuminated)

Scale 1:20 @ A3

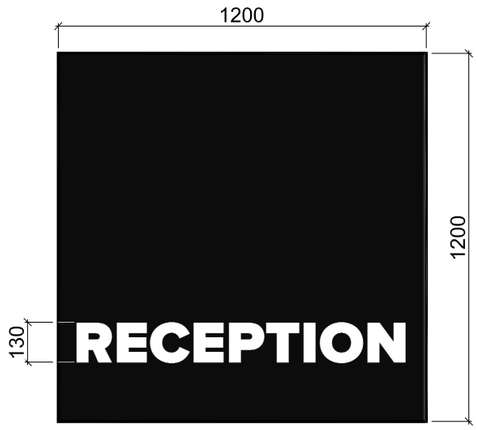


1mm thick black vinyl with white vinyl
lettering applied to glass above door
Overall size - 1200mm x 1200mm
Letter height over R = 130mm

Location 5 Sign

(non-illuminated)

Scale 1:20 @ A3

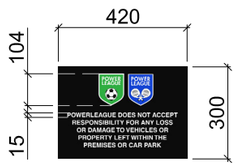


2 x non-illuminated 3mm thick dibond
panel fixed to external wall.
Overall size - 420mm x 300mm
All graphics in self adhesive vinyl
Letter height over W = 15mm
Shield height = 104mm

Location 5 Sign

(non-illuminated)

Scale 1:20 @ A3

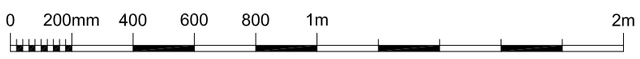

Scale 1:20

Drawing Title: SIGNAGE LOCATION 5			Project: NICHOLLS COMMUNITY FOOTBALL CENTRE, DALBERG ST, MANCHESTER M12 6BN SIGNAGE PROPOSALS (PADEL COURTS)	Notes	Drawing No. S4
Scale: 1:20 @ A3	Date: SEPT 2024	Rev. .			