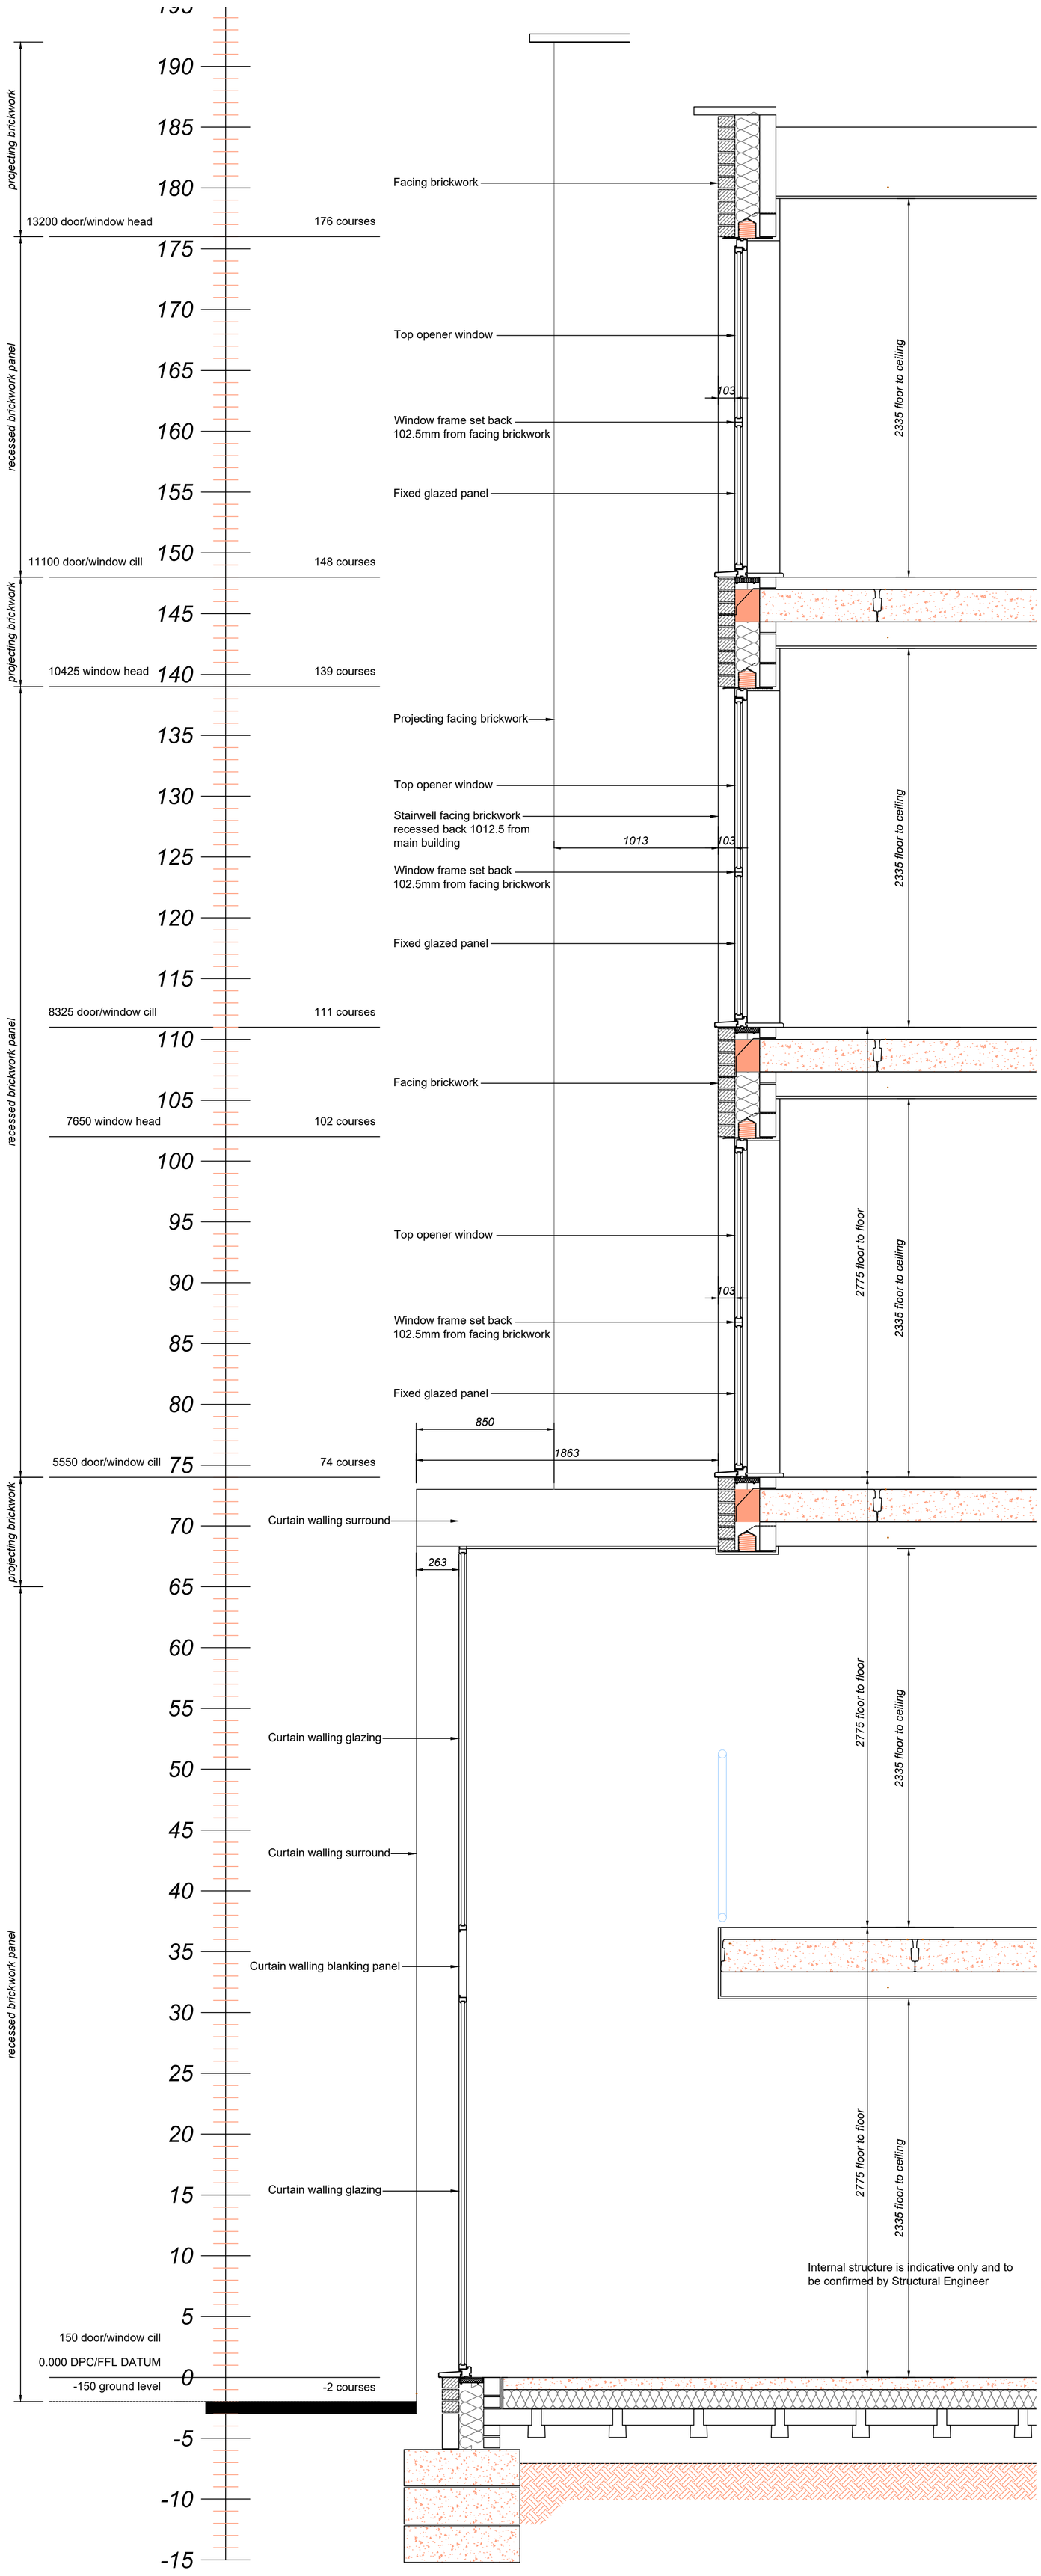

Section C-C

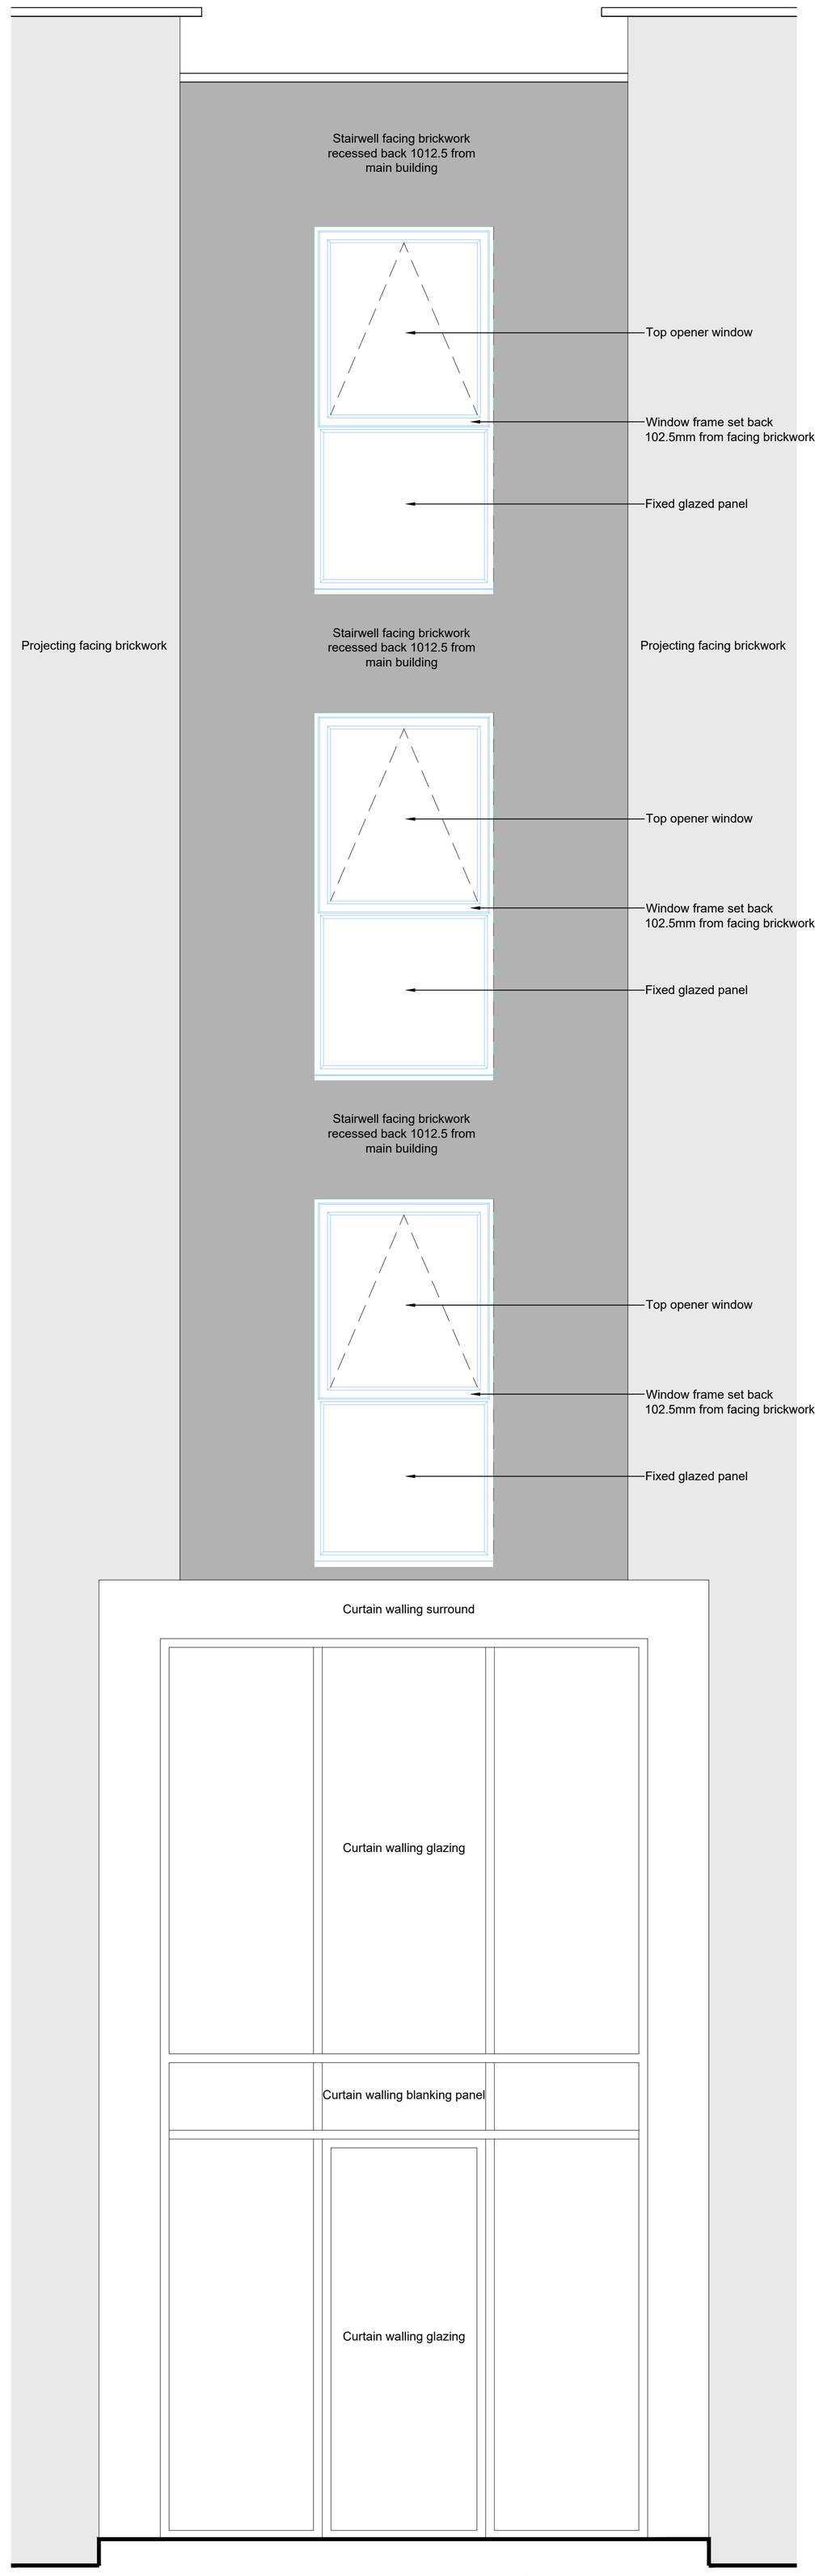

Elevation C-C

STEN ARCHITECTURE
STEN Architecture Ltd
The Studio
Harrison Street
Wakefield
WF1 1PS
Tel: 01924 950985
Web: www.sten-architecture.co.uk
Twitter: @STEN_arch
Facebook: stenarchitectureltd
Linkedin: Sten Architecture

CLIENT:	Triple Jersey Limited
SITE:	Kingsway, Burnage
TITLE:	TYPE 5 Section C-C

SCALE AT A1:	DATE:	DRAWN:	CHECKED:
1:20	June 24	SD	SSH
PROJECT NO:	DRAWING NO:		REVISION:
2425	2425.T5.12		