



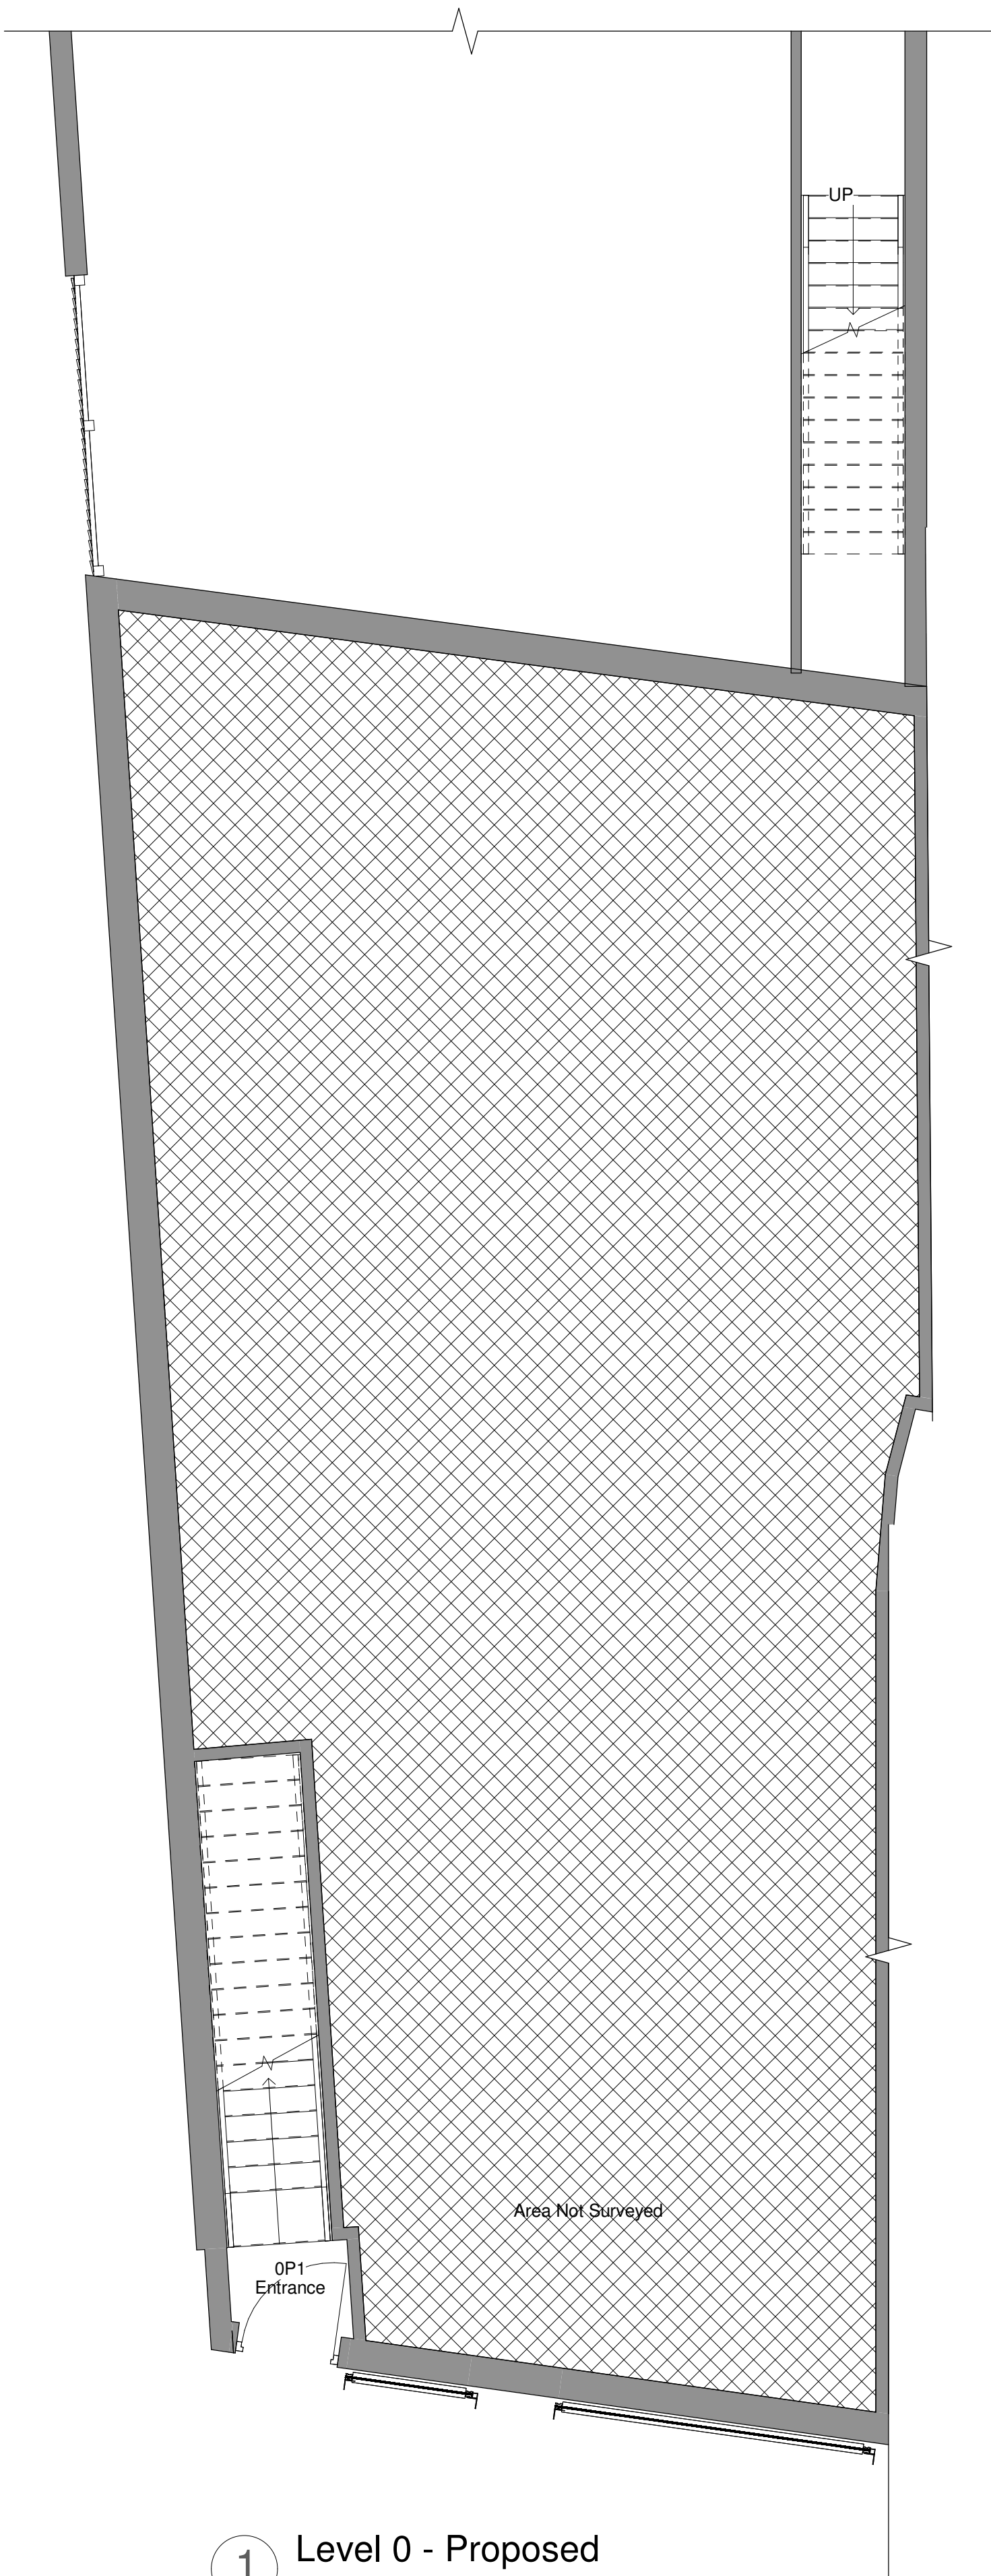

1 Level 0 - Proposed
1 : 50

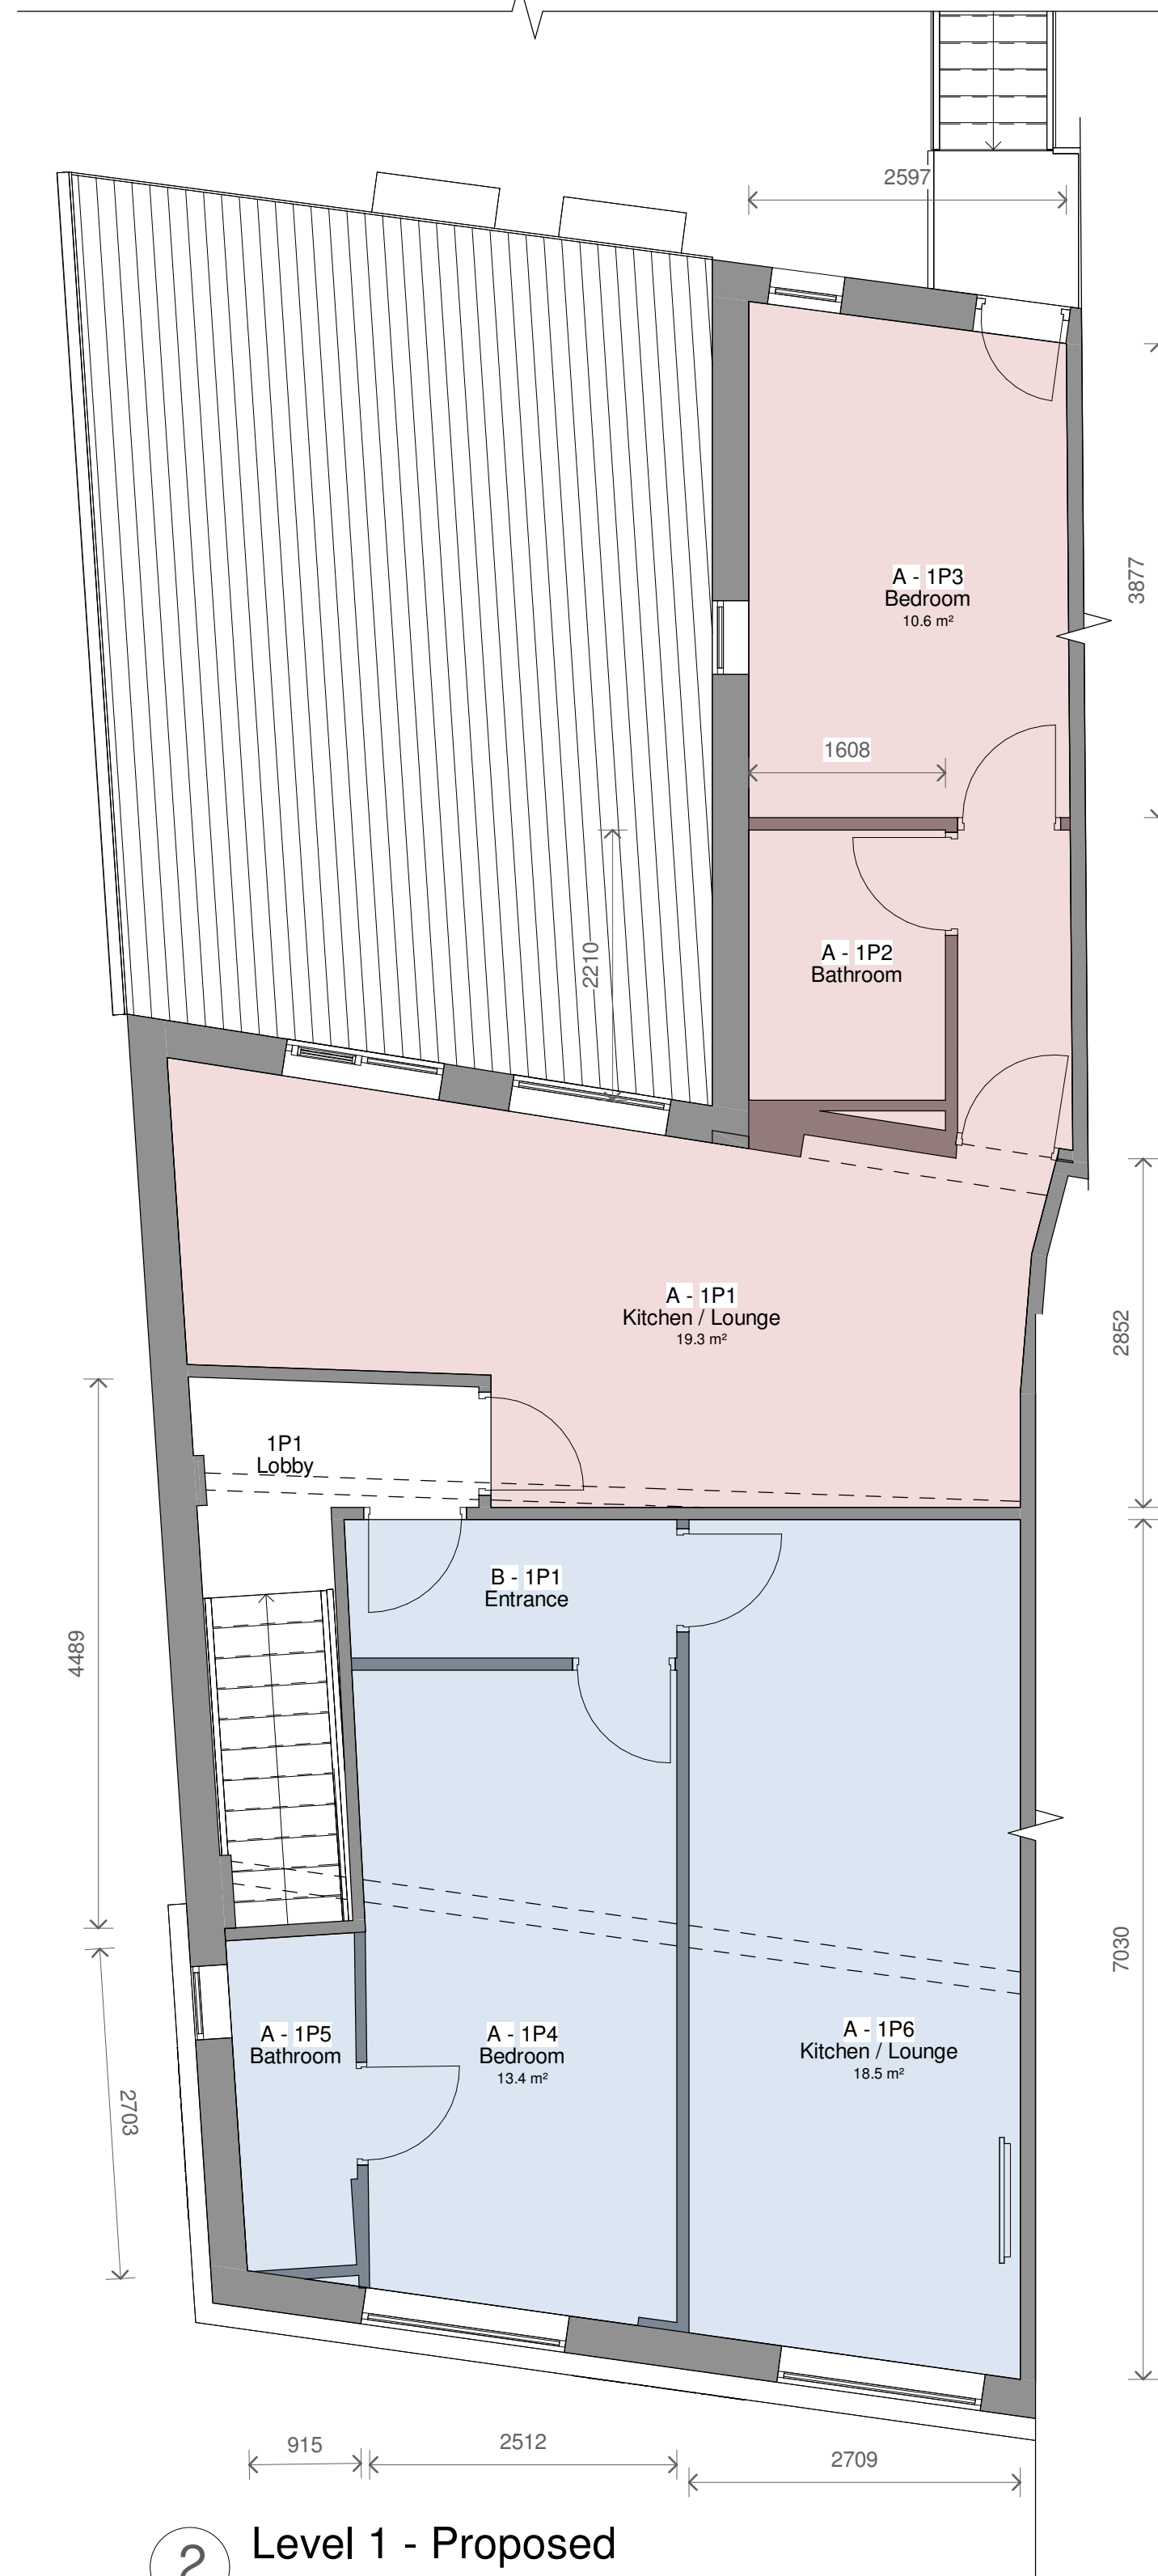


2 Level 1 - Proposed
1 : 50




3 Front - Proposed
1 : 100



4 Left Side - Proposed
1 : 100



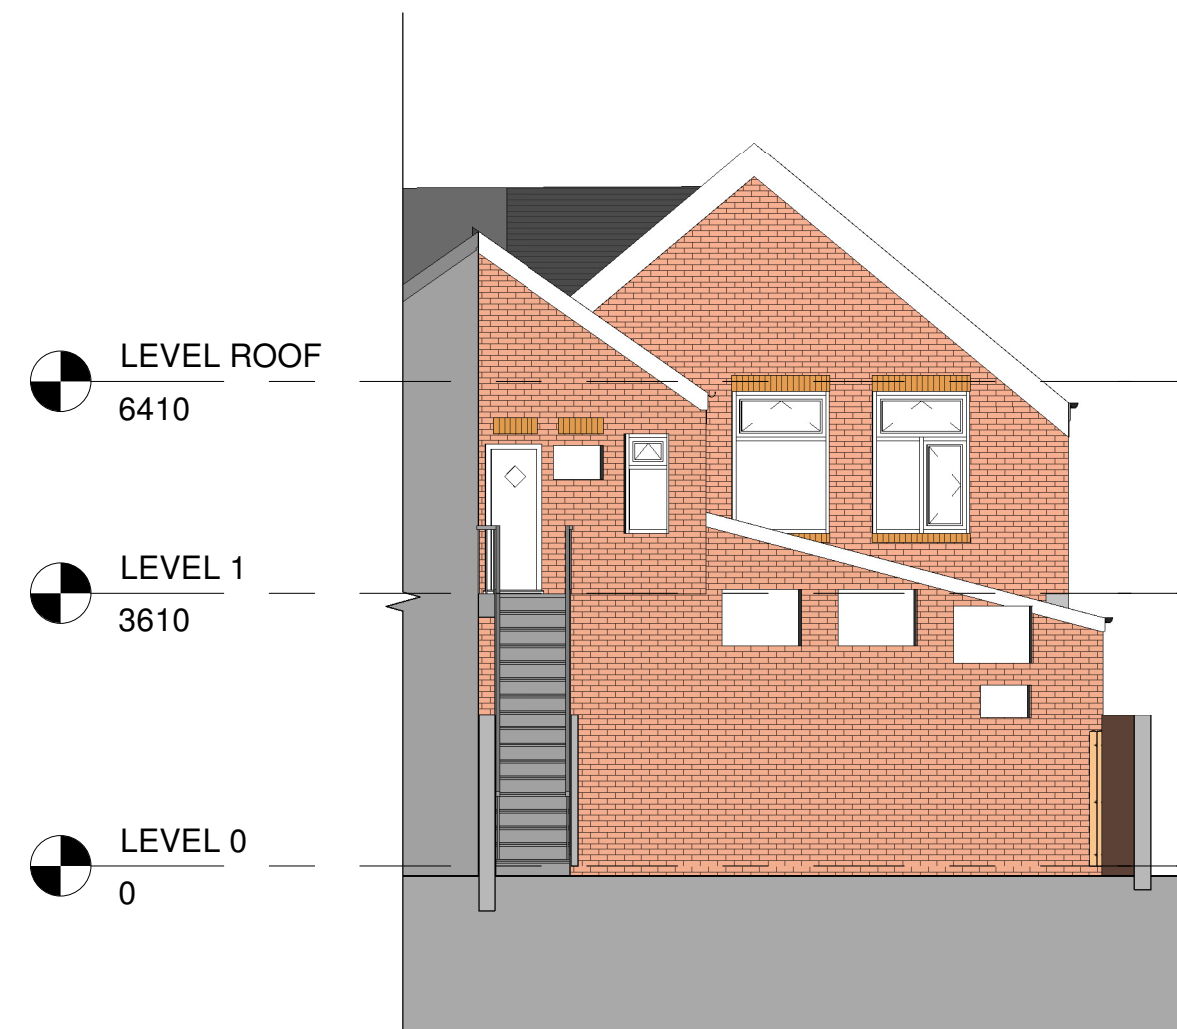


5 Rear - Proposed
1 : 100

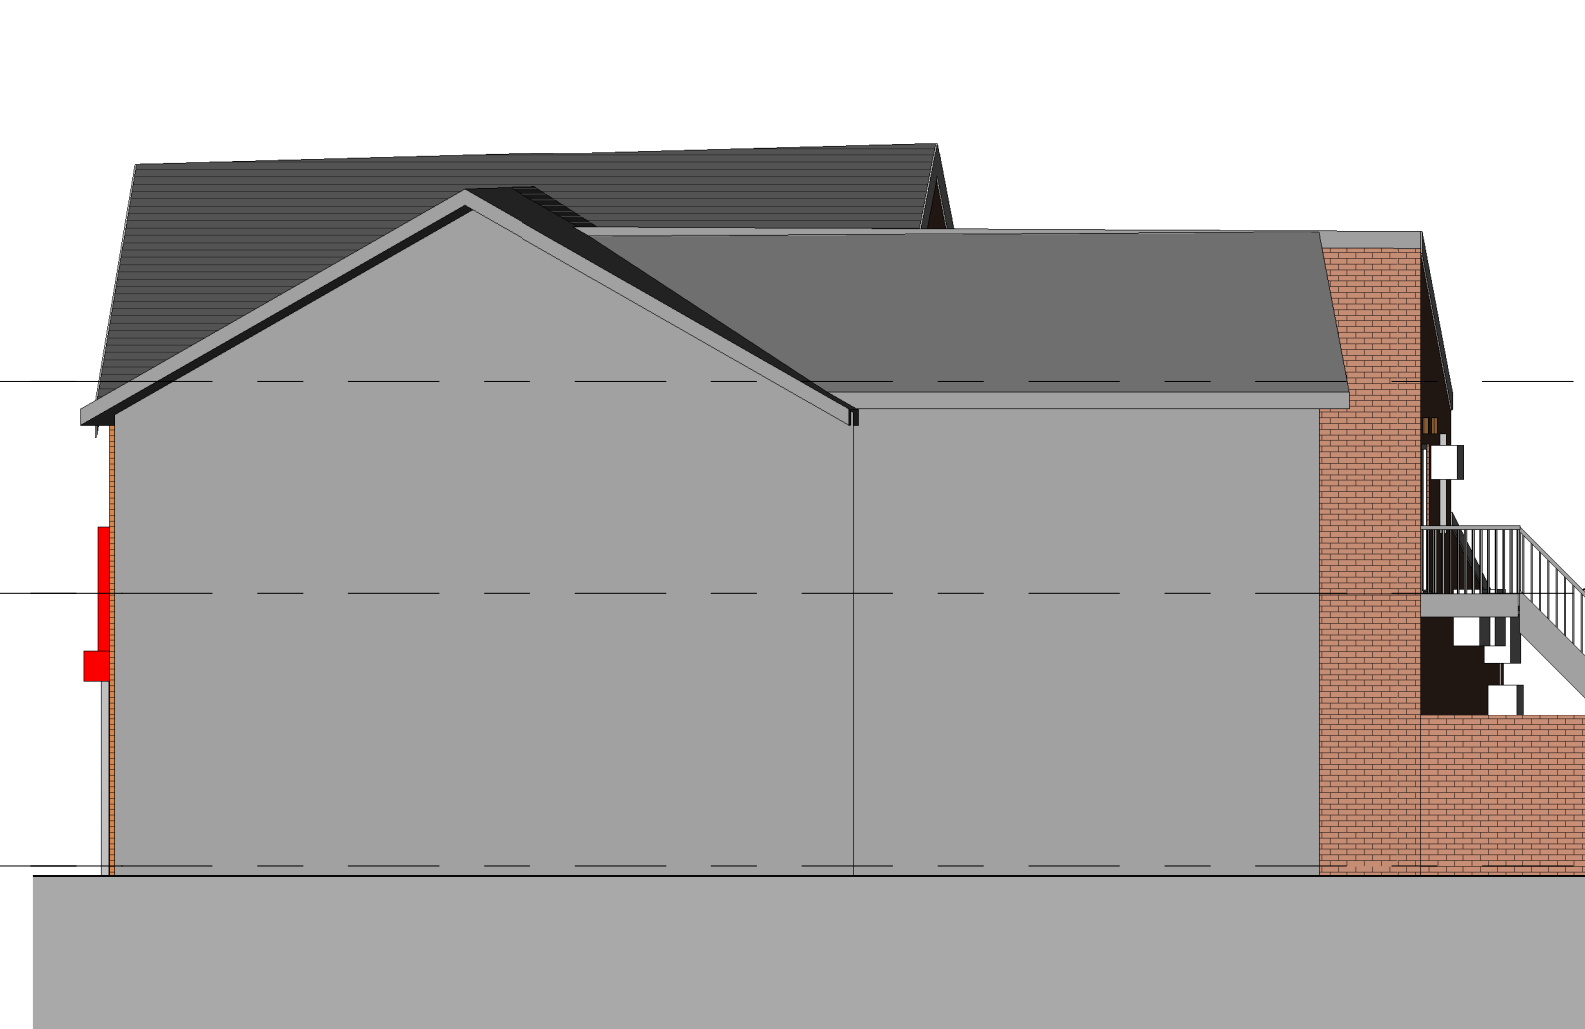

6 Right Side - Proposed
1 : 100

Area Key

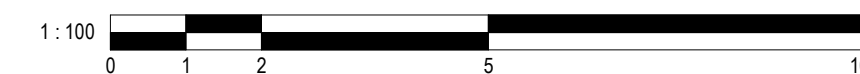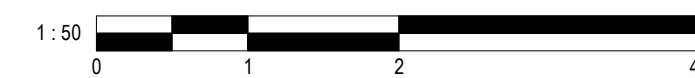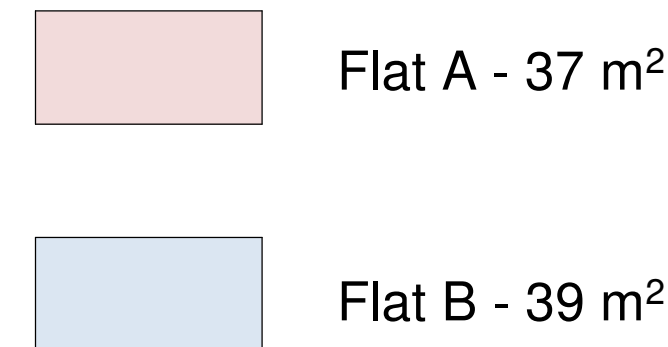

2	Revised Proposed	02/10/202	CB
1	Revised Plans	21/08/2024	SG
No.	Description	Date	Initial

PROJECT			
149a Fog Lane			
TITLE			
Proposed Plans and Elevations			
STATUS			
DESIGN			
DRAWN BY	DATE	SCALE (@ A1)	
CB	19/08/2024	As indicated	
PROJECT NUMBER	DRAWING NUMBER	REV	
GSS24115	003	2	
GOLD SKETCH			
S T U D I O S			
www.goldsketch.co.uk		info@goldsketch.co.uk 0161 792 9595	
NOTES			
© COPYRIGHT. ALL RIGHTS RESERVED.			
THIS DRAWING IS NOT TO BE REPRODUCED WITHOUT WRITTEN CONSENT.			
DRAWING TO BE USED FOR THE STATUS INDICATED ONLY.			
ANY DISCREPANCIES TO BE REPORTED TO THE ARCHITECT PRIOR TO THE COMMENCEMENT OF ANY WORK.			
ALL WORK AND MATERIALS TO BE IN ACCORDANCE WITH CURRENT BUILDING REGULATION, RELEVANT CODES OF PRACTICE AND BRITISH STANDARDS.			
ALL DIMENSIONS ON THIS DRAWING ARE IN MILLIMETRES UNLESS OTHERWISE STATED.			