

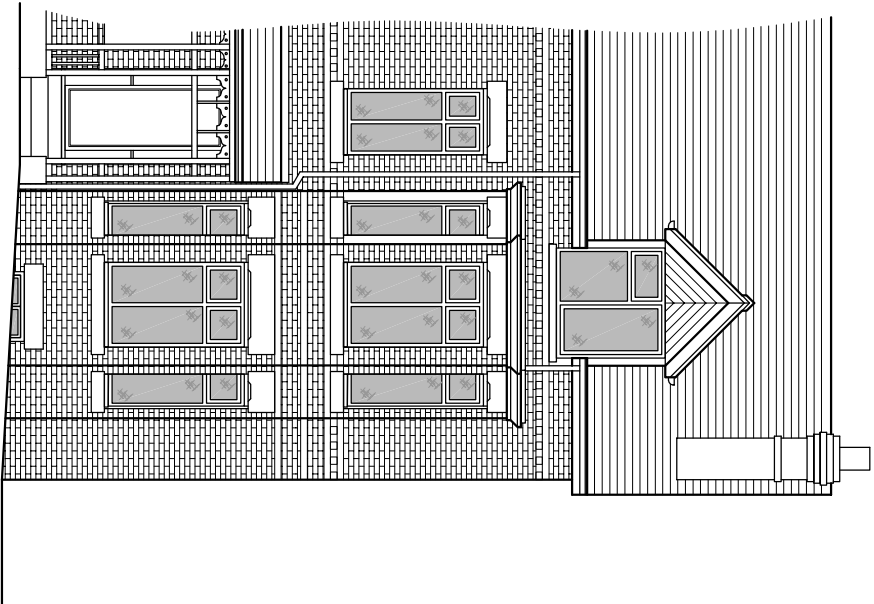
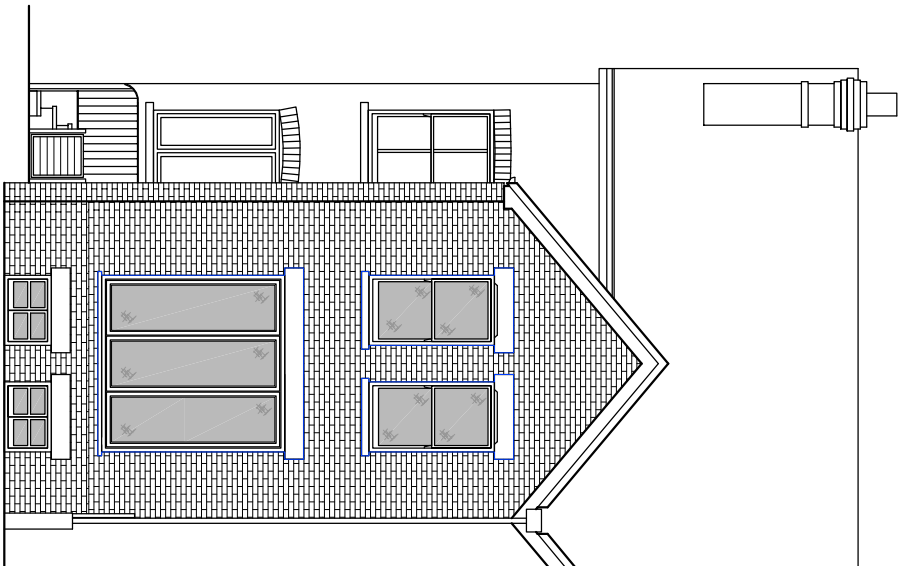


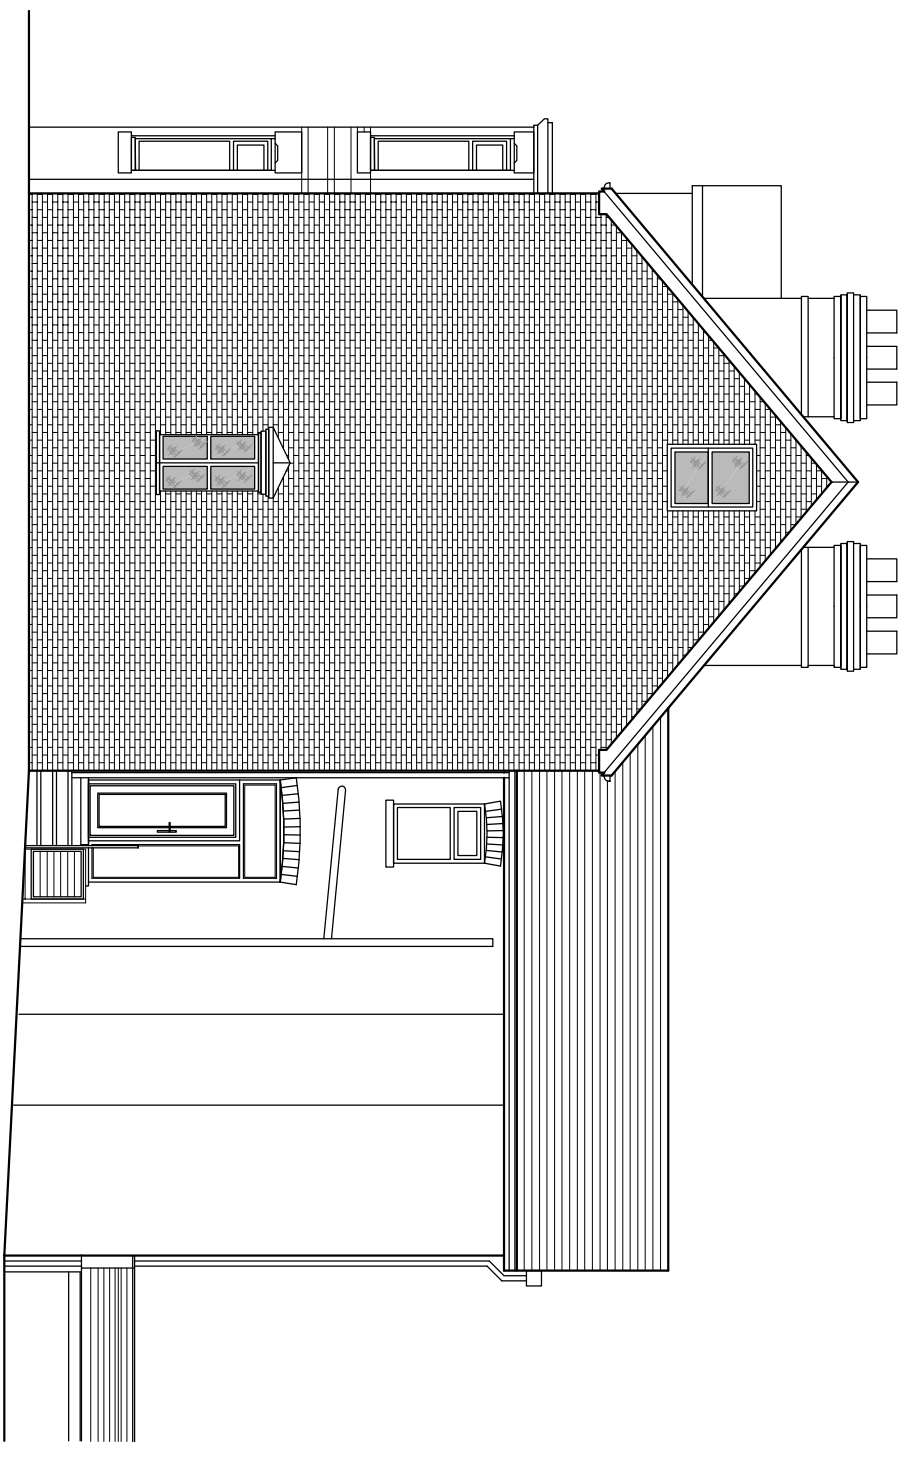

Revision	Description	Date	Issued by

Revision Schedule			
-------------------	--	--	--

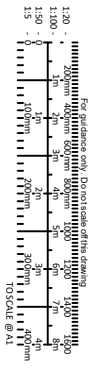

CLIENT: Mrs Sophie Bessant
PROJECT: 22 Salisbury Road, Chorton

DRAWING TITLE:

Existing Elevations

PROJECT NO:

B0090

DRAWING NO:

02

Revision	*
Scale:	1:100 @ A3
DATE	Sept 2024
Drawn by:	-

BRIGHTER

architectural - building



NORTH

