




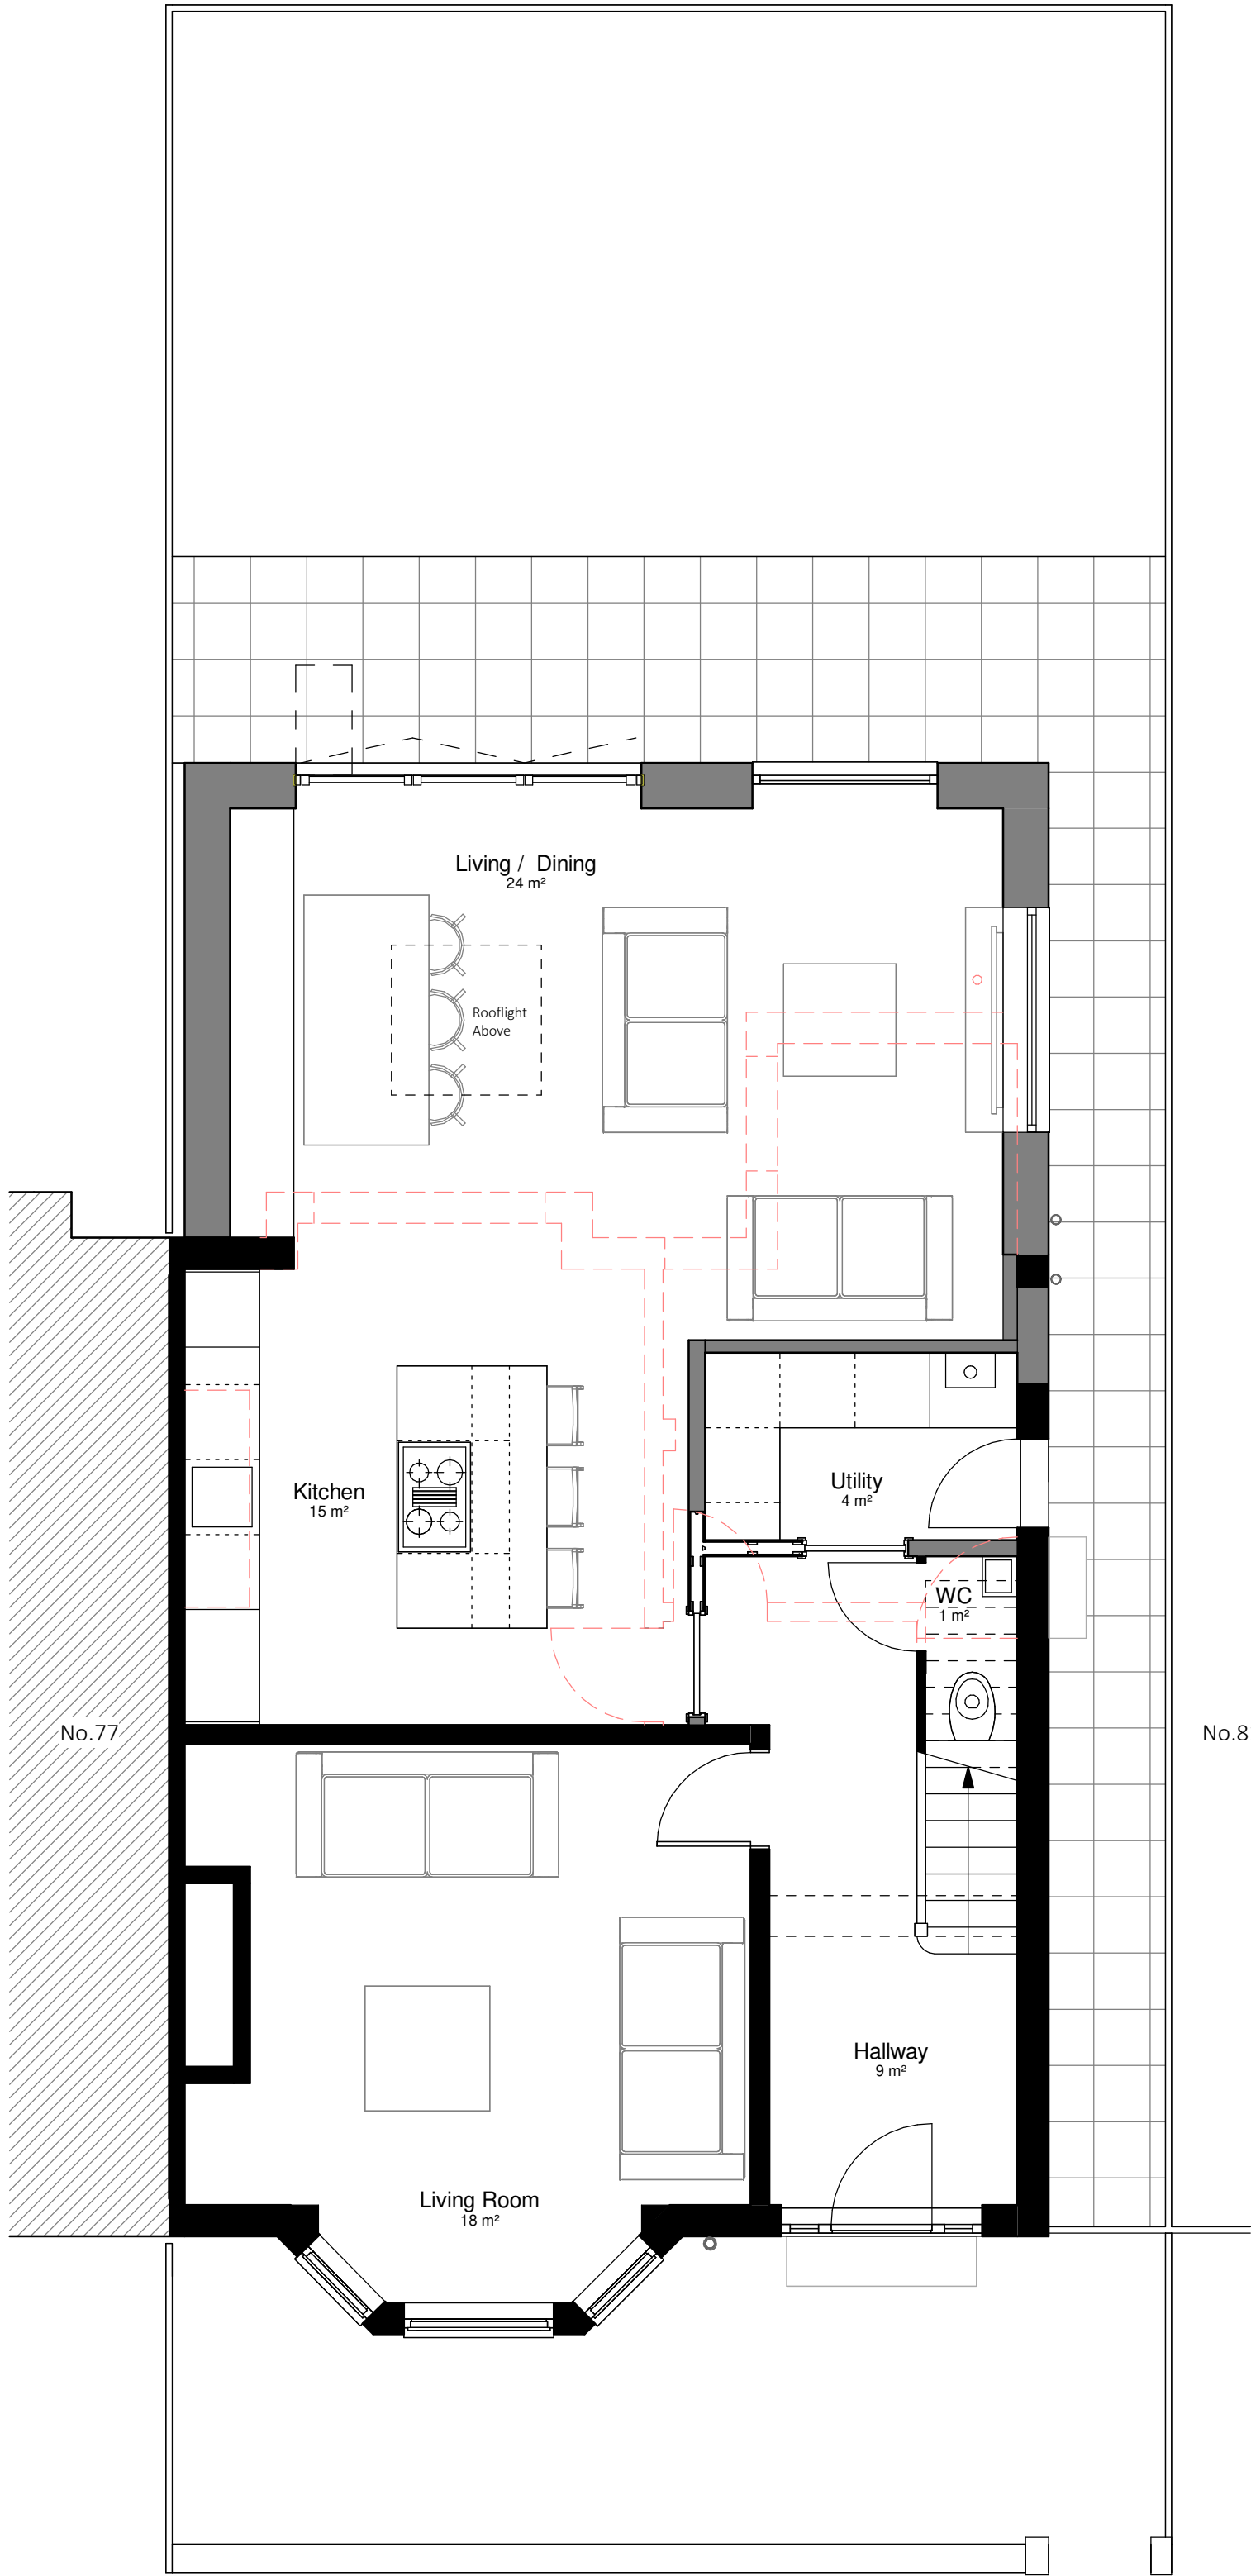

0 Ground Floor

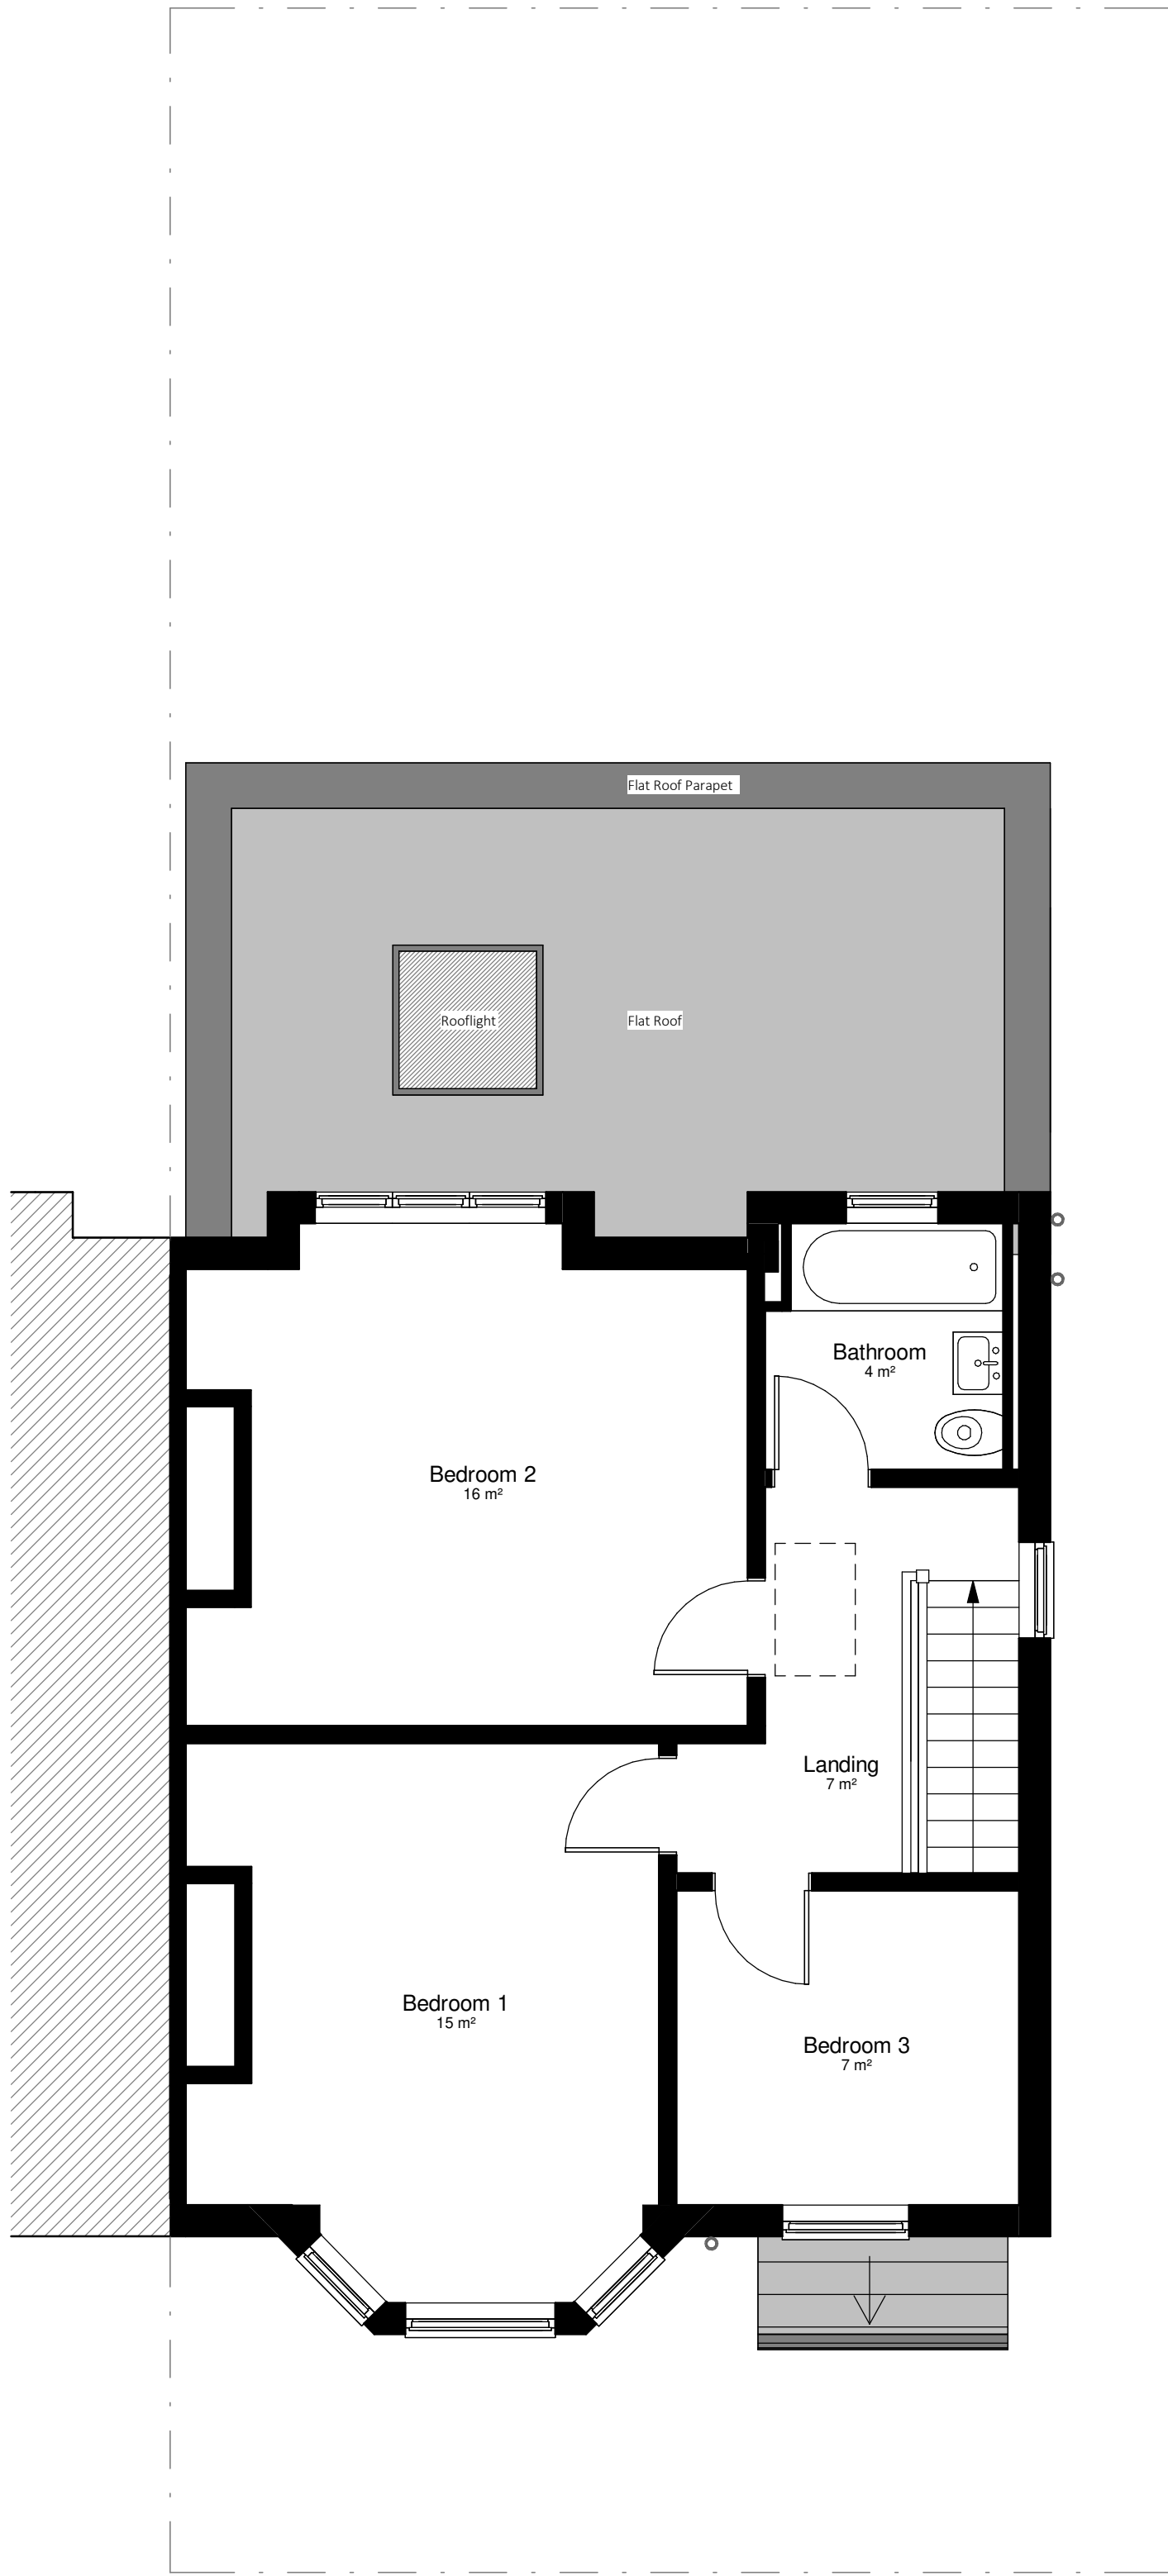

1 First Floor

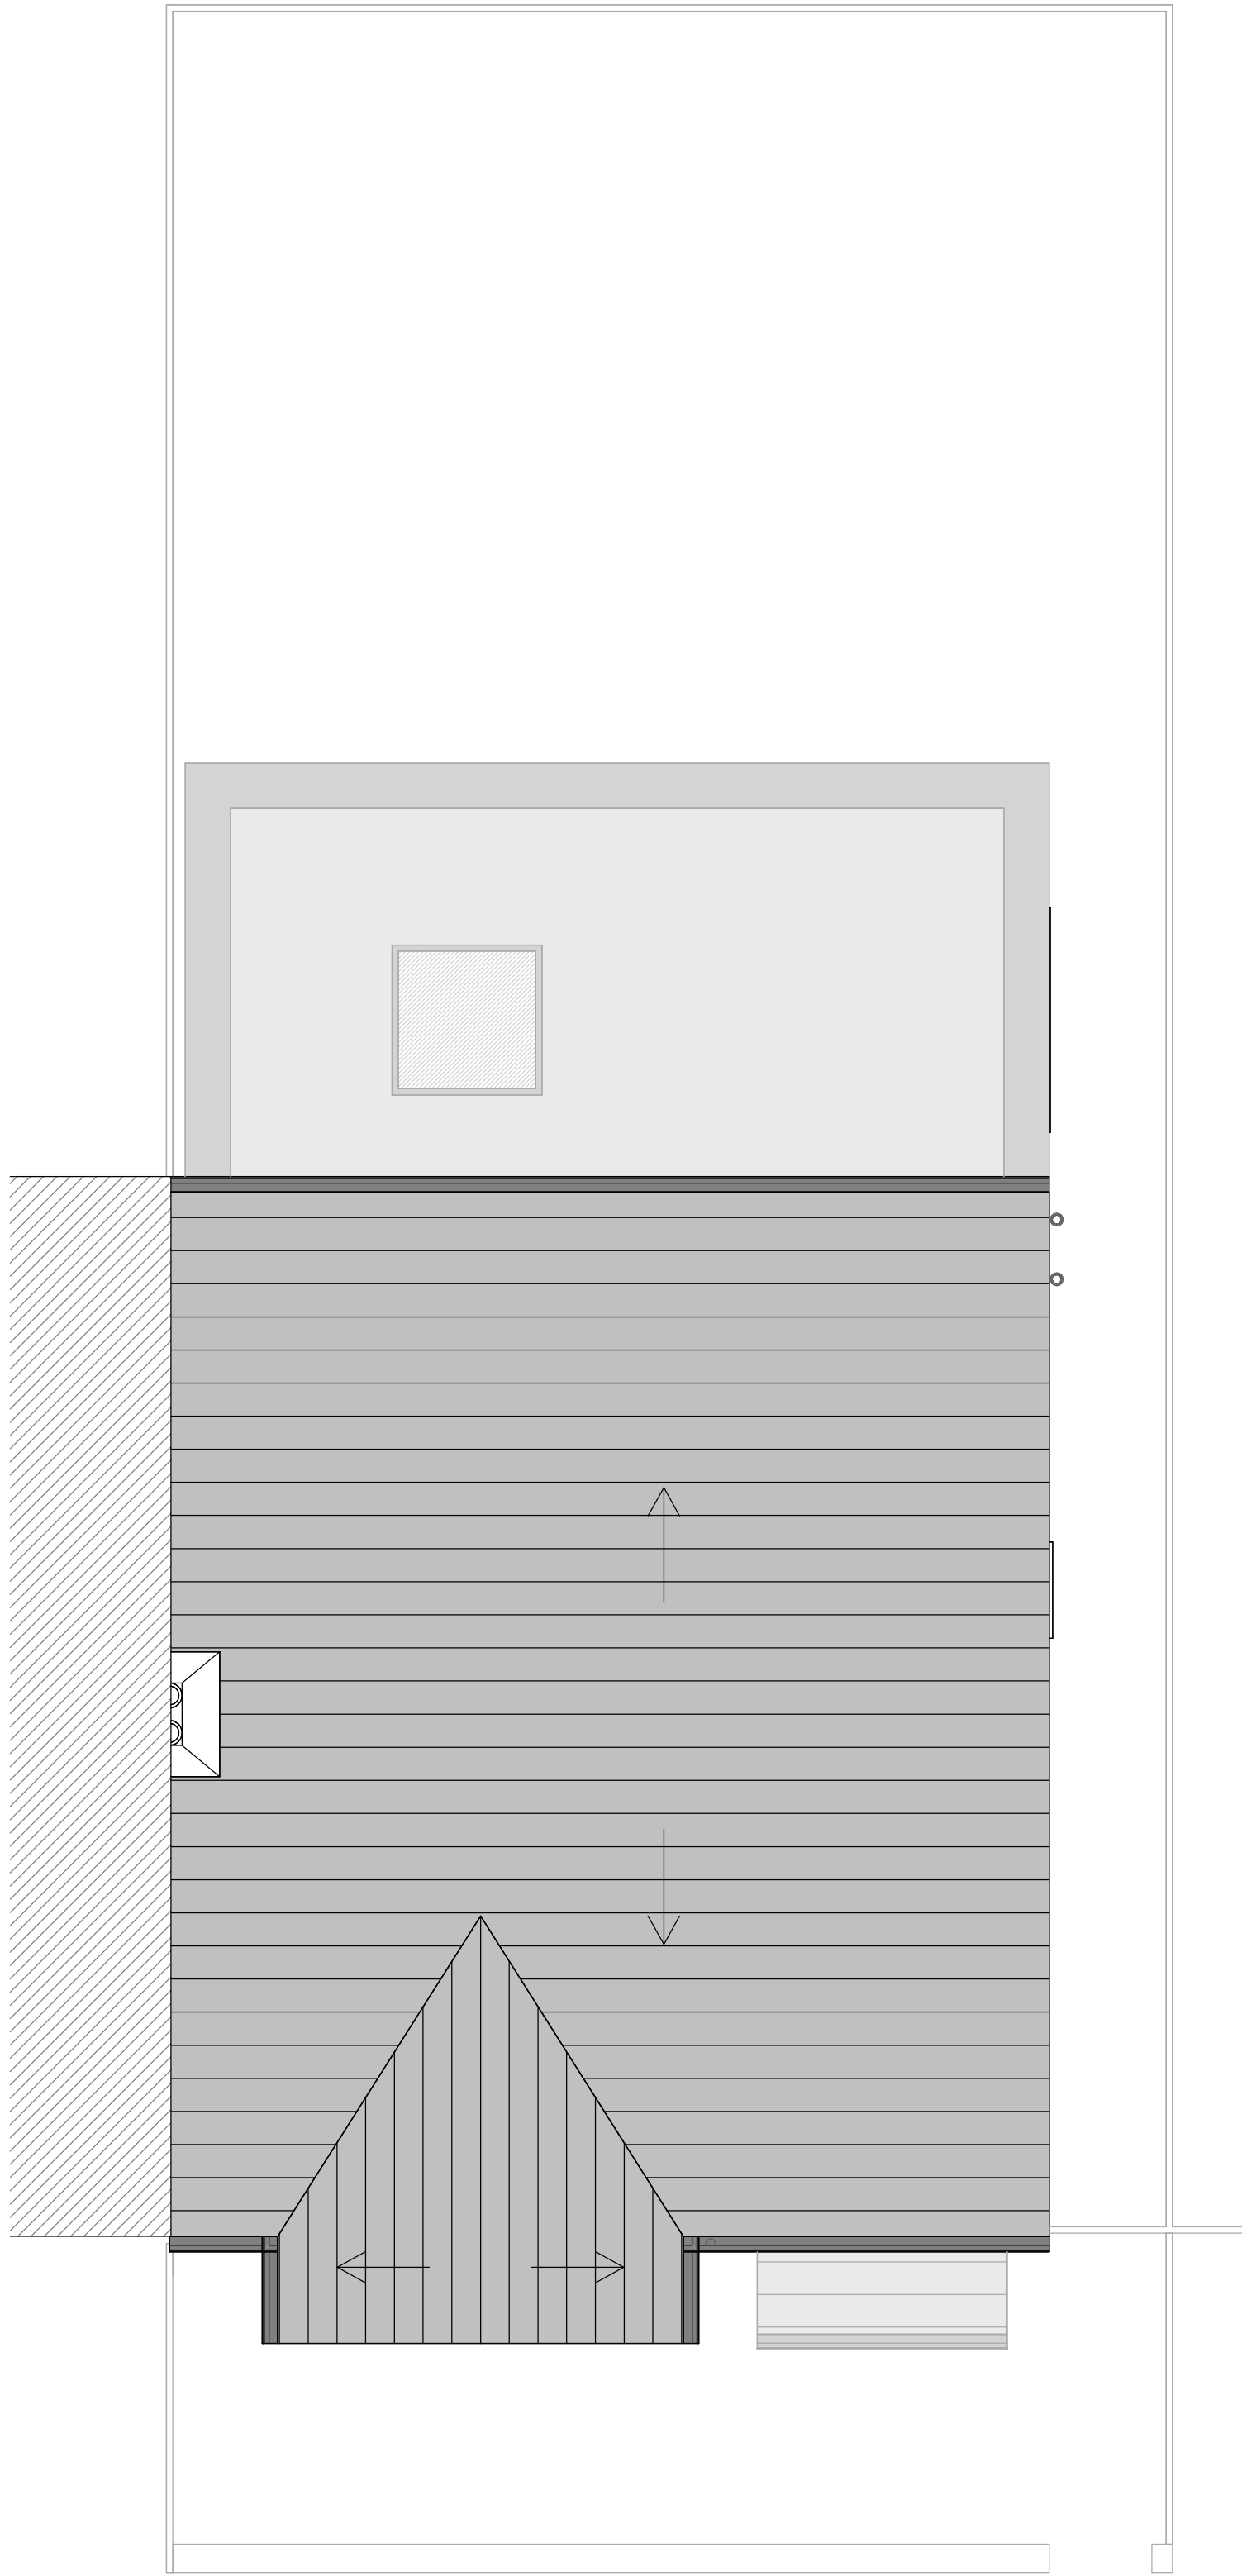

3 Roof Level

- Existing
- Proposed
- Demolish
- Boundary

0 1 2 3 4m
1:50

- General Notes:
- Do not scale from drawings.
 - Errors to be reported immediately to the architect.
 - To be read in conjunction with all relevant architect, services and structural engineer, and other consultant information.
 - All existing site, tree and building information has been compiled from different sources.
 - All dimensions to be checked on site prior to construction, manufacture or installation.
 - All information copyright of Tom Attewell Architects.

Rev	Description	Date
-----	-------------	------

Status:

Planning

Client:
Alexis & David

Site:
79 Newport Road, Chorlton, M21 9NW

Scale at A1: As indicated	Scale at A3: 1 : 100	Date: 05.11.24
Project No: 2417	Drawing No: 200-3	Revision:

