


All dimensions are to be checked on site, any discrepancies are to be reported to the Architect before work commences. Do not scale from this drawing.

This drawing is to be read in conjunction with all relevant consultants and specialists drawings/ documents, any discrepancies are to be reported to the architect before the affected work commences.

This drawing is copyright.

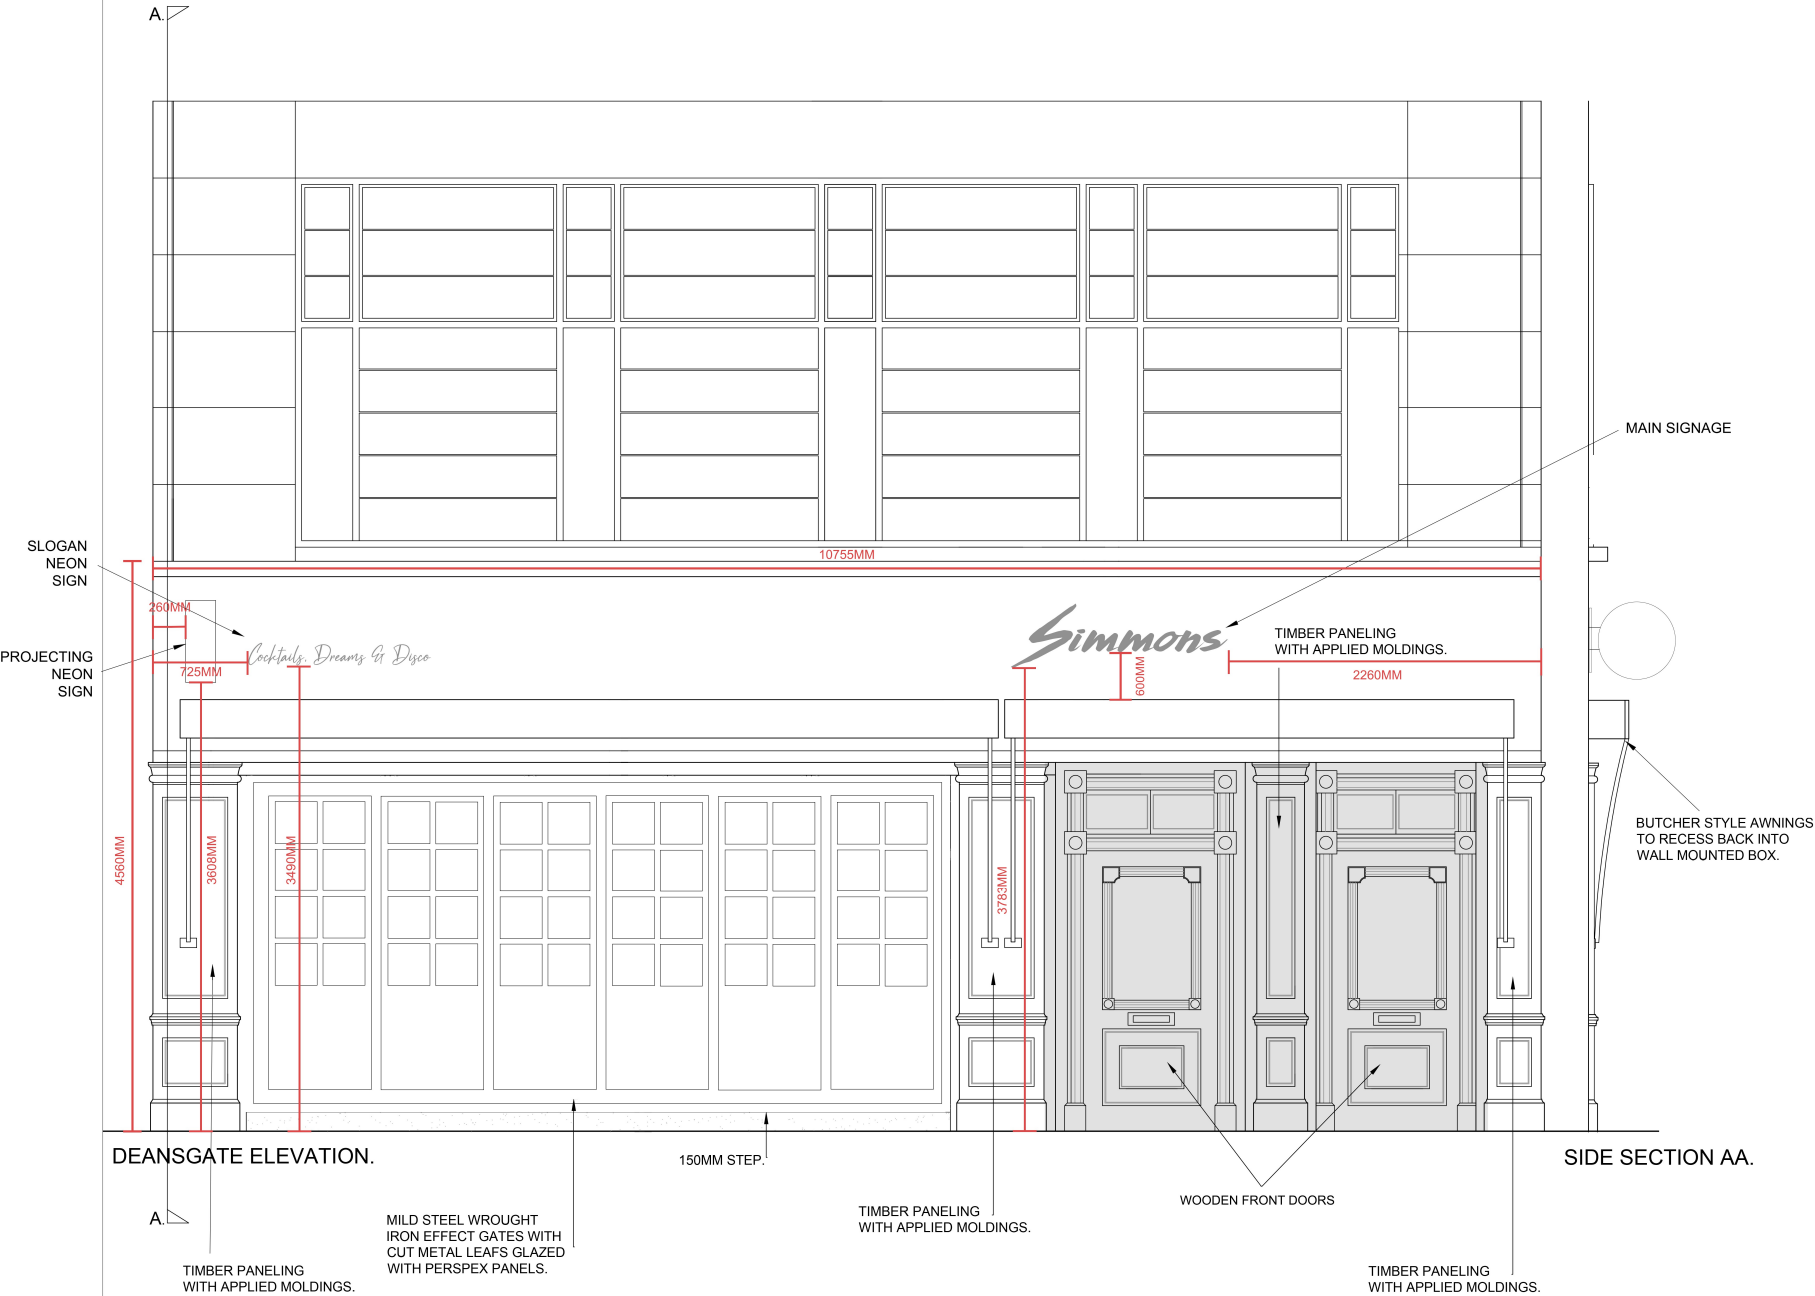

SKETCHED DESIGN

Project	
SIMMONS BAR MANCHESTER	
Client	
NIGHTLIGHT LEISURE LTD.	
Drawing	
DEANSGATE ELEVATION & SIDE SECTION	
Scale	Date
A1 @ 1:20	19/10/2024
Number	Revision
001	