


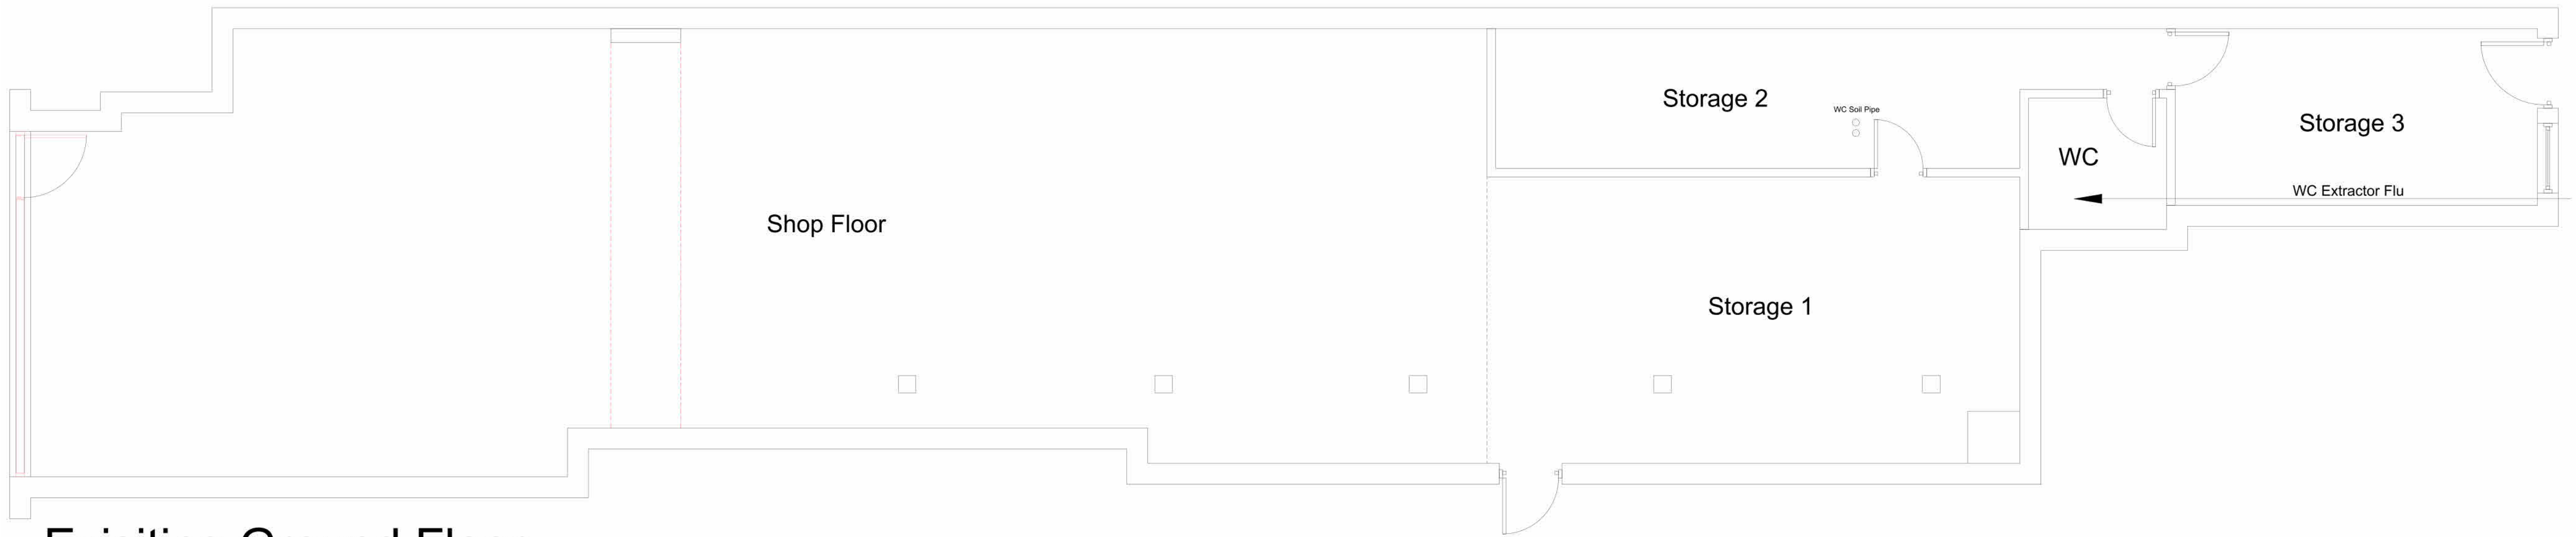

Exisiting Ground Floor