



NOTES:	
①	signage manufacturer to survey and provide secure support & fixings. <i>Client to provide AW file.</i>

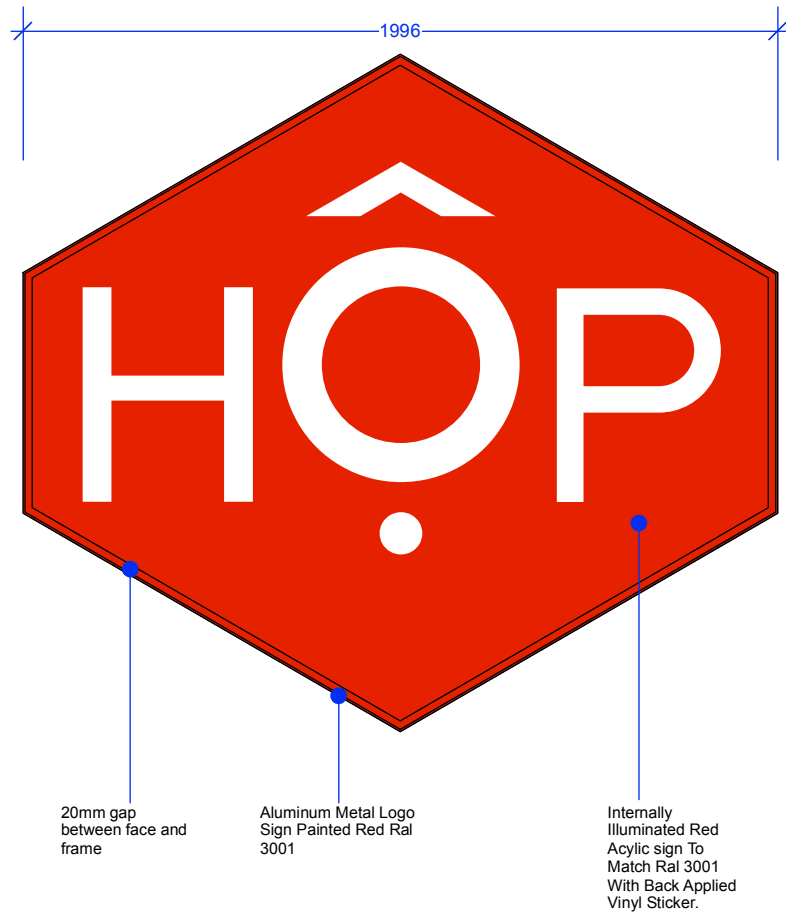

PROPSOED
SIGANCE DETAIL E

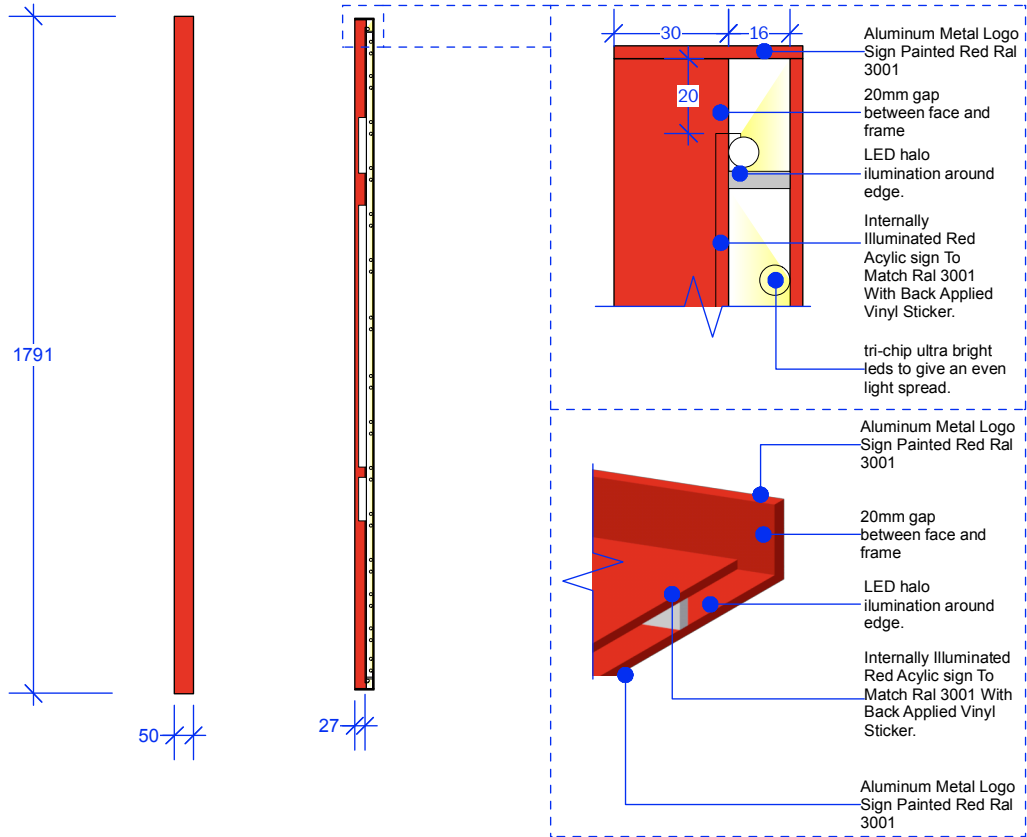

SIGN E
INTERNALLY ILLUMINATED HOP SIGNAGE
1996W X 1791H X 50D

aluminum metal logo sign painted red RAL 3001 internally illuminated red acrylic sign to match RAL 3001 with back applied vinyl sticker. acrylic edge to be stepped in to achieve halo illumination around full edge.
Internall lit 20d "HOP" built up opal 030 acrylic letters. letters internally lit with white tri-chip ultra bright leds to give an even light spread.
to be mounted to intenal box section frame *Client to provide AW file.*

REV: DATE DRAWN BY:

Decon.

PROPSOED

PROJECT: HOP - MANCHESTER MARKET STREET

TITLE: PROPOSED SIGNAGE DETAIL

DWG NO. P003

DRAWN BY: LJB REVISION:

DATE: 23.08.24 SCALE: 1:20 @ A3
1:10 @ A1

THIS DRAWING IS NOT TO BE SCALED. ALL DIMENSIONS TO BE CHECKED ON SITE

Figured dimensions only to be used. This drawing is subject to and protected by the provision of the copyrights acts. Any discrepancies or queries to be notified immediately. All dimensions to be verified on site