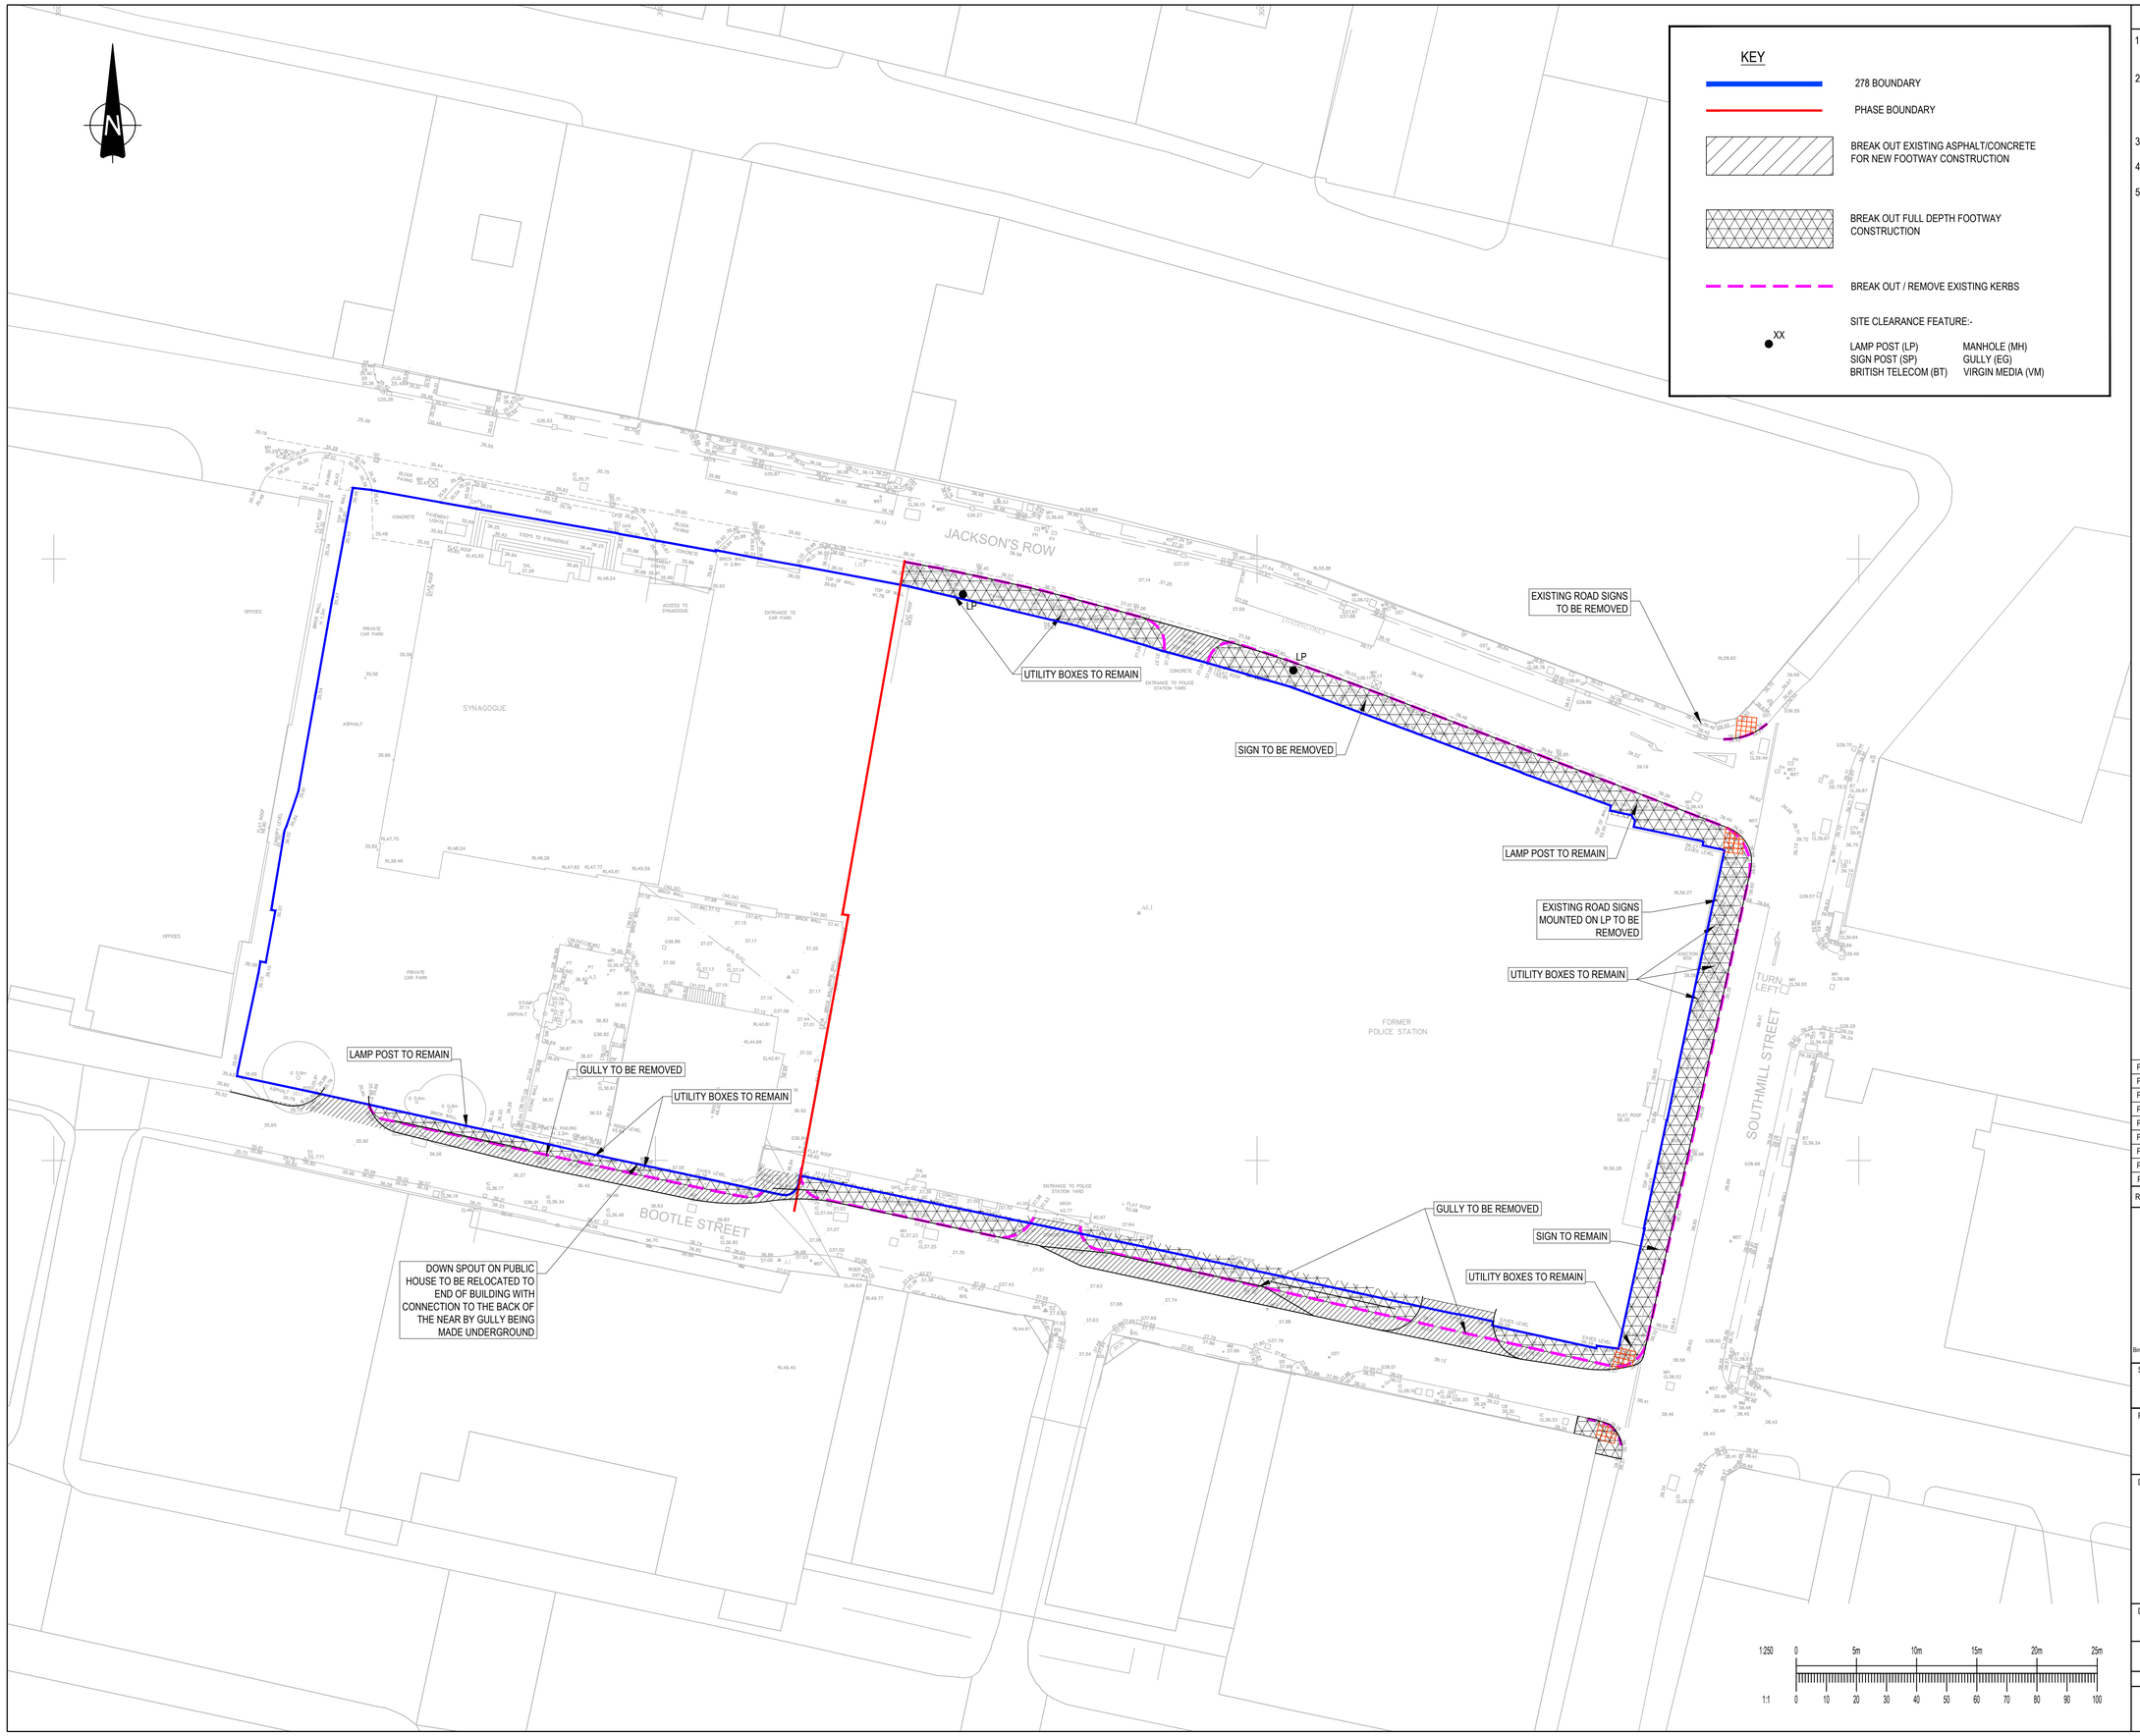

GENERAL NOTES:

1. THIS DRAWING IS TO BE READ IN CONJUNCTION WITH ALL RELEVANT ARCHITECTS AND ENGINEERS DRAWINGS AND SPECIFICATIONS.
2. DO NOT SCALE THIS DRAWING. ANY AMBIGUITIES, OMISSIONS AND ERRORS ON DRAWINGS SHALL BE BROUGHT TO THE ENGINEERS ATTENTION IMMEDIATELY. ALL DIMENSIONS MUST BE CHECKED / VERIFIED ON SITE.
3. ALL DIMENSIONS ARE IN METRES UNLESS NOTED OTHERWISE.
4. FOR GENERAL NOTES REFER TO DRAWING.
5. ALL ERRONOUS ROAD MARKINGS ARE TO BE FULLY REMOVED.

Rev:	Description:	Date:	By:	Chkd:
P09	PUB CELLAR OWNERSHIP AMENDED	09/04/24	EBR	RB
P08	UPDATED TO MCC'S COMMENTS	01/11/23	JS	RB
P07	APPROVED	27/09/23	RB	AR
P06	UPDATED TO MCC'S COMMENTS	31/08/23	RB	AR
P05	UPDATED TO MCC's COMMENTS	09/08/23	RB	AR
P04	LIGHTING COLUMN FOR REMOVAL ADDED	24/07/23	RB	AR
P03	UPDATED TO MCC'S COMMENTS	10/07/23	RB	AR
P02	ISSUED FOR APPROVAL	27/01/23	RB	AR
P01	ISSUED FOR APPROVAL	22/11/22	EBR	RB

curtins
Merchant Exchange, 17-19 Whitworth Street West, Manchester, M1 5WG
0161 236 2394
manchester@curtins.com
www.curtins.com
Civils & Structures • Transport Planning • Environmental • Infrastructure • Geotechnical • Conservation & Heritage • Principal Designer
Birmingham • Bristol • Cambridge • Cardiff • Douglas • Dublin • Edinburgh • Glasgow • Kendal • Leeds • Liverpool • London • Manchester • Nottingham

Status: APPROVED **S8**

Project: ST MICHAELS - S278

Drg Title: PHASE 1 SITE CLEARANCE

Drawn By	Designed By	Checked By
EBR	EBR	RB
	Date: 22/11/22	Scales @ A1: 1:250

Project No - Originator - Function - Spatial - Form - Discipline - Number: 078847 - CUR - 00 - XX - DR- D - 95002

Revision: P09

\\ma-fs-1\Projects\078001 - 078300\078847 - St Michaels\04-Production\4A-Models-Drawings\D-CAD\S278\