
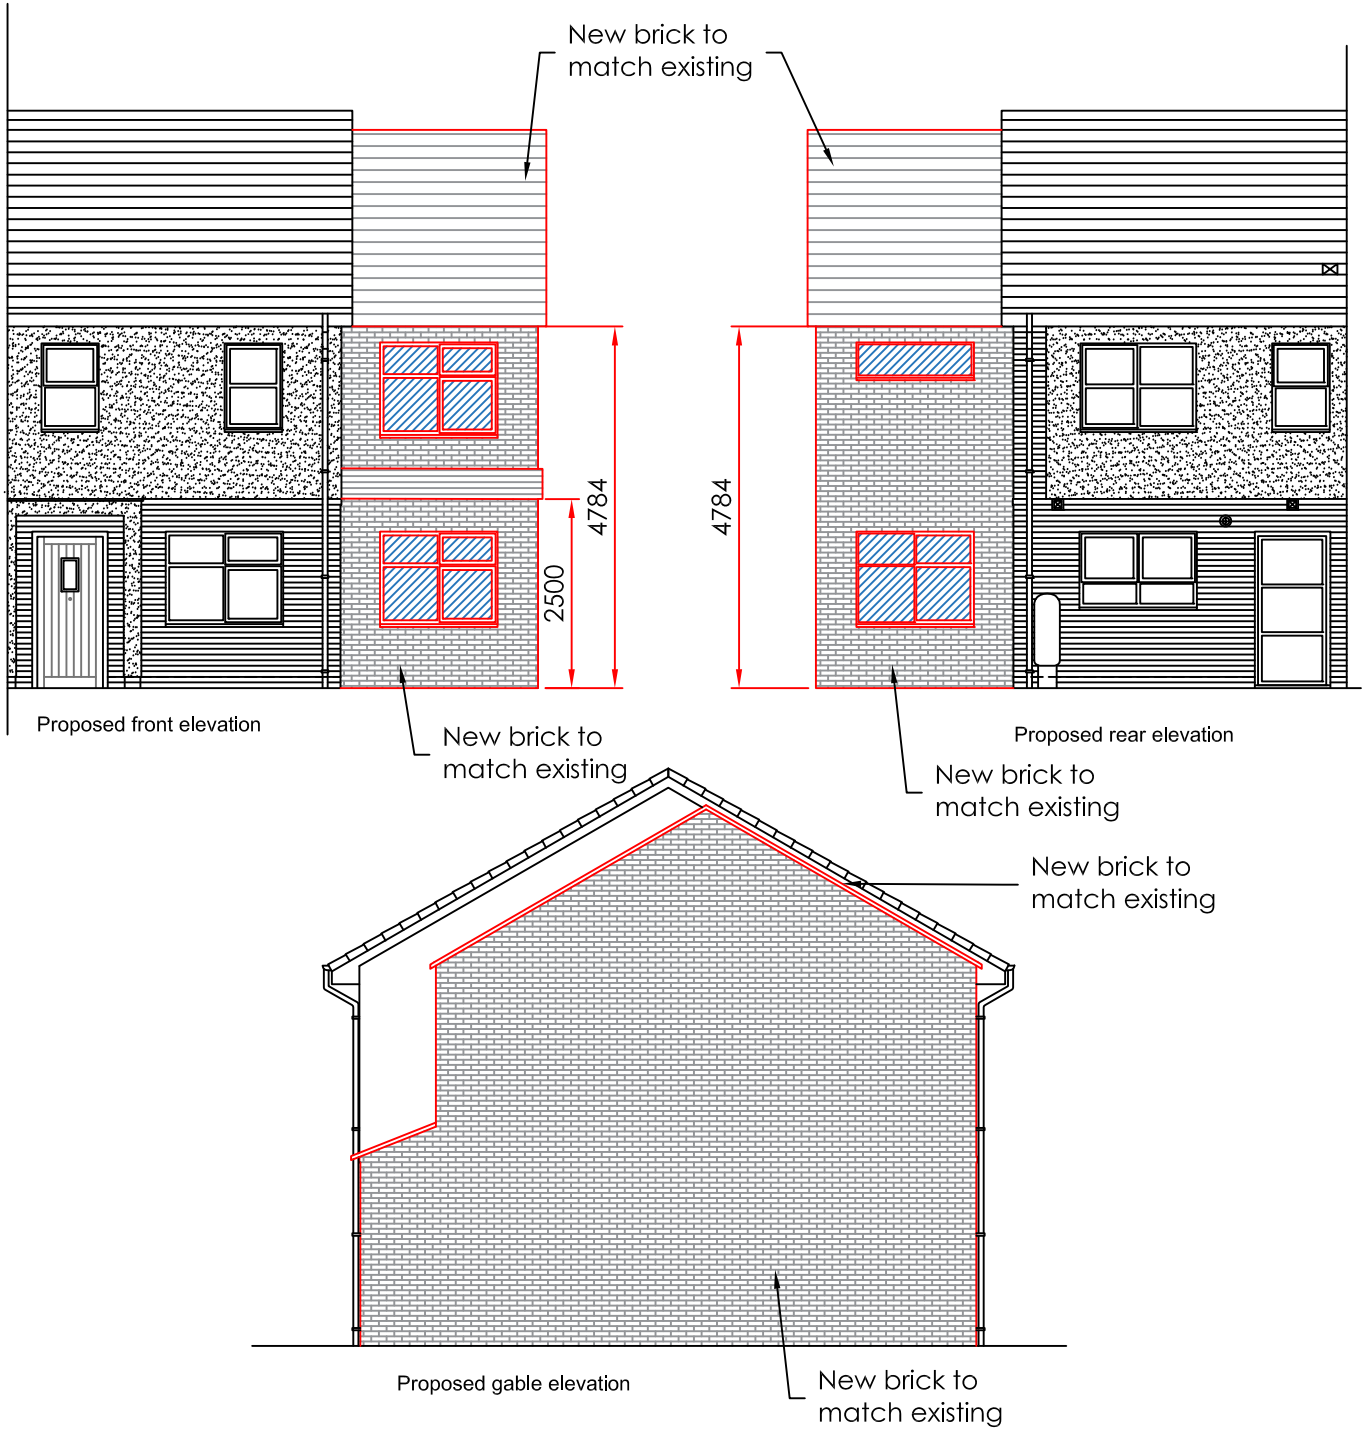


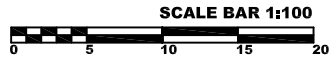

42 Blue Moon Way
Proposed Elevations
Scale: 1:100 @ A4