


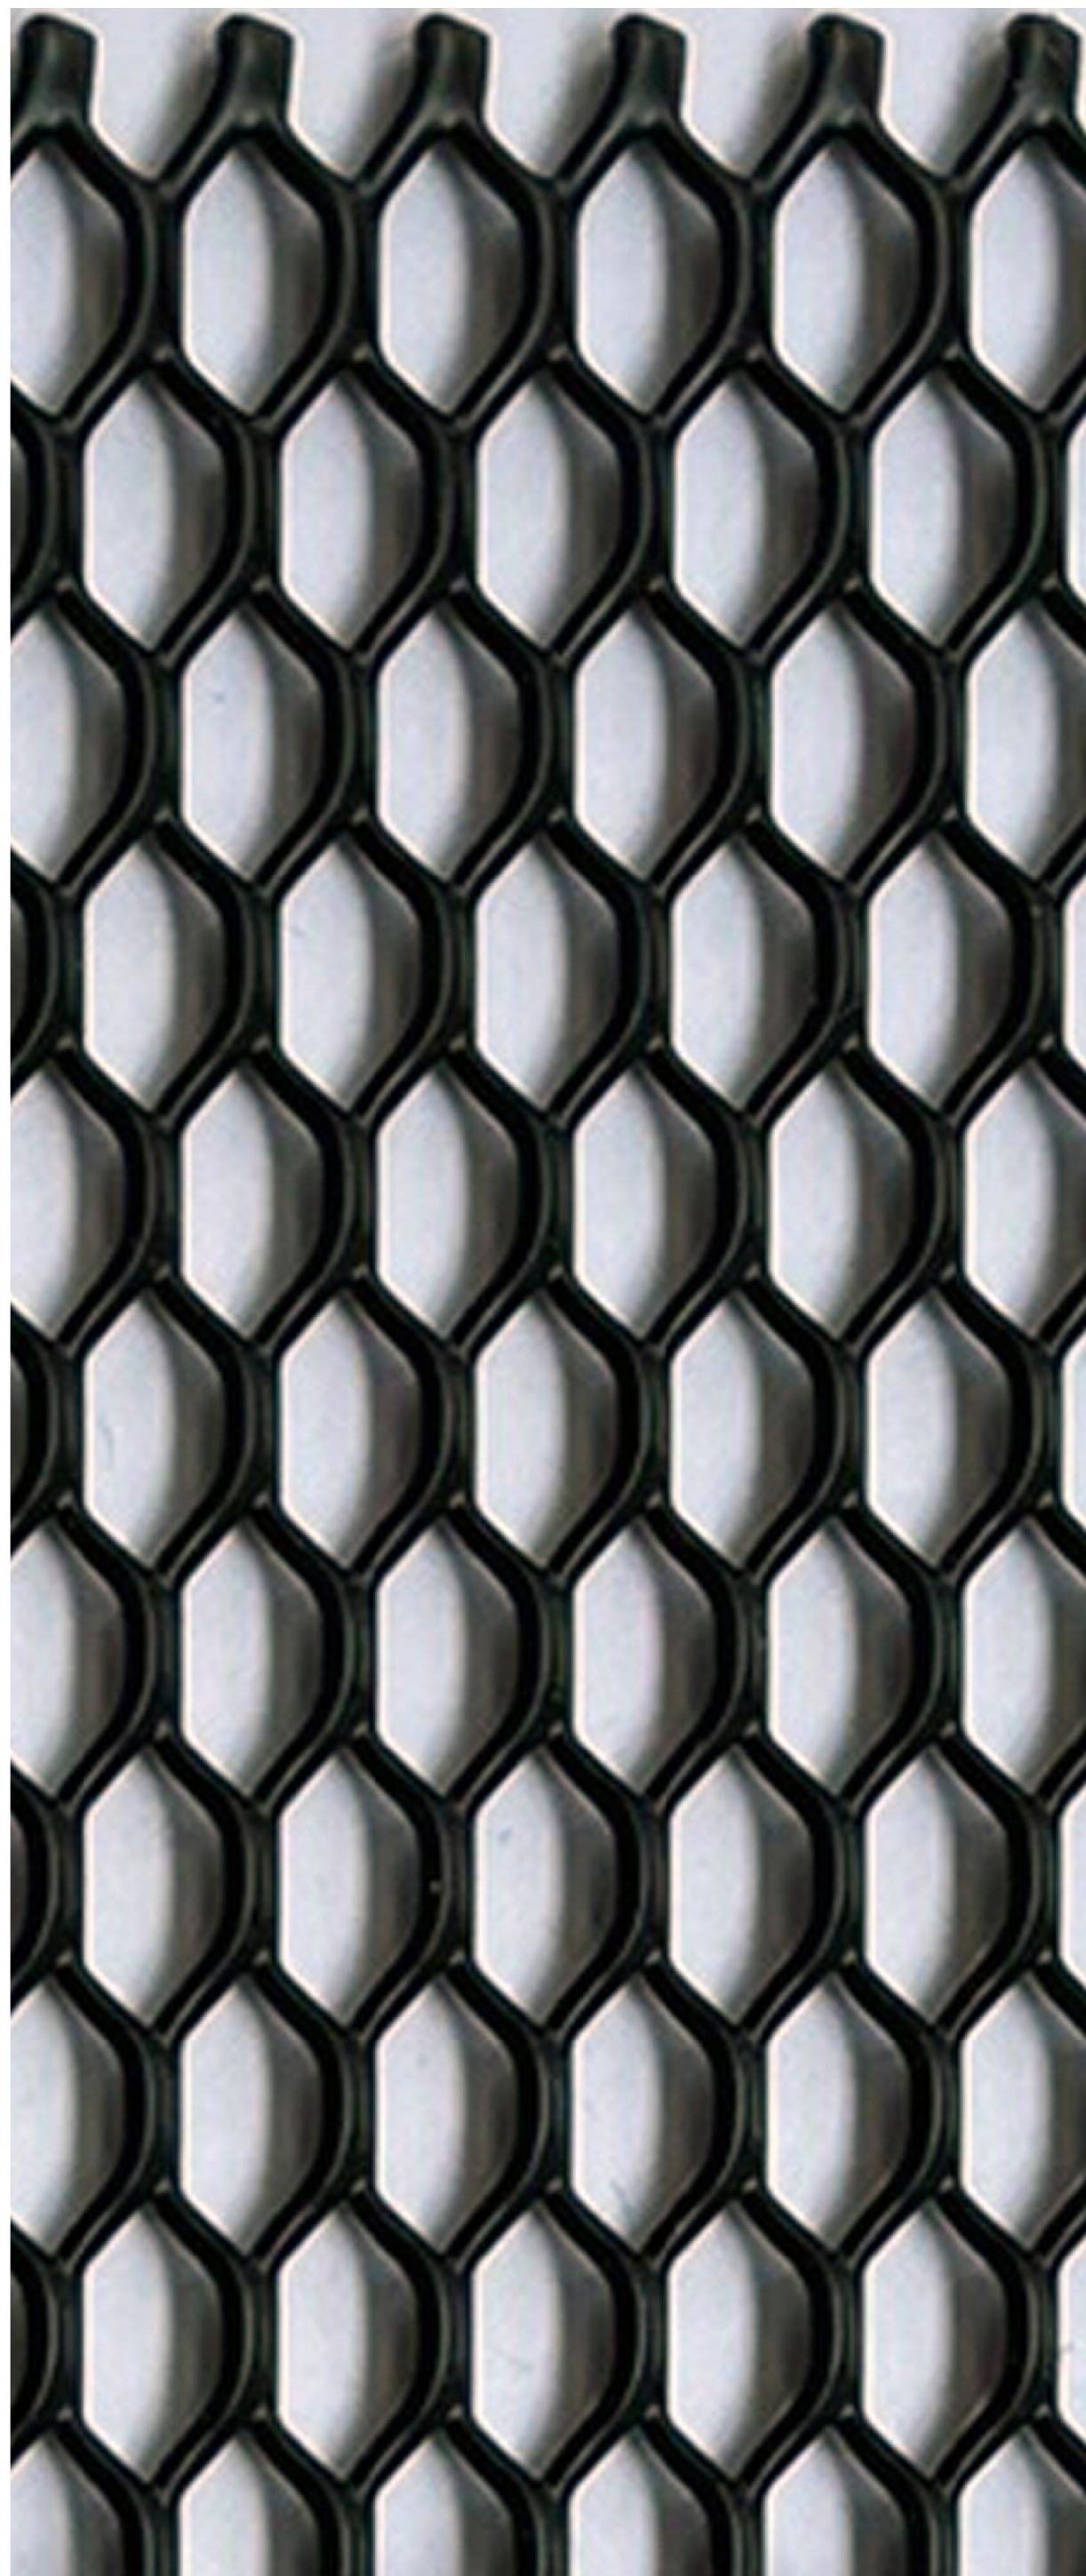

NOTES / REVISION		
<div></div>		
		<div></div>
PROJECT ROYAL LONDON HOUSE, DEANSGATE, MACHESTER		
CLIENT AM ALPHA		
TITLE PROPOSED BASEMENT BIKE STORE MATERIAL SAMPLE		
SCALE		DATE OCTOBER 2024
JOB No 1573	DWG No AL(05)0750	REV
ISSUE FOR PLANNING		

JB+CO ARCHITECTS
+ DESIGNERS

Jeffrey Bell Architects
3 Cobourg Street
Manchester
M1 3GY

t +44 [0]161 228 0651
e studio@jeffreypbellarchitects.co.uk