BONAR | ASSOCIATES

ARCHITECTS


1



Location 1 Photomontage

not to scale

2

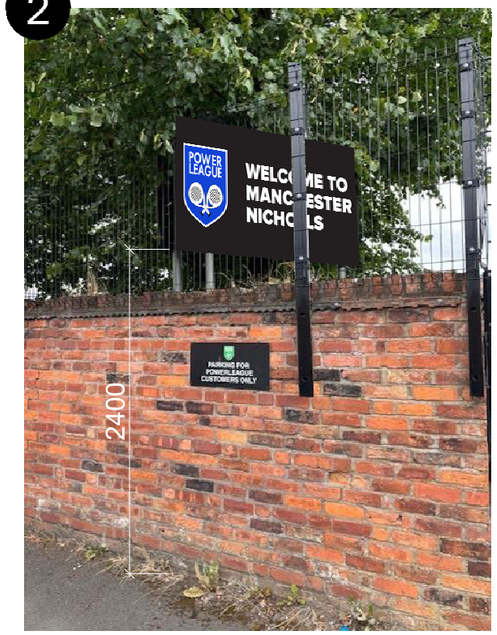

Location 2 Photomontage

not to scale




1 x non-illuminated 3mm thick dibond panel fixed to existing wall.
Overall size - 2300mm x 1220mm
All graphics in self adhesive vinyl
Letter height over W = 200mm
Shield height = 535mm

Location 1 Sign

(non-illuminated)

Scale 1:20 @ A3

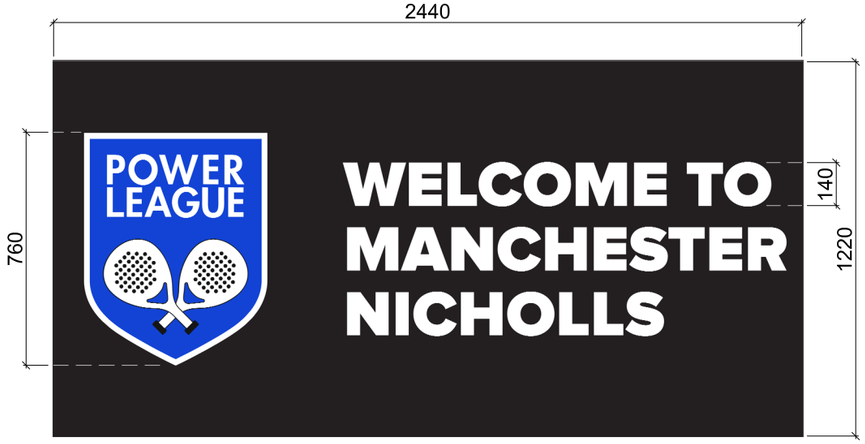


1 x non-illuminated 3mm thick dibond panel fixed to existing totem poles.
Overall size - 2440mm x 1220mm
All graphics in self adhesive vinyl
Letter height over W = 140mm
Shield height = 760mm

Location 2 Sign

(non-illuminated)

Scale 1:20 @ A3

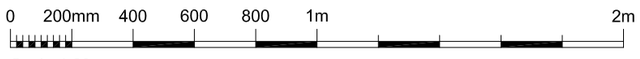

Scale 1:20

Drawing Title: SIGNAGE LOCATIONS 1 & 2			Project: NICHOLLS COMMUNITY FOOTBALL CENTRE, DALBERG ST, MANCHESTER M12 6BN SIGNAGE PROPOSALS (PADEL COURTS)	Notes	Drawing No. S2
Scale: 1:20 @ A3	Date: SEPT 2024	Rev. A			