




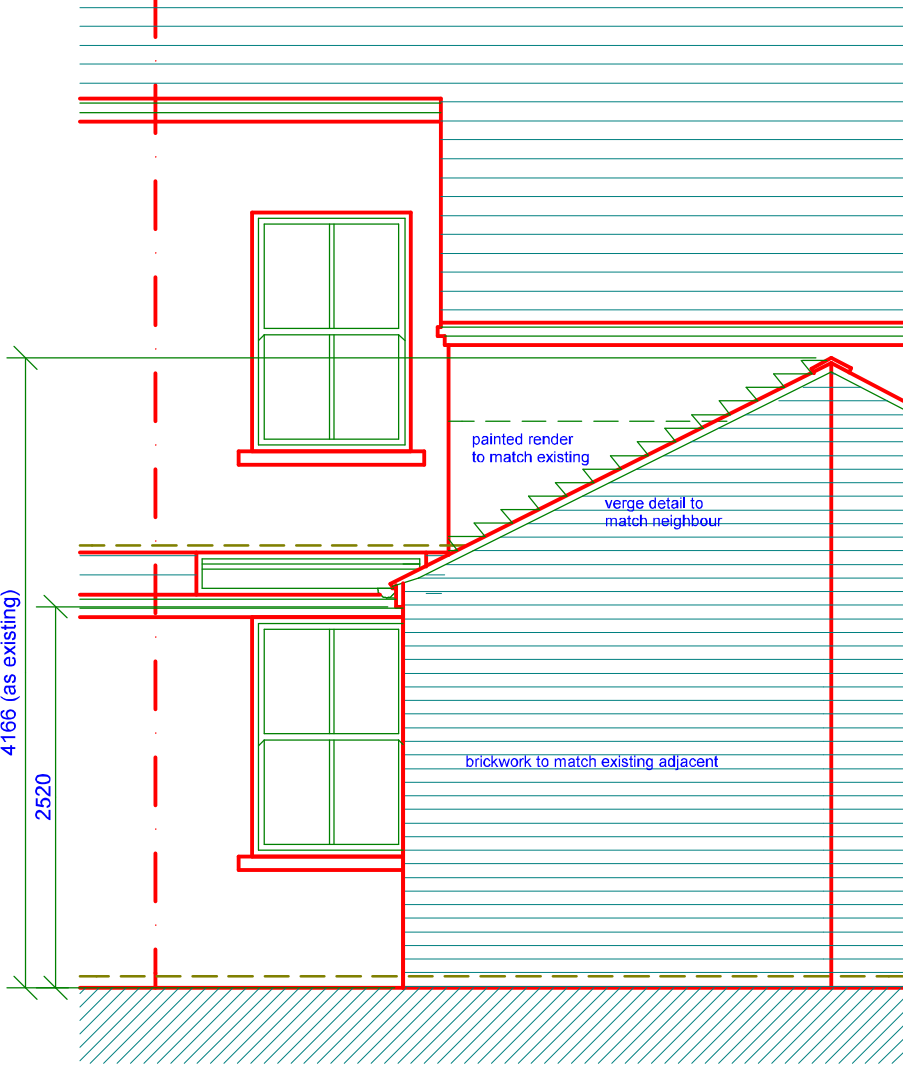

REAR

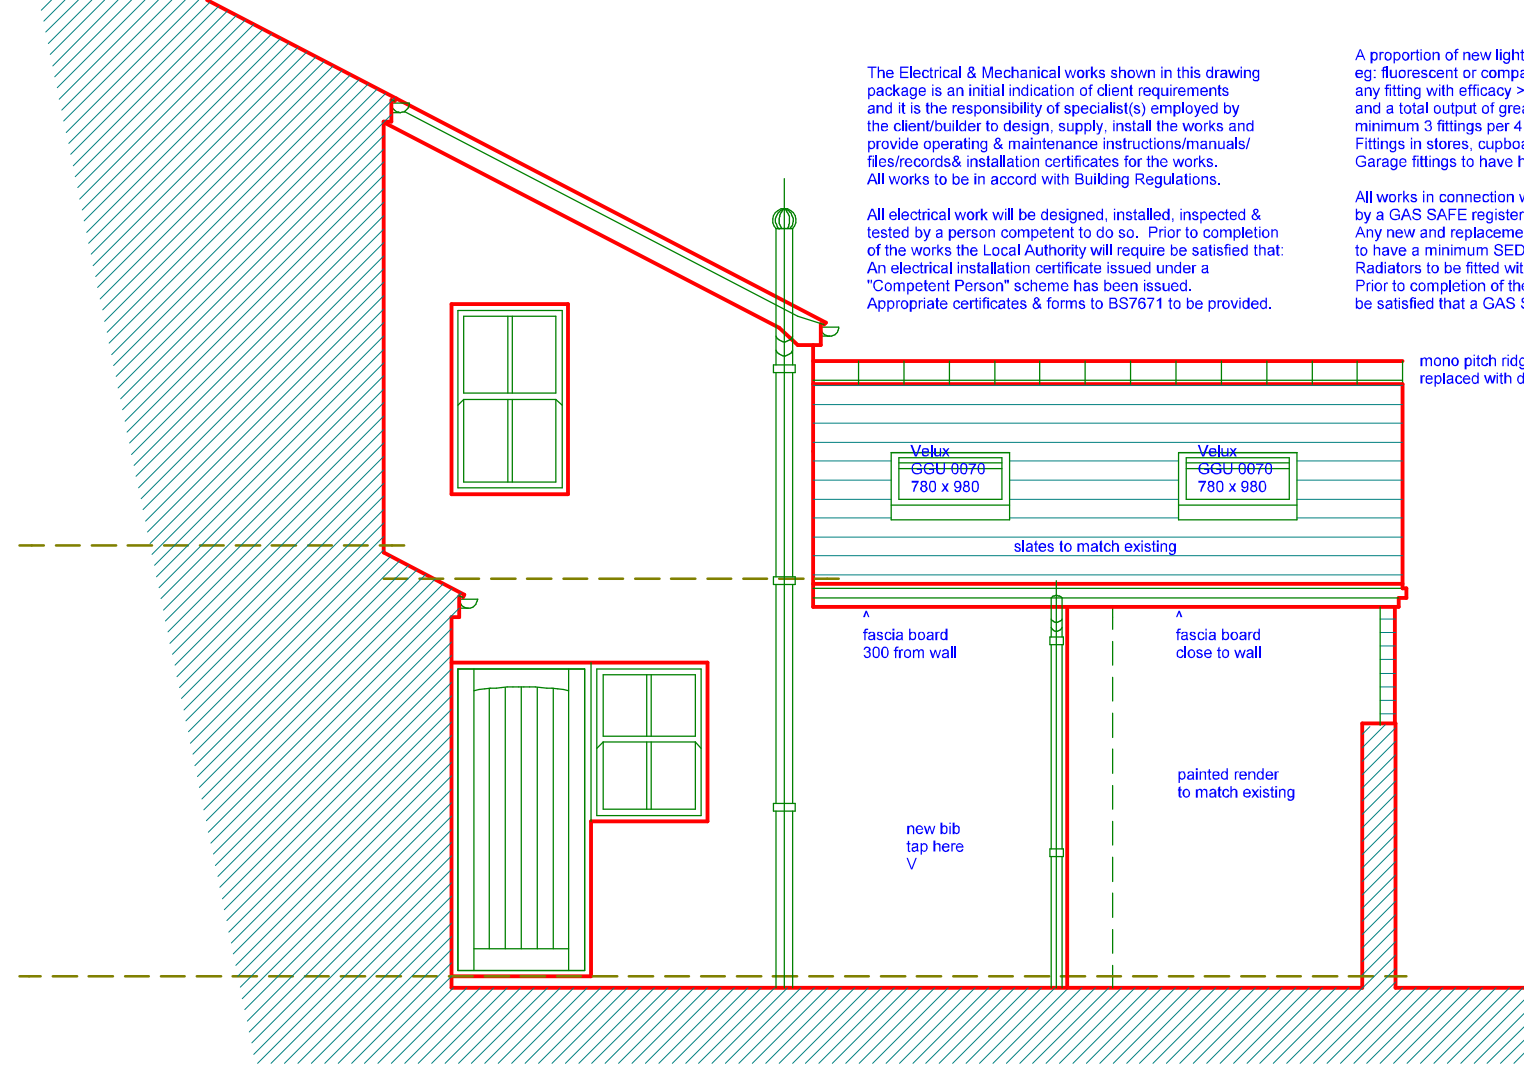

SIDE

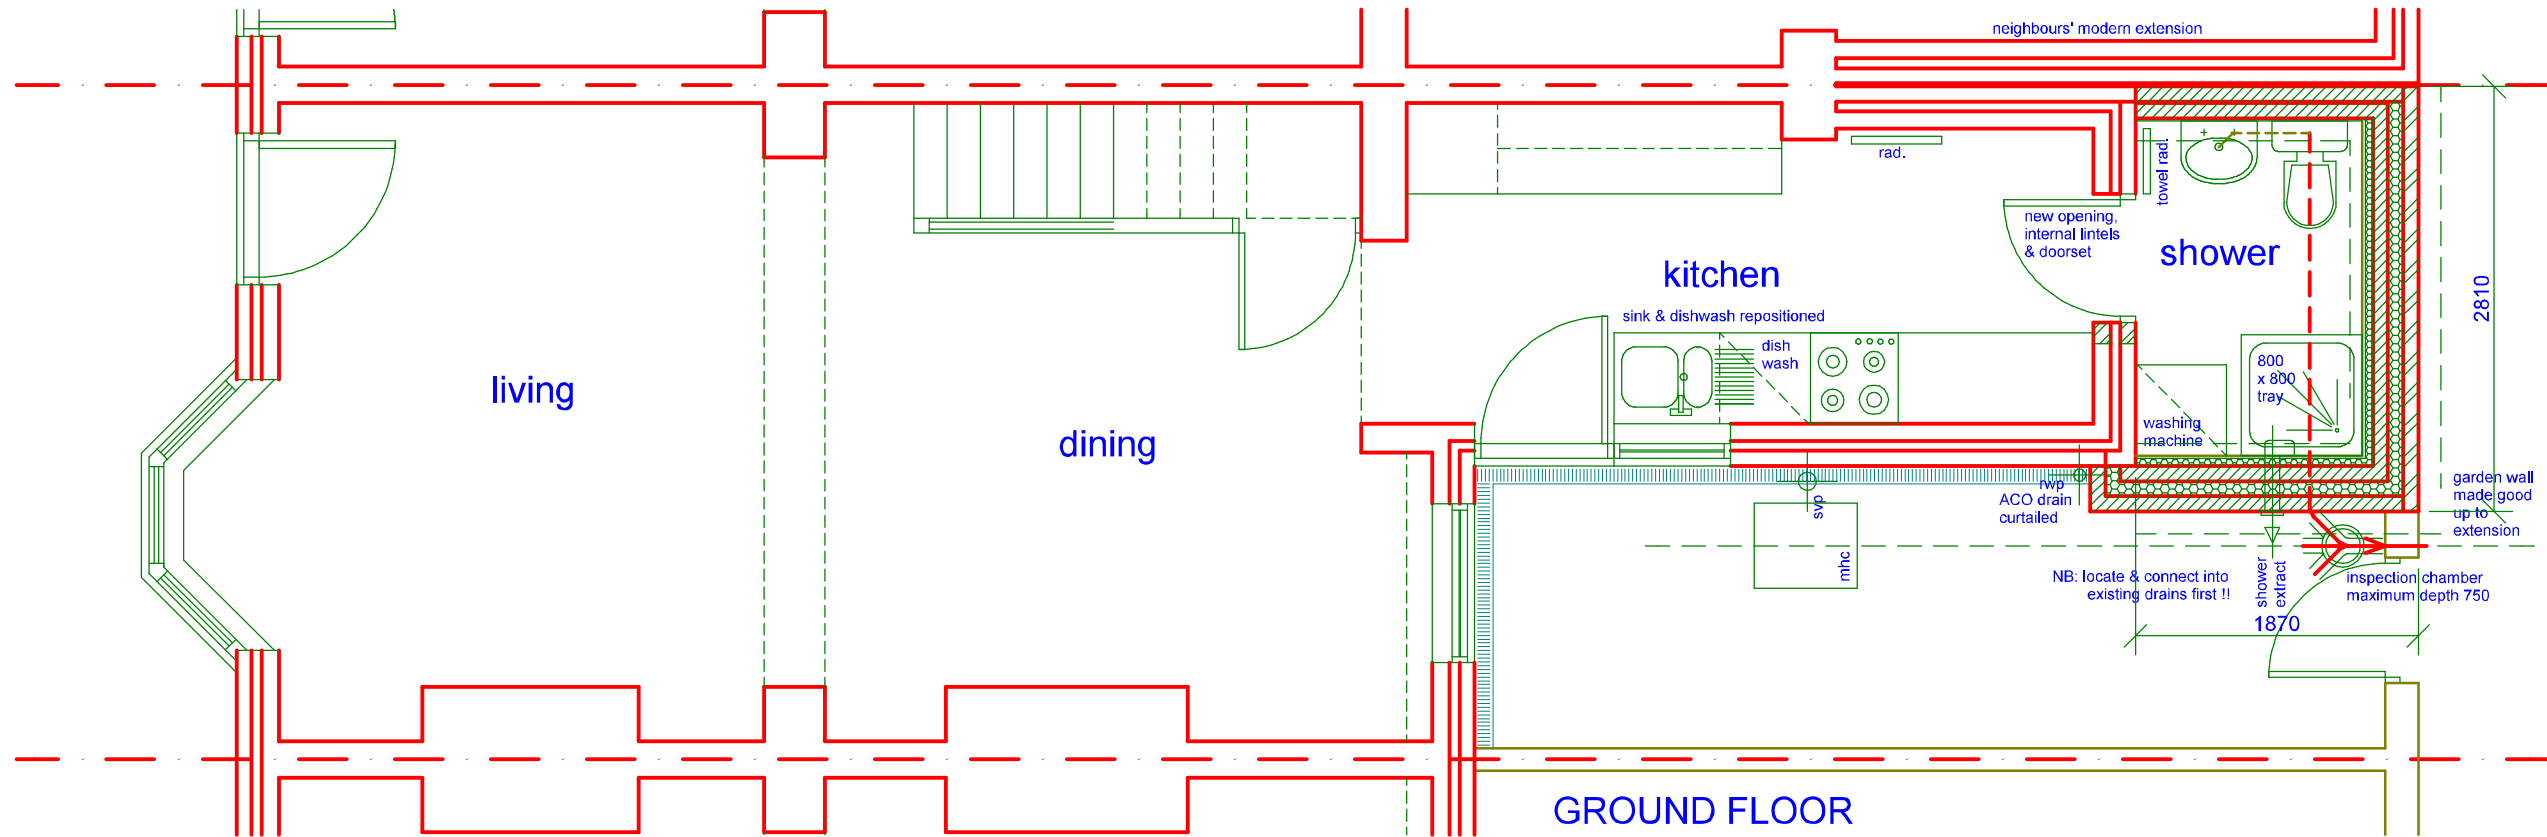


GROUND FLOOR

Contractor to obtain all necessary information and carry out all necessary investigations regarding position of underground services in vicinity of works prior to excavations

The contractor(s) are responsible for checking all dimensions and existing features on site prior to fabrication, manufacture or construction of the works

BUILDING REGULATIONS DATA:
3.86 m2 extension gross internal floor(s) area

DAVID YOUNG ARCHITECT
37 TEMPLE DRIVE : SWINTON : MANCHESTER : M27 4EA
davidyoung.architect@gmail.com MOBILE 07774 181 336

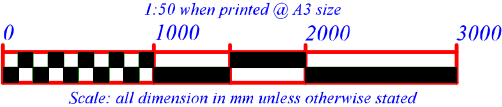

PROPOSED PLAN & ELEVATIONS **DWG : 01revA**
22 LYDGATE GROVE DIDBURY MANCHESTER M20 6TS MAY 2024
REV A: Oct 2024 - Extension width increased from 2510 to 2810