
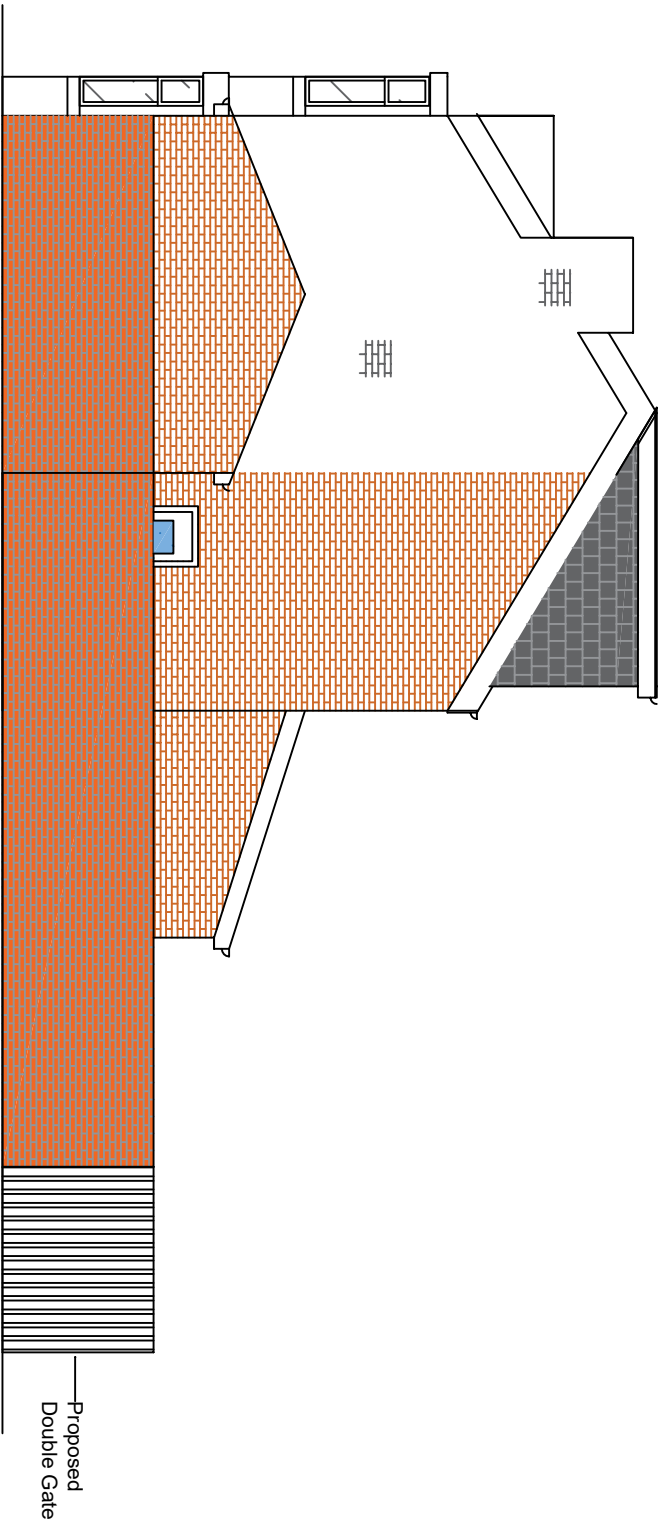


Do not scale this drawing. All Dimensions must be checked on site. This drawing and all details contained hereon are copyright and must not be reproduced without written permission from Extend Your Home.

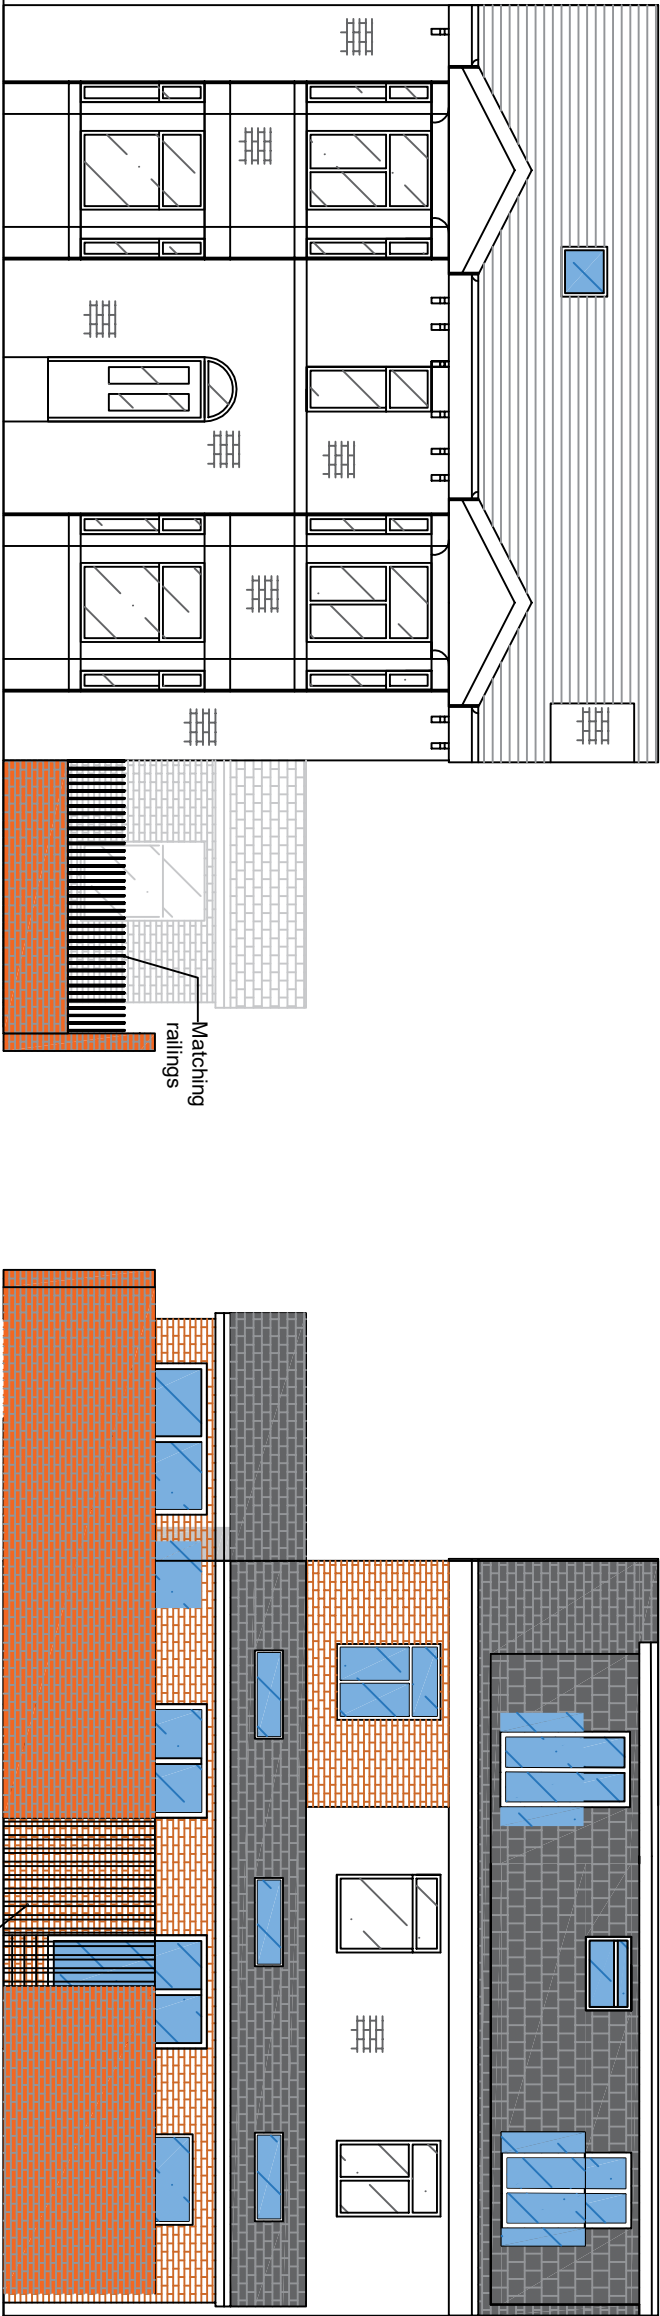

Planning

B	Alterations to side door	/	01/11/2024
REV	DESCRIPTION	AUTH	DATE

EXTEND

YOUR HOME



EXTEND
YOUR HOME

Email: extendyourhome@outlook.com

Address
28 Blackwin Street
Gorton
Manchester
M12 5LD

DESCRIPTION
Single Storey Side Extension, Part Single, Part Two Storey Rear Extension & Associated Steps, Rear Dormer Roof Extension & Associated Boundary Treatment

DRAWING TITLE
Proposed Boundary Treatment

DATE 01/03/2024	DRAWN TC
SCALE 1:100	CLIENT BA
DRAWING NUMBER 10	REVISION B