



SECTIONAL ELEVATION A - A

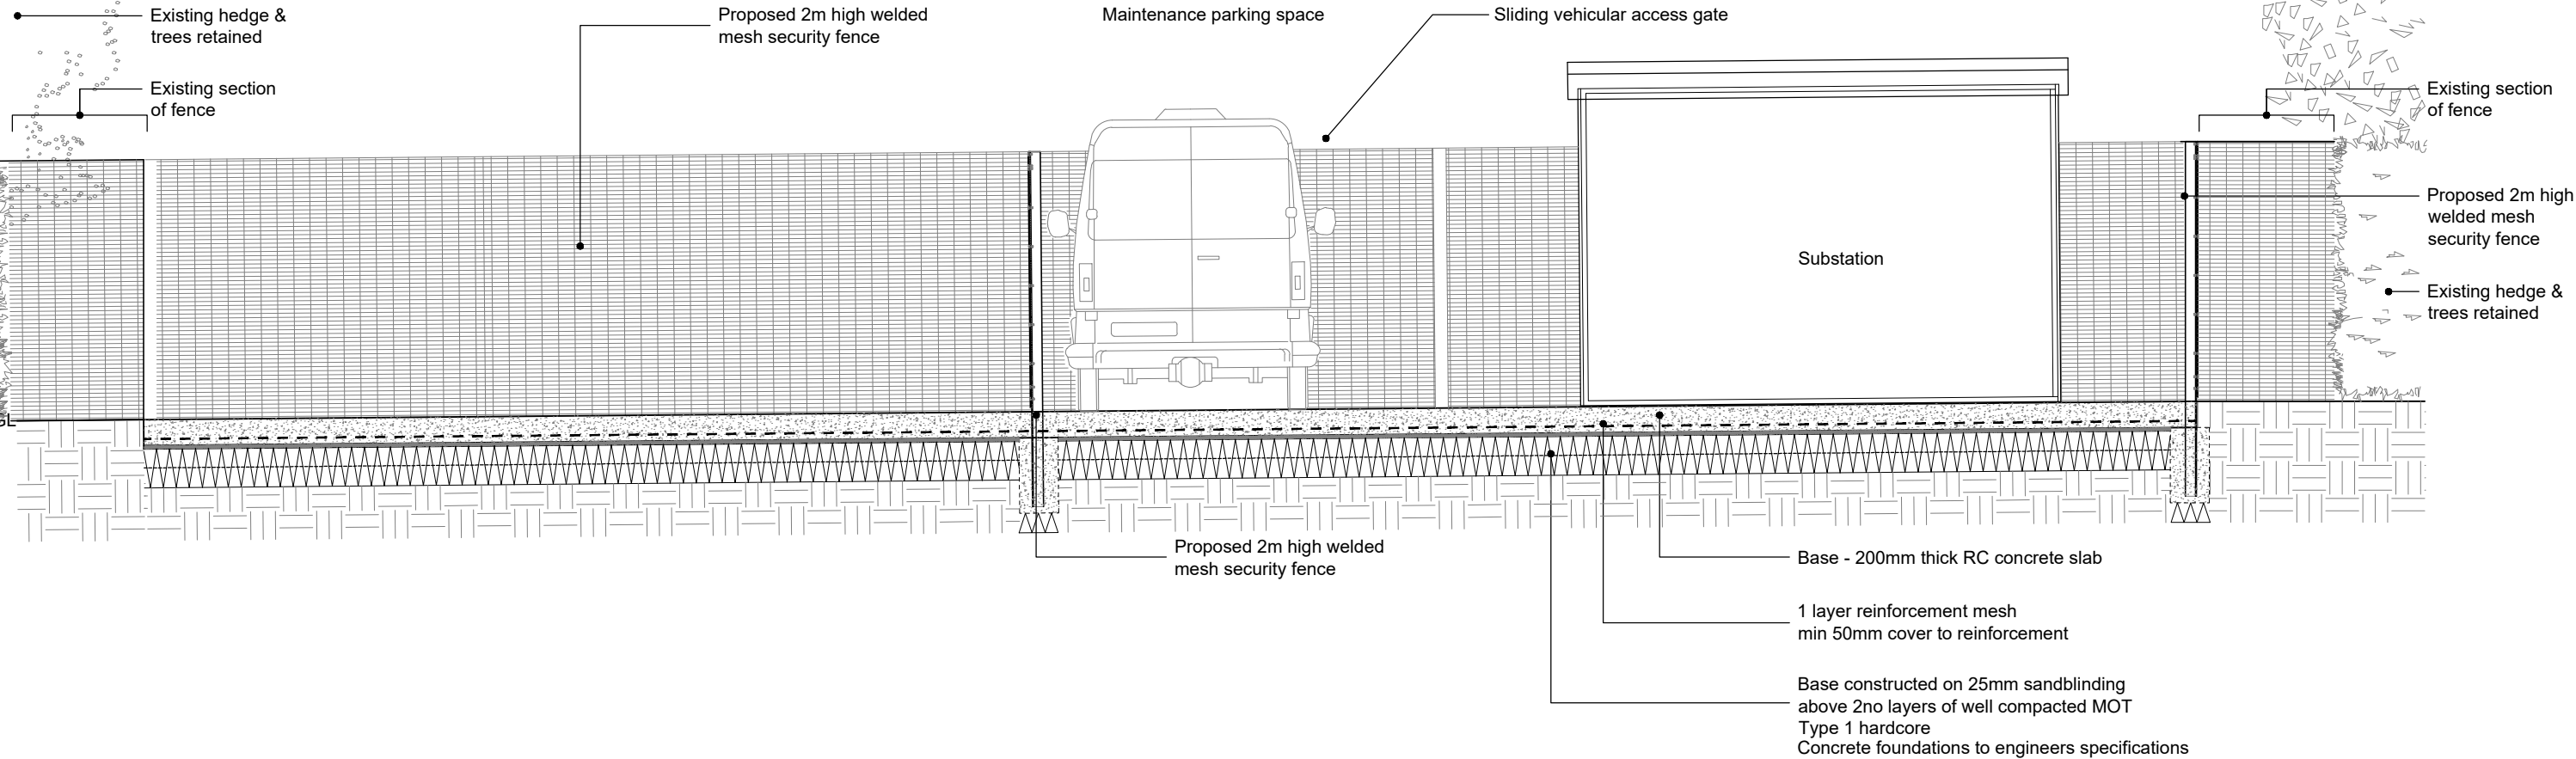

SECTIONAL ELEVATION B - B

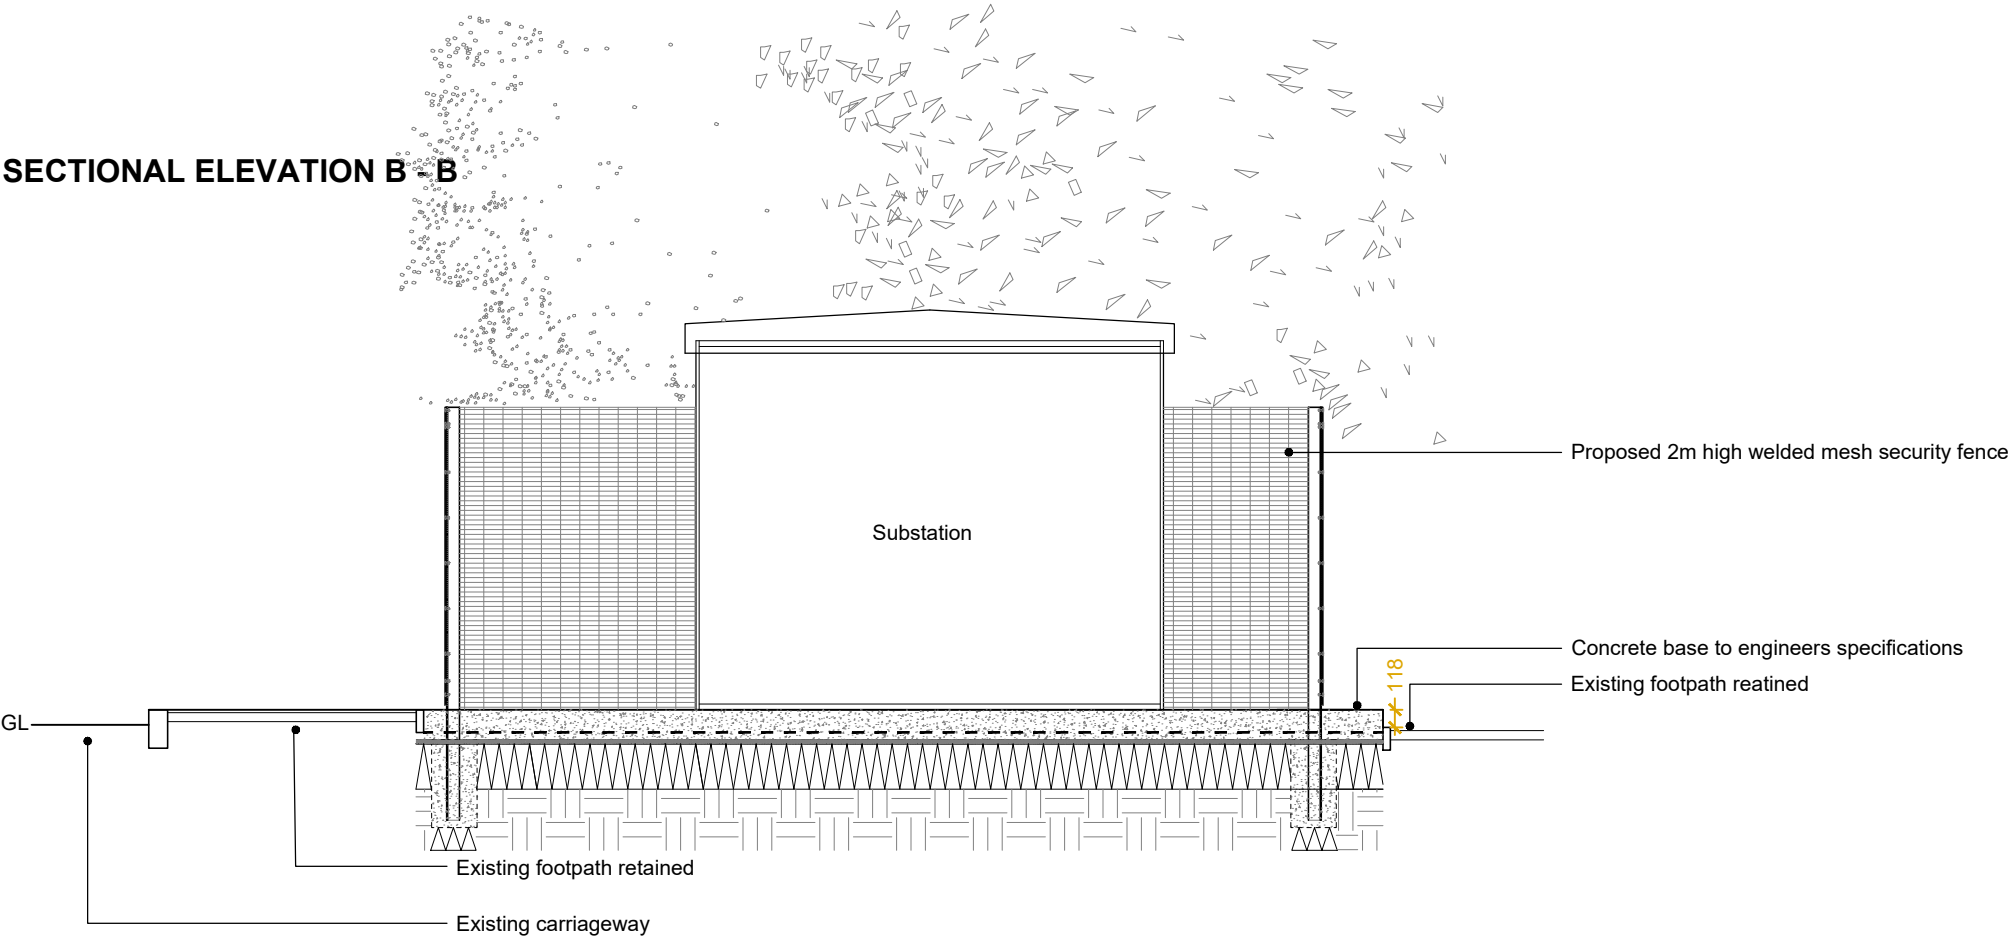

NOTES

1. Drawing scaled & issued for planning purposes only.
2. All setting out, levels & dimensions to be checked on site by the Contractor (s) prior to the relevant orders being placed & installation of materials, any discrepancies are to be brought to the attention of the client & contract administrator.
3. This drawing is to be read in conjunction with all others relating to the project & all information derived accordingly; any anomalies to be reported to the client & contract administrator.
4. Work shown on this drawing is to be carried out in accordance with current British Standards & Codes of Practice.
5. © This drawing is the Copyright of Saville Landscape Design Ltd & may not be reproduced in any form without prior written consent from Saville Landscape Design Ltd.

Rev	Description	Initial	Date
A	Maintenance access provided further to client request	KAS	Aug 24
A	Section title amended	KAS	Aug 24

saville LANDSCAPE DESIGN Hatherlow House Romiley Stockport Cheshire SK6 3DY T : 0161 406 7333 E : info@savillandscape.co.uk M : 07502 269163 W : www.savillandscape.co.uk			
CLIENT MCFC			
PROJECT TITLE MCWFC Facility			
DRAWING TITLE Sections - Substation			
STATUS PLANNING			
SCALE 1:50	SHEET SIZE A3	DRAWN KAS	CHECKED -
PROJECT NO. 407		DRAWING NO. 104	DATE Oct 24
		REV. B	