
STATUTORY STATUS	
LISTED	NO
CONSERVATION	YES

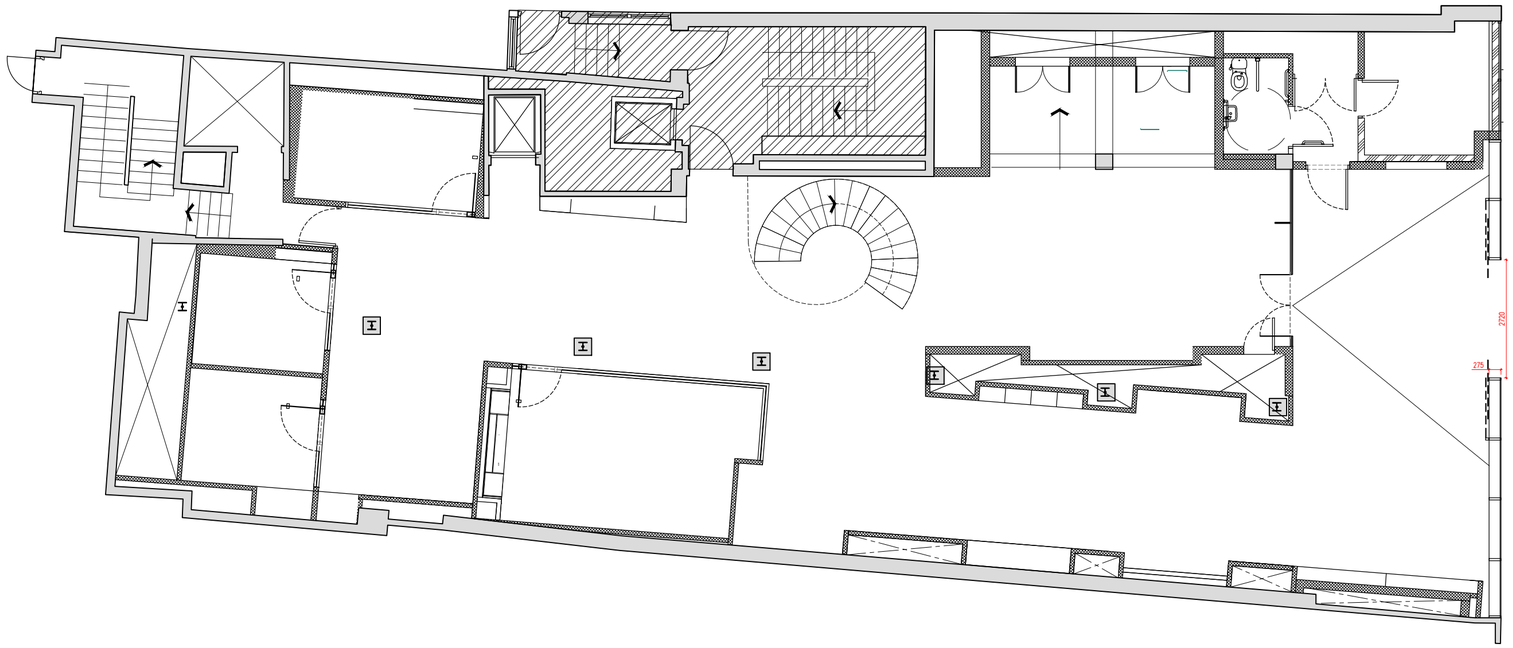

SCALE
0 1m 5m 10m

17/09/2024	C	ICT	.	Statutory status updated
12/09/2024	B	ICT	.	Drawing redacted.
29/08/2024	A	ICT	.	Drawing stamp updated to FSD only.
DATE :	REV	DRAWN	CHECKED	NOTES.

PLANNING

NOTE
This drawing has been prepared from historical information that cannot be guaranteed accurate.
Responsibility is not accepted for errors made by others in scaling from this drawing. All construction information should be taken from figured dimensions only.
All dimensions should be checked on site prior to the manufacture of any components

HATCHING

- New Secure partition wall
- New Partition wall
- Book Room Secure wall
- Existing Partition wall
- Structural wall
- Area not in scope
- Barrier Matting
- Banking Hall Vinyl Flooring
- Staff Room Vinyl Flooring

NOTE: No services should pass through or over the Boxes & Parcels room

NOTE: No sprinklers to be located in the Comms room

Project
MANCHESTER MKT. ST.
88 MARKET STREET
MANCHESTER
M1 1PD
PIM NO. 1137

BARCLAYS

Drawing Title
GROUND FLOOR LAYOUT
AS PROPOSED
DAMAGE MITIGATION 2024

Branch Sort Code	Branch ID	Supplier Project No	
Scale 1:100@A2	Drawn ICT	Checked –	Date 09/08/2024
Drg.No DH109452_012			Revision C

Architectural Practice: