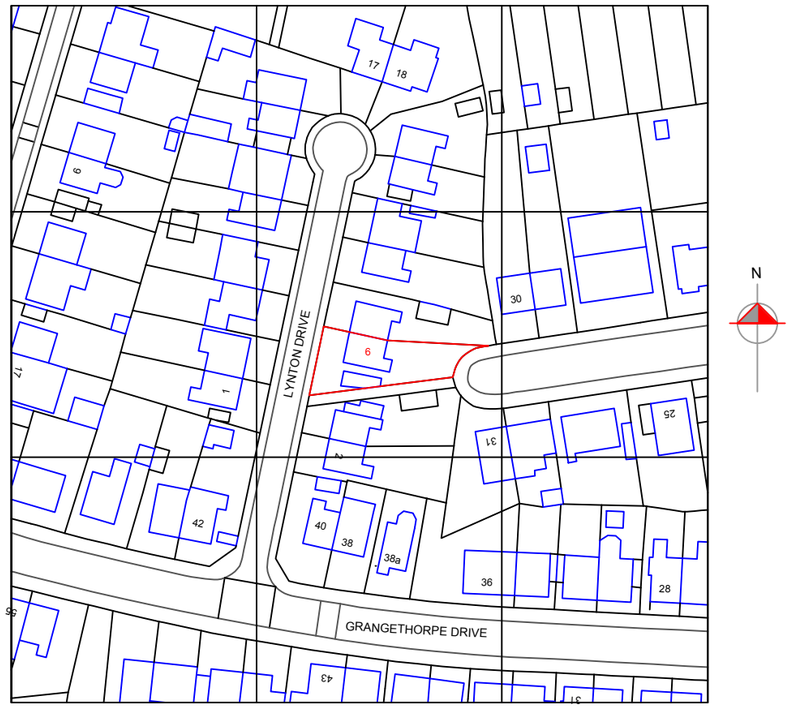


Notes:

NOTES

REV:	DESCRIPTION:	BY:	DATE:

Arch Designs
Don't just dream it, let us design it!
www.archdesigns.co.uk

CLIENT:
MR ZAFAR
6 LYNTON DRIVE,
MANCHESTER,
M19 2LQ

ARCHITECT:
MR REUBEN RAMELIZE
ARCH DESIGNS. WILSONS PARK C/O MAS
MONSALL ROAD
MANCHESTER M40 8WN

DRAWN:	CHECKED:	DATE:	REVISION:
REUBEN	checked	JULY 2024	0

PROJECT NAME: PROPOSED TWO STORY SIDE AND REAR EXTENSION.

DRAWING TITLE: LOCATION PLAN

SCALE:	SHEET SIZE:	SHEET NO:
SCALE: 1:1250	A3	05

PROJECT NO:	STATUS:
2024/007	PLANNING ONLY

DRAWING NO: A3/05

PROJECT: 6 LYNTON DRIVE