


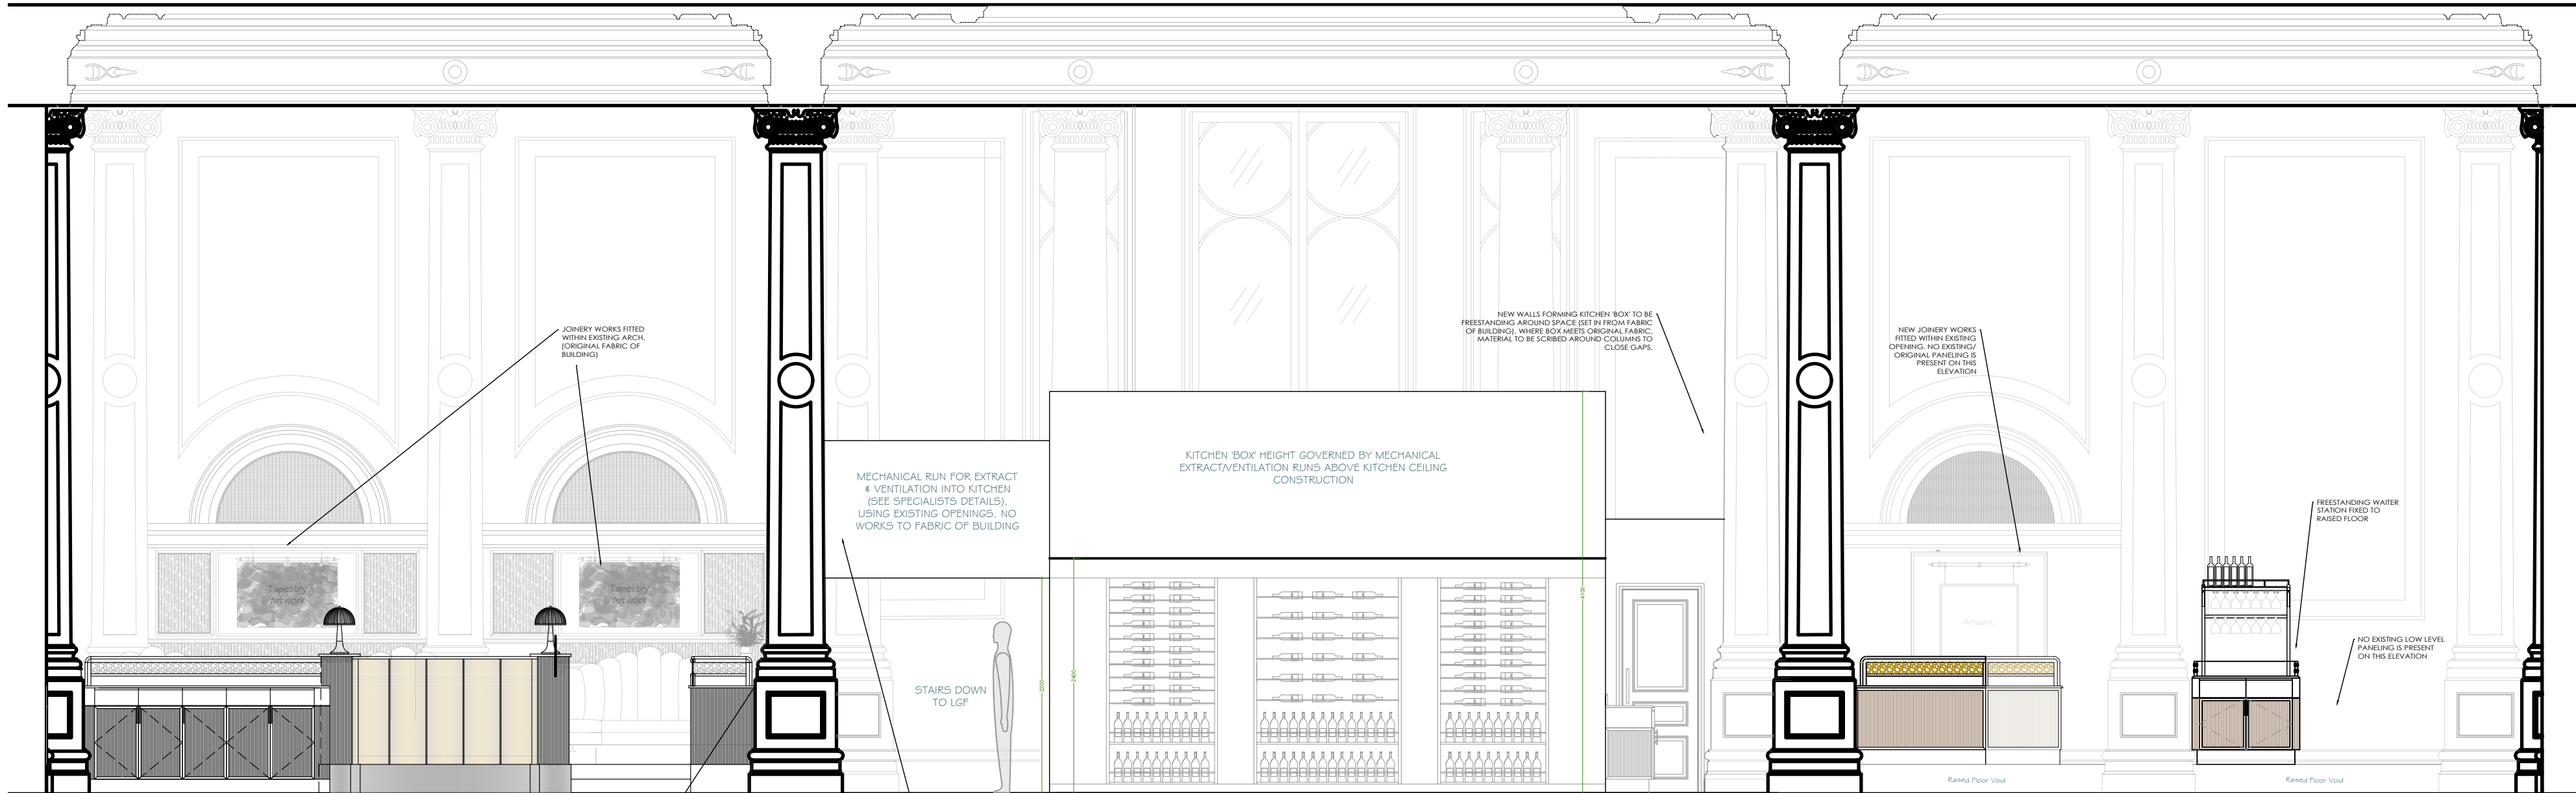

Elevation C
Scale 1:50




Elevation A
Scale 1:50



Elevation D
Scale 1:50



Elevation B
Scale 1:50

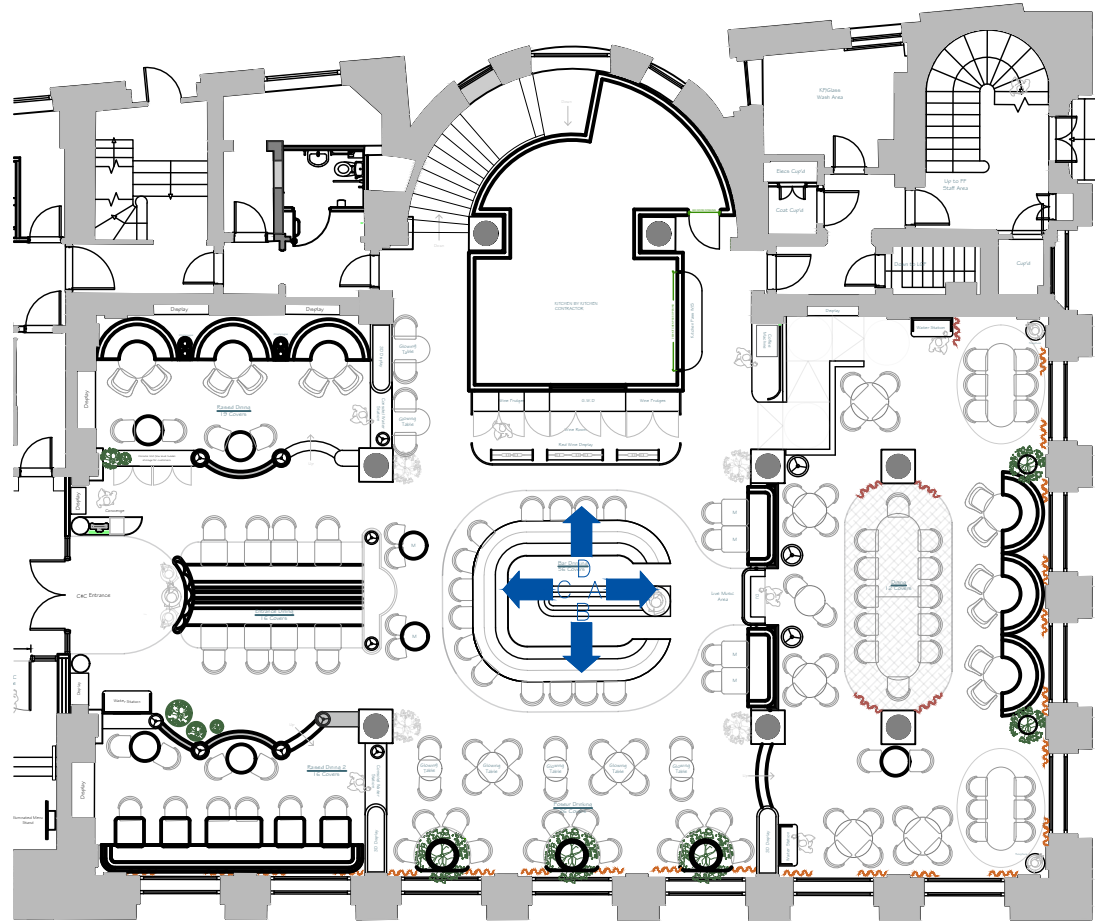

Location Plan - Proposed Ground Floor
Scale 1:200

B	UPDATES TO LOCATION PLAN	11.10.24	MM
A	LOWER WINE WALL IN FRONT OF KITCHEN BOX, LOWER REAR KITCHEN HEIGHT, ADD ACCESSIBLE RAMP TO REAR RAISED AREA .	18.09.24	ZCW

STUDIO TWO[®]	
JOB TITLE	
Cut & Craft Manchester	
DRAWING TITLE	
Proposed Ground Floor Elevations	
SCALE	DRAWING No
1:200/ 1:50 @ A1	AC23- P05B
DATE	
October 2024	
DO NOT SCALE. ALL DIMENSIONS TO BE CHECKED ON SITE BY CONTRACTOR. ALL MEASUREMENTS ARE IN MM UNLESS OTHERWISE SPECIFIED. WRITTEN DIMENSIONS TO BE USED IN PREFERENCE TO SCALED DIMENSIONS & ALL DISCREPANCIES TO BE REPORTED TO STUDIO TWO. THE DESIGN SHOWN ON THIS DRAWING IS THE PROPERTY OF STUDIO TWO AND IS NOT TO BE USED OR ITS CONTENTS COPIED, COMMUNICATED OR DISCLOSED, IN WHOLE OR IN PART.	