


SKETCH PLAN

66 DUDLEY RD WHALLEY RANGE MANCHESTER M16 SDE

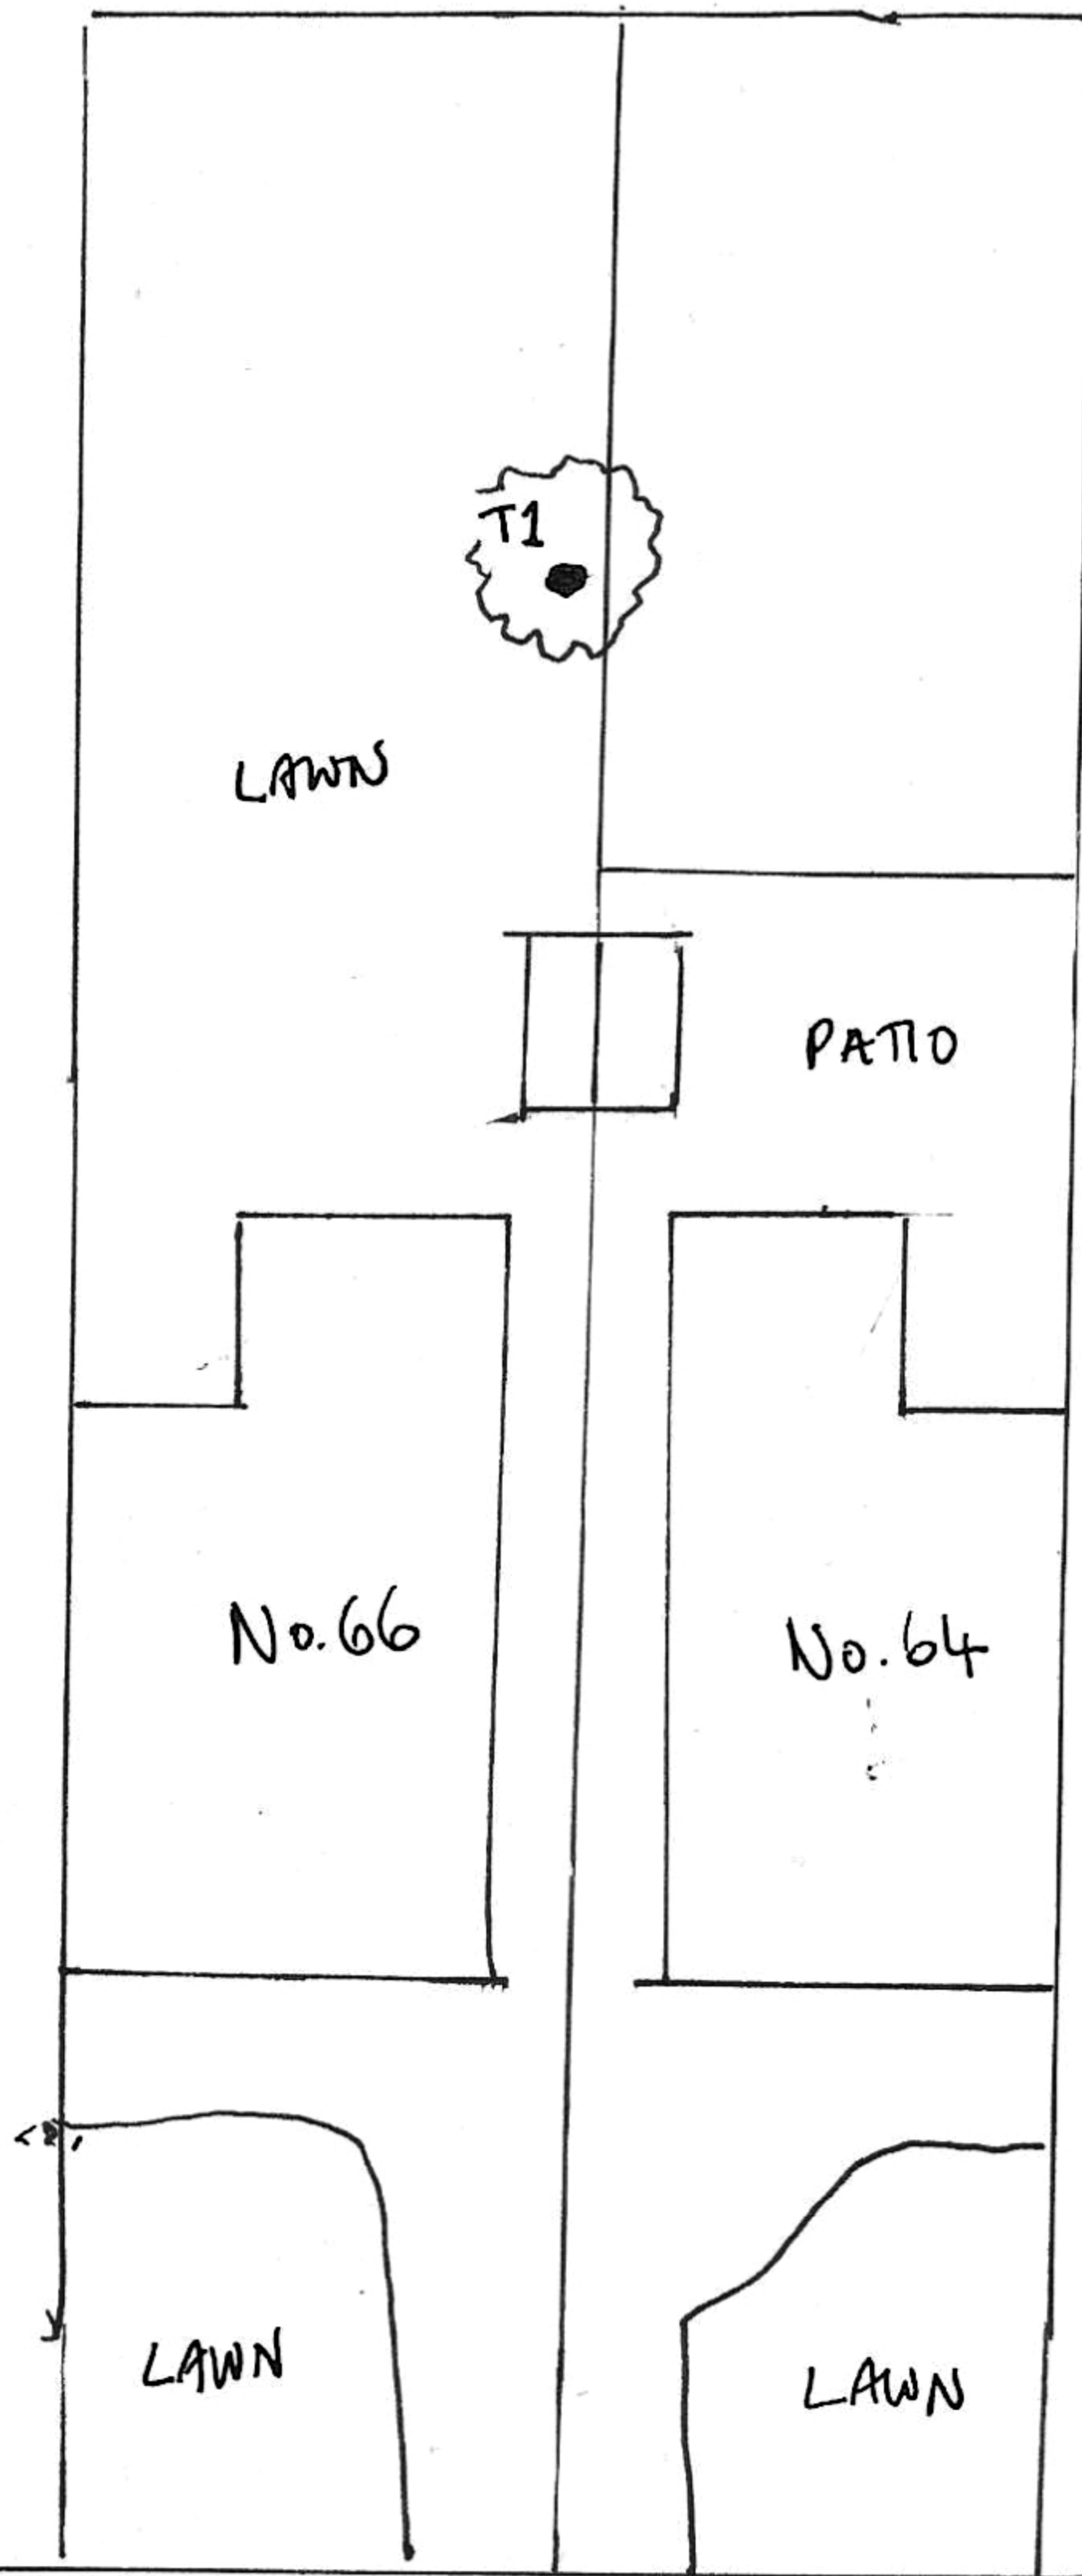

DUDLEY RD