


Property Address:
Proposed Basement Flats
Globe House
30-34 Southall Street
Manchester
M3 1LG

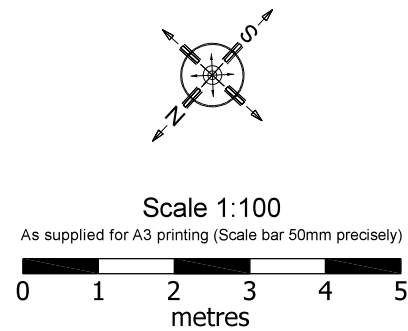

Key:


Proposed Layout

3 Bed Flat 90.9 sq m / 979 sq ft

1 Bed Flat 51.5 sq m / 555 sq ft

Version information:
v7.8 - 23.01.2024 - Walls in place

PMPanMan.co.uk © 2024 0844 330 7526 Ref. 4005.3293.3048.2900.2875Lp
Any queries regarding this plan should in the first instance be referred back to Paul Mann for clarification. Expected accuracy 30mm (1 sigma).
Do not photocopy or reduce this plan as the scale may be affected.

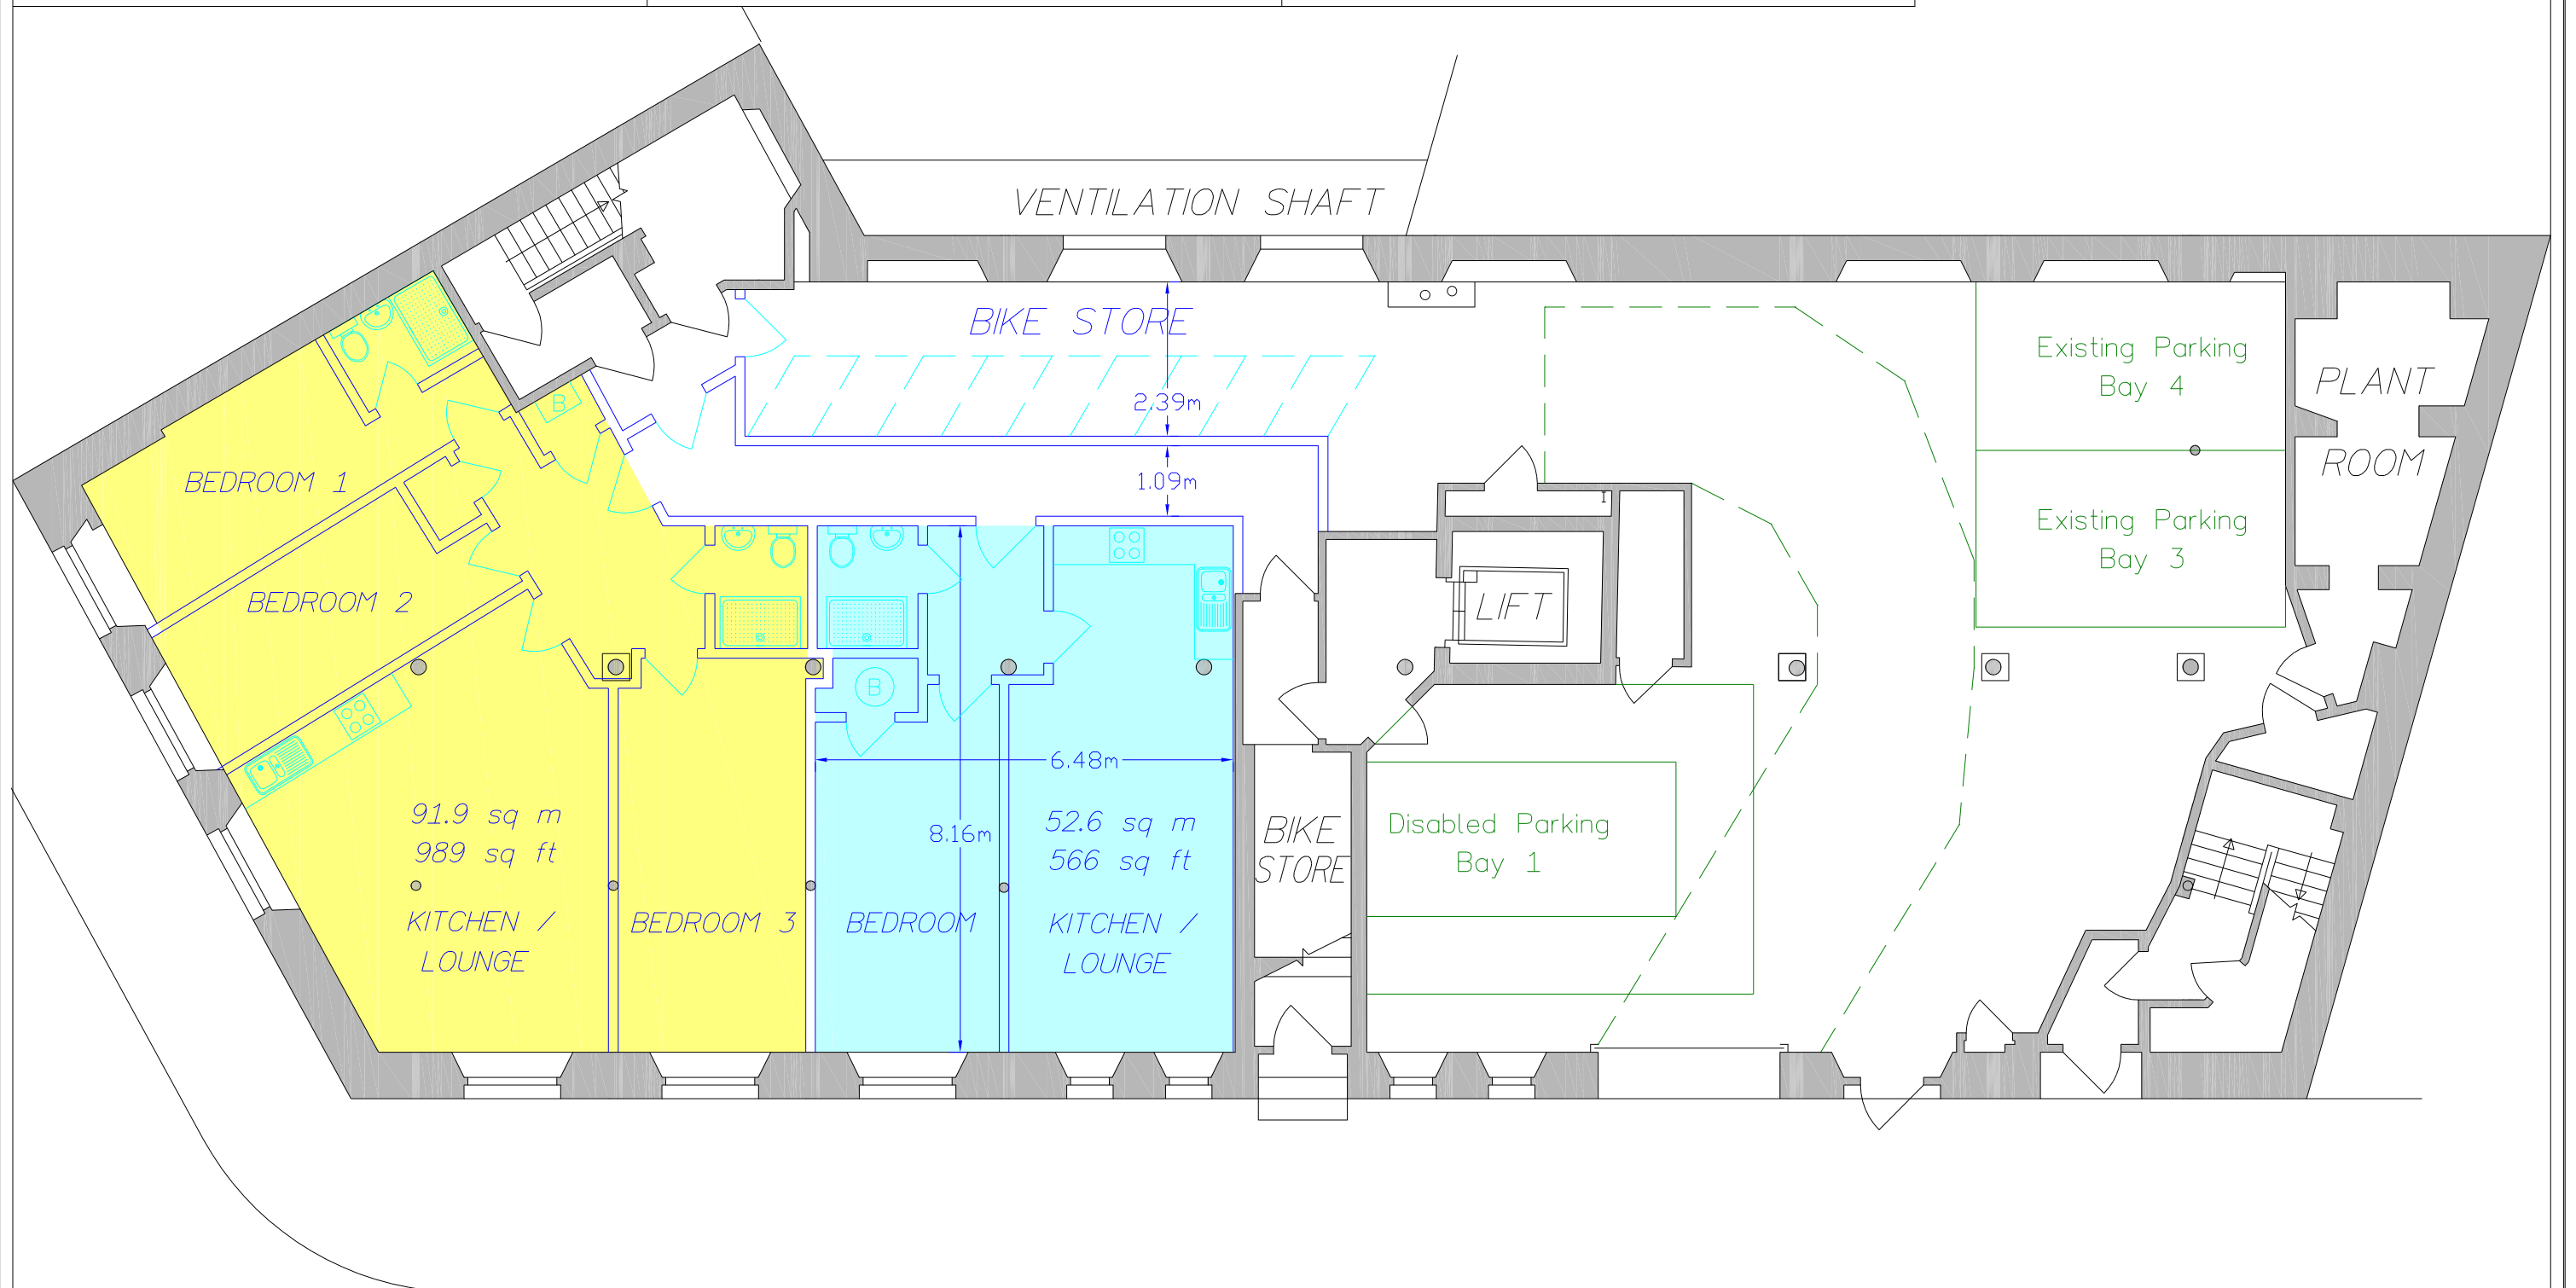

Basement 1:100