FOR PLANNING
DO NOT SCALE FROM THIS DRAWING

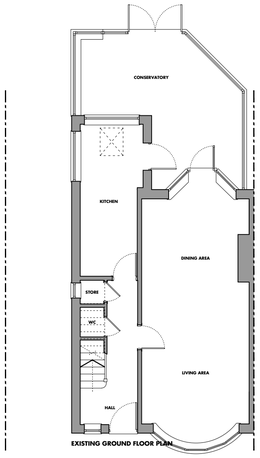

EXISTING GROUND FLOOR PLAN

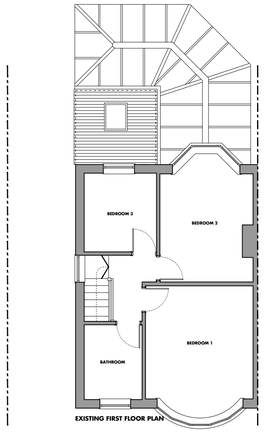

EXISTING FIRST FLOOR PLAN

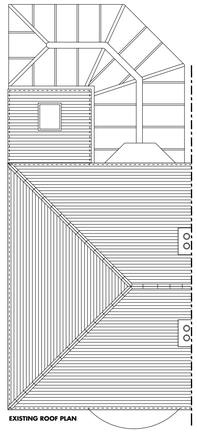

EXISTING ROOF PLAN

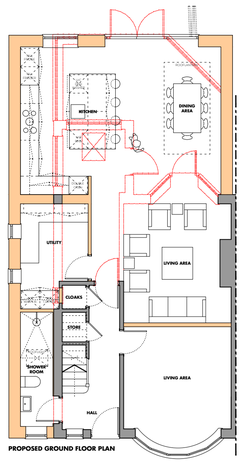

PROPOSED GROUND FLOOR PLAN

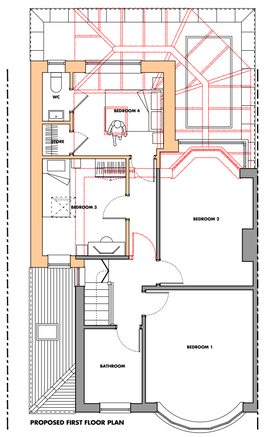

PROPOSED FIRST FLOOR PLAN

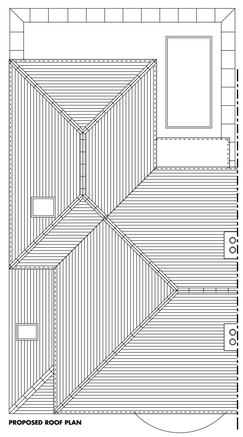

PROPOSED ROOF PLAN

EXISTING FRONT ELEVATION

EXISTING SIDE ELEVATION

EXISTING REAR ELEVATION

EXISTING SIDE ELEVATION [PARTY WALL]

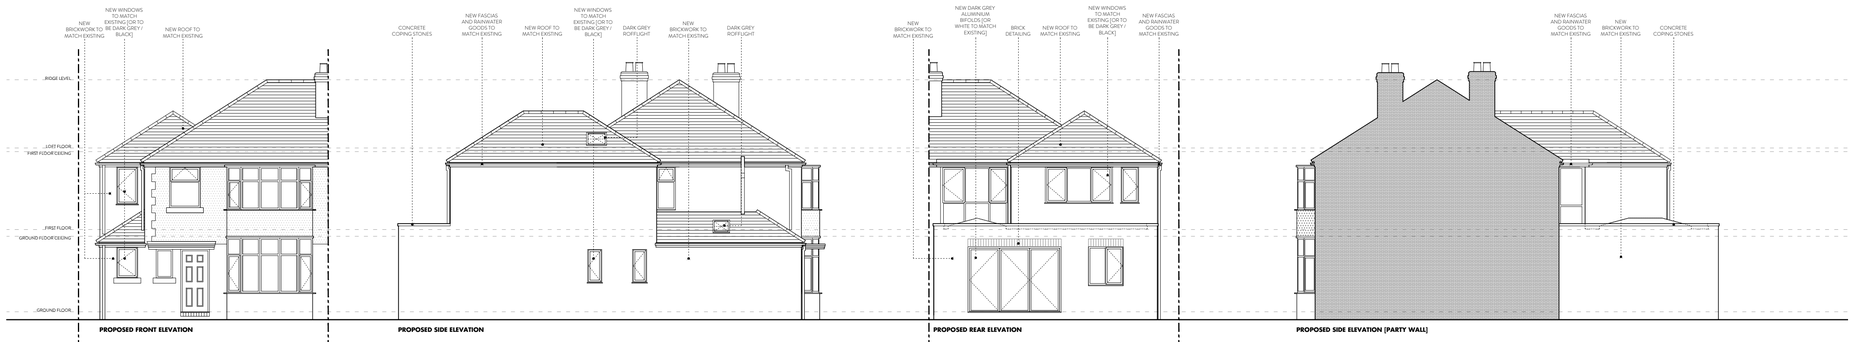

PROPOSED FRONT ELEVATION

PROPOSED SIDE ELEVATION

PROPOSED REAR ELEVATION

PROPOSED SIDE ELEVATION [PARTY WALL]

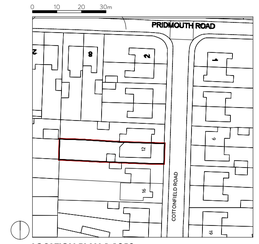

LOCATION PLAN 1:1250

EXISTING SITE PLAN 1:500

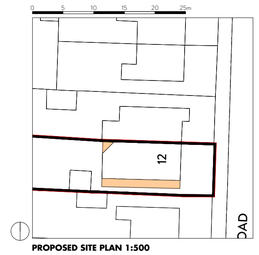

PROPOSED SITE PLAN 1:500

REV A | 15.10.2024 | PLANNING ISSUE

PL01 | EXISTING AND PROPOSED DRAWINGS
MR MUHYYE & MRS JUNAID
12 COTTONFIELD ROAD | WITHINGTON | M20 4QW
1:100 @ A1 or 1:200 @ A3

CHEADLE ARCHITECTS
ARCHITECTURE
INTERIORS
DESIGN
WWW.CHEADLEARCHITECTS.CO.UK | STUDIO@CHEADLEARCHITECTS.CO.UK | 0161 5530131