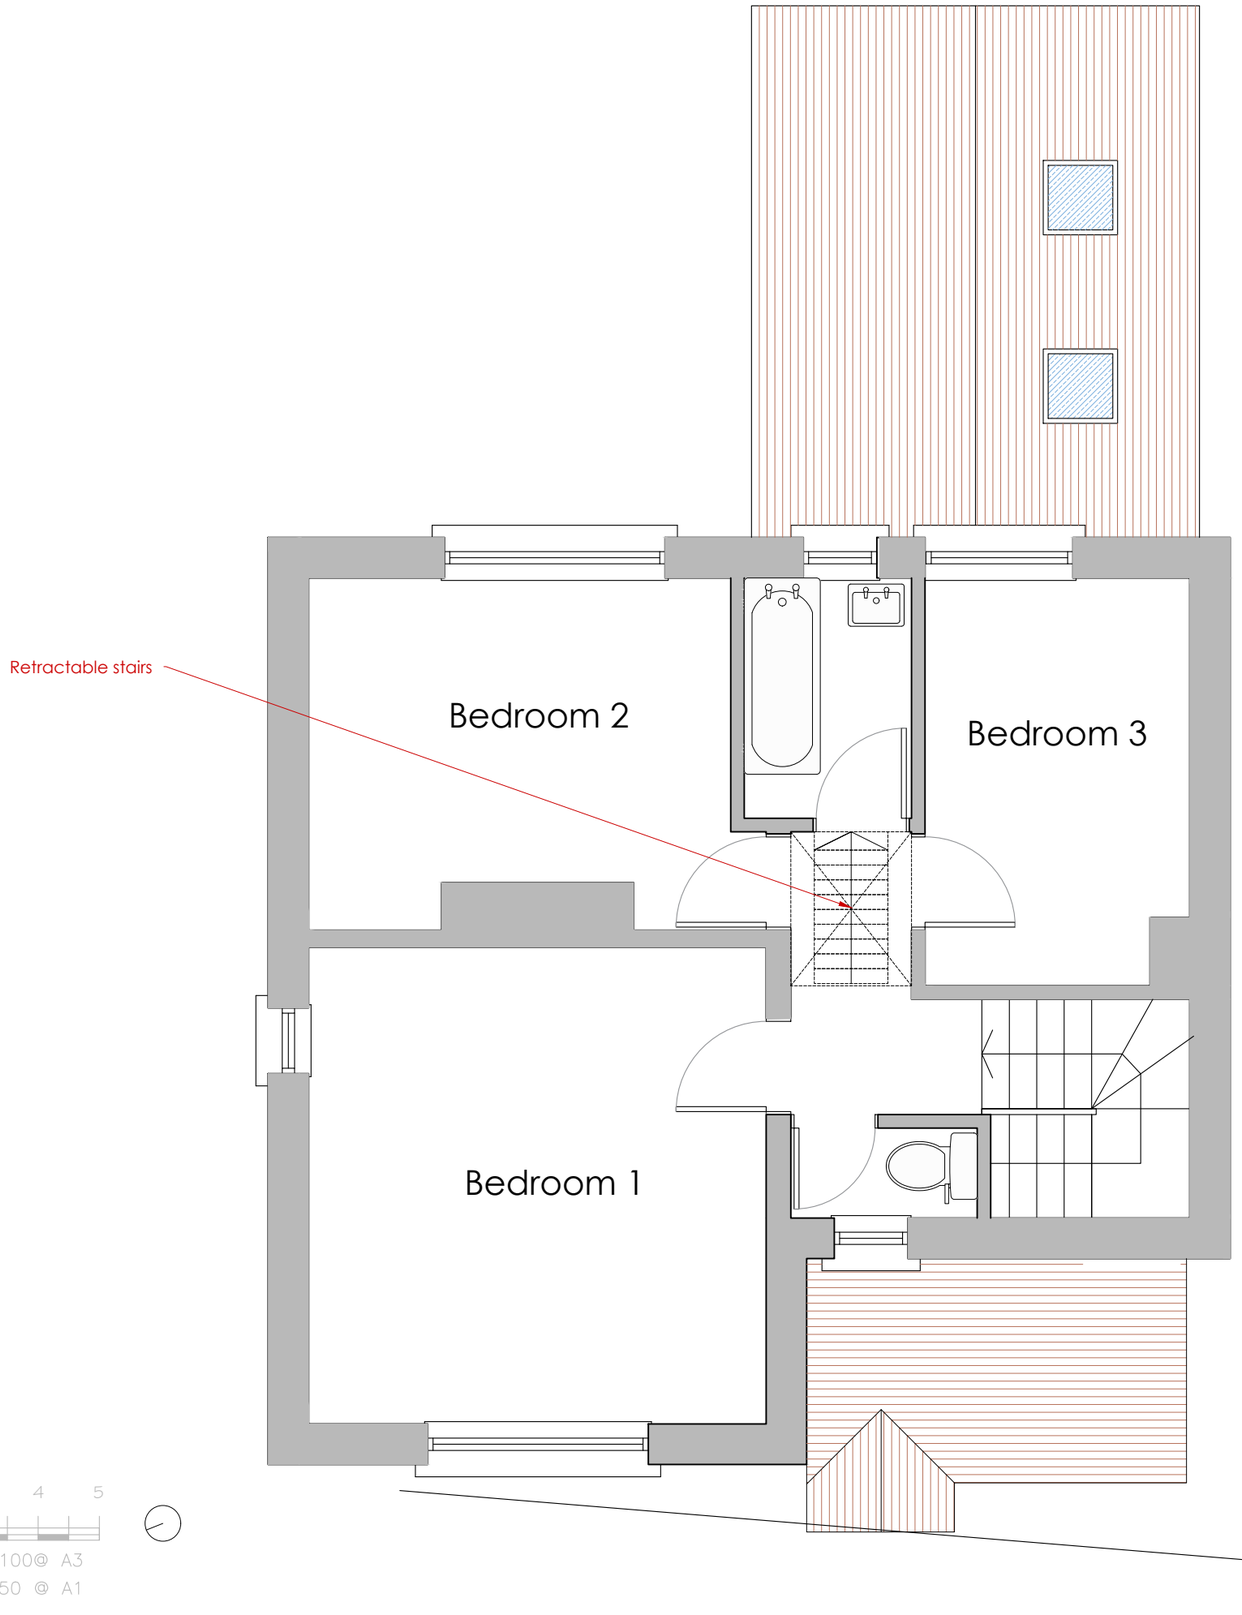

METRES

0 1 2 3 4 5

SCALE: 1:100@ A3
1:50 @ A1

Note

1. THE COPYRIGHT OF THIS DRAWING IS VESTED IN ND AND IT MAY NOT
BE REPRODUCED IN WHOLE OR PART OR USED FOR THE MANUFACTURE
OF ANY ARTICLE WITHOUT THE EXPRESS PERMISSION OF THE COPYRIGHT HOLDERS.
2. WORK TO FIGURED DIMENSIONS ONLY.
3. THIS DRAWING IS TO BE READ IN CONJUNCTION WITH ALL RELEVANT
ARCHITECT'S, SERVICE ENGINEER'S AND ND DRAWINGS AND SPECIFICATIONS

REV:		DATE:

STAGE: CONCEPT

ARCHITECT: **Dunlop Studios**
M: 07935 855 727 E: INFO@DUNLOPSTUDIOS.COM

CLIENT: Efe & Jenni Enobakhare

PROJECT: 5 Amersham Place
ADDRESS: 5 Amersham Place, Manchester

DRAWING: PROPOSED FIRST FLOOR PLAN

DRAWINGS:	DATE:	DRAWN:
A3@1:50 A1@1:25	02 2024	ND
PROJECT NO: 2409	DRAWING NO: P102	REV: B