




NOTES:




NORTHEAST (FRONT) ELEVATION

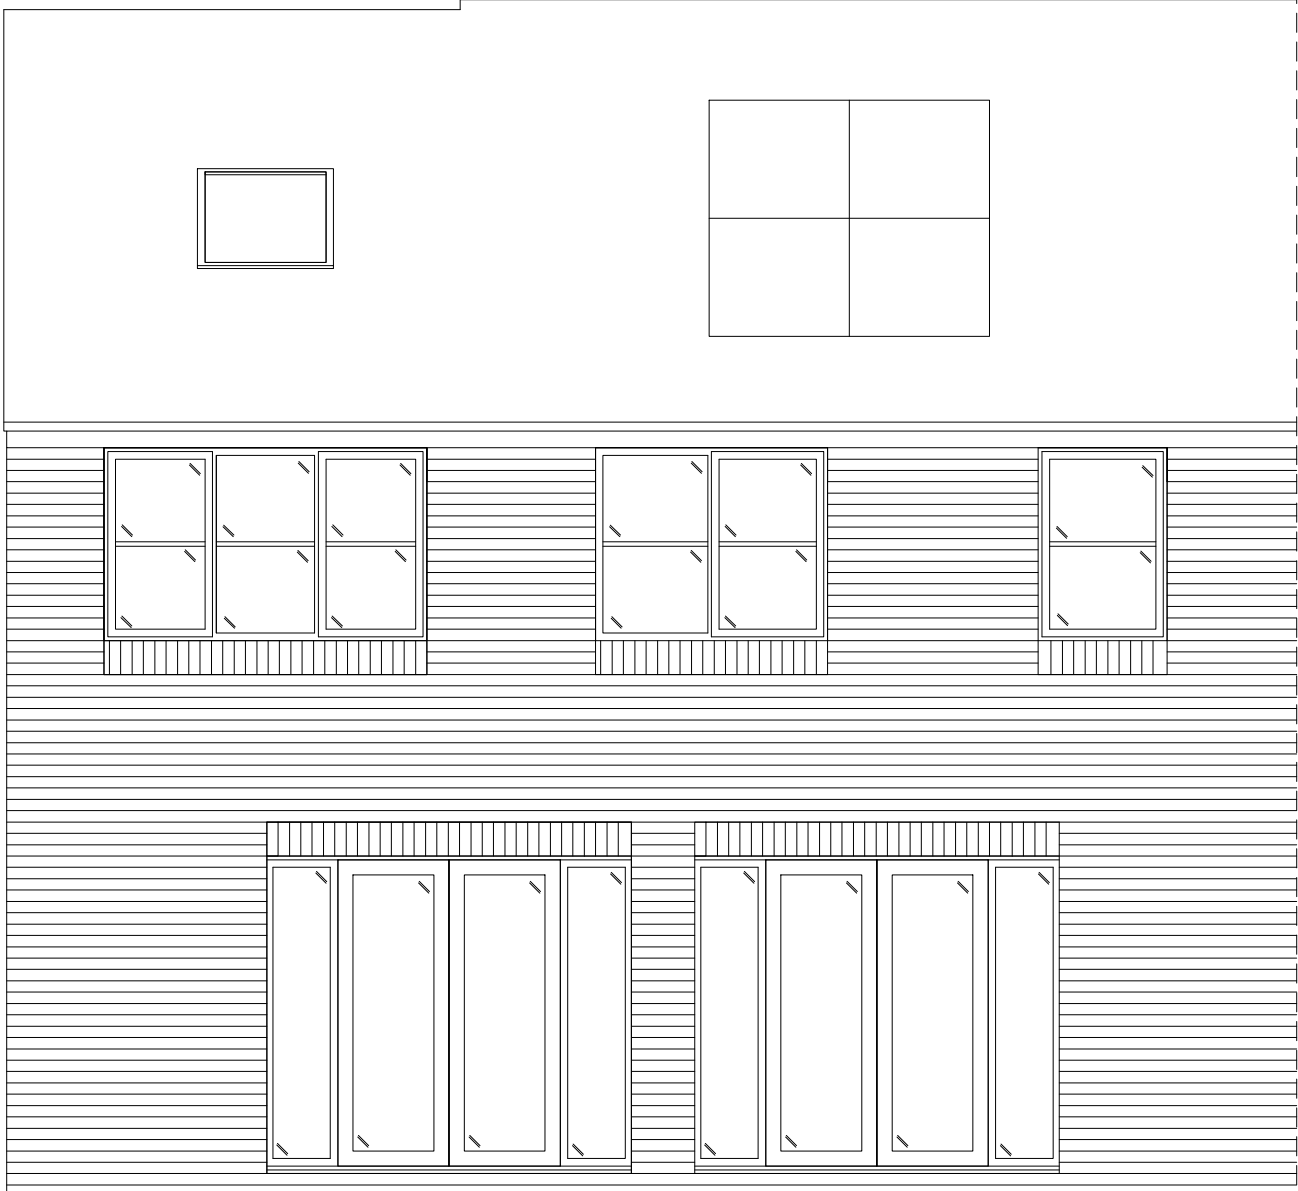

SOUTHWEST (REAR) ELEVATION

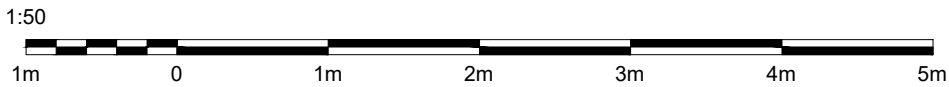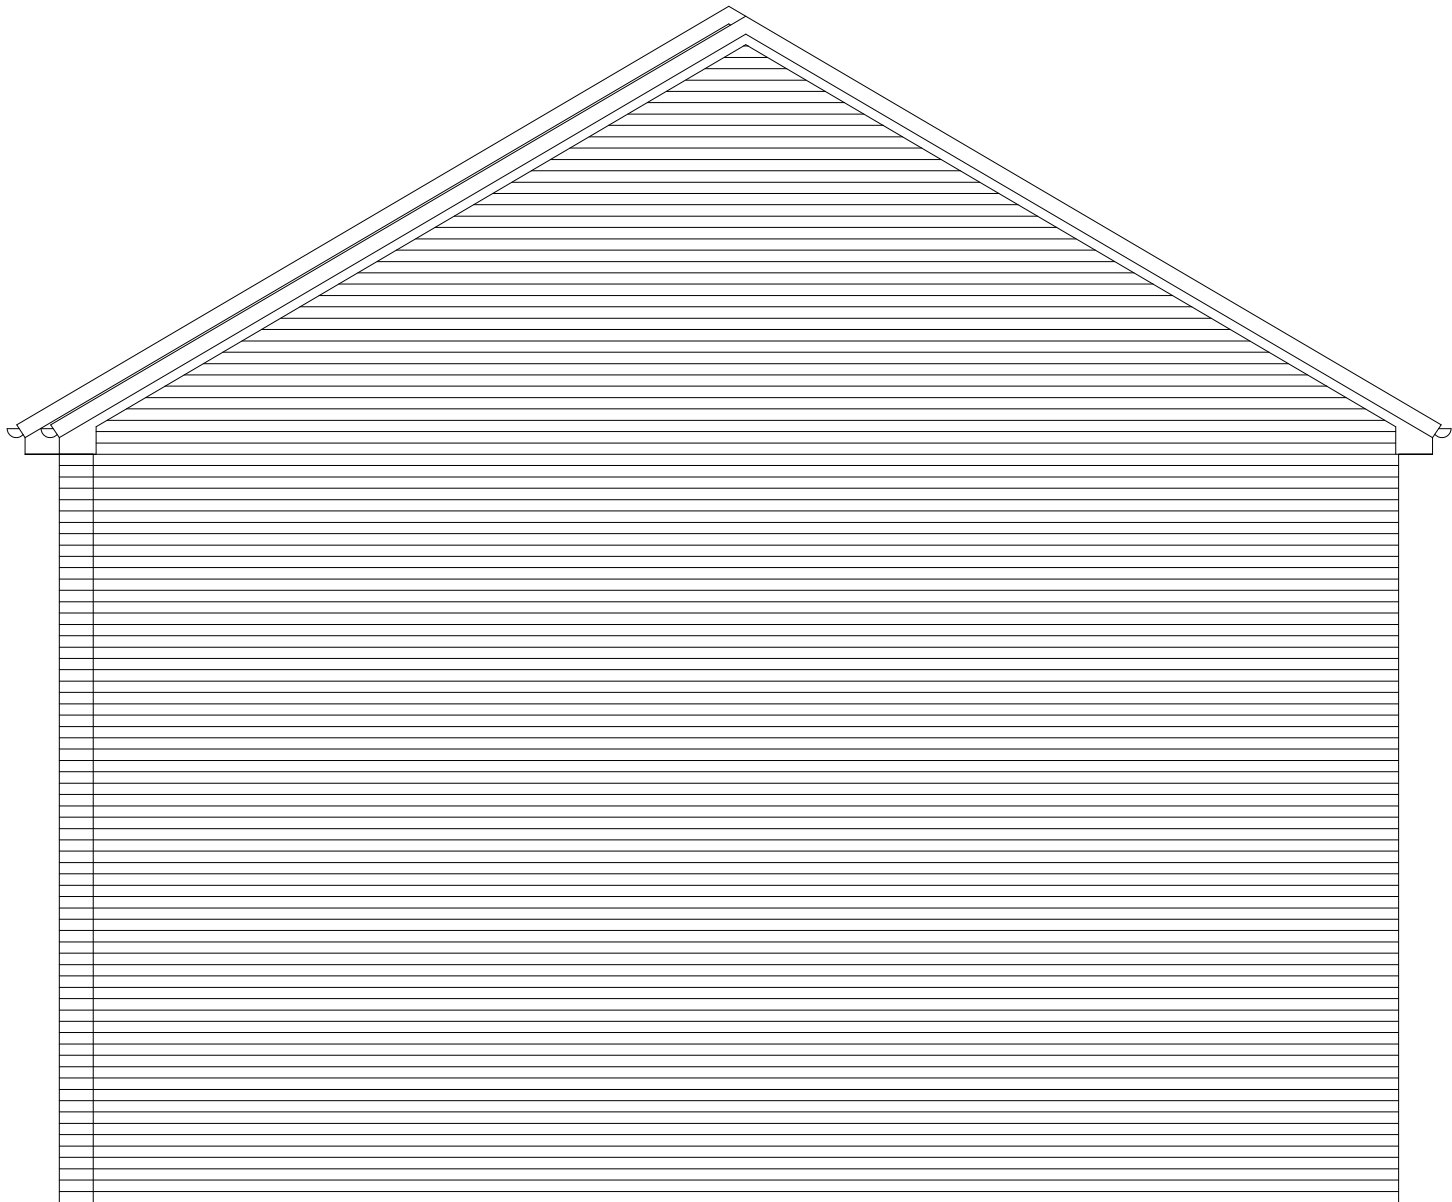

NORTHWEST (SIDE) ELEVATION

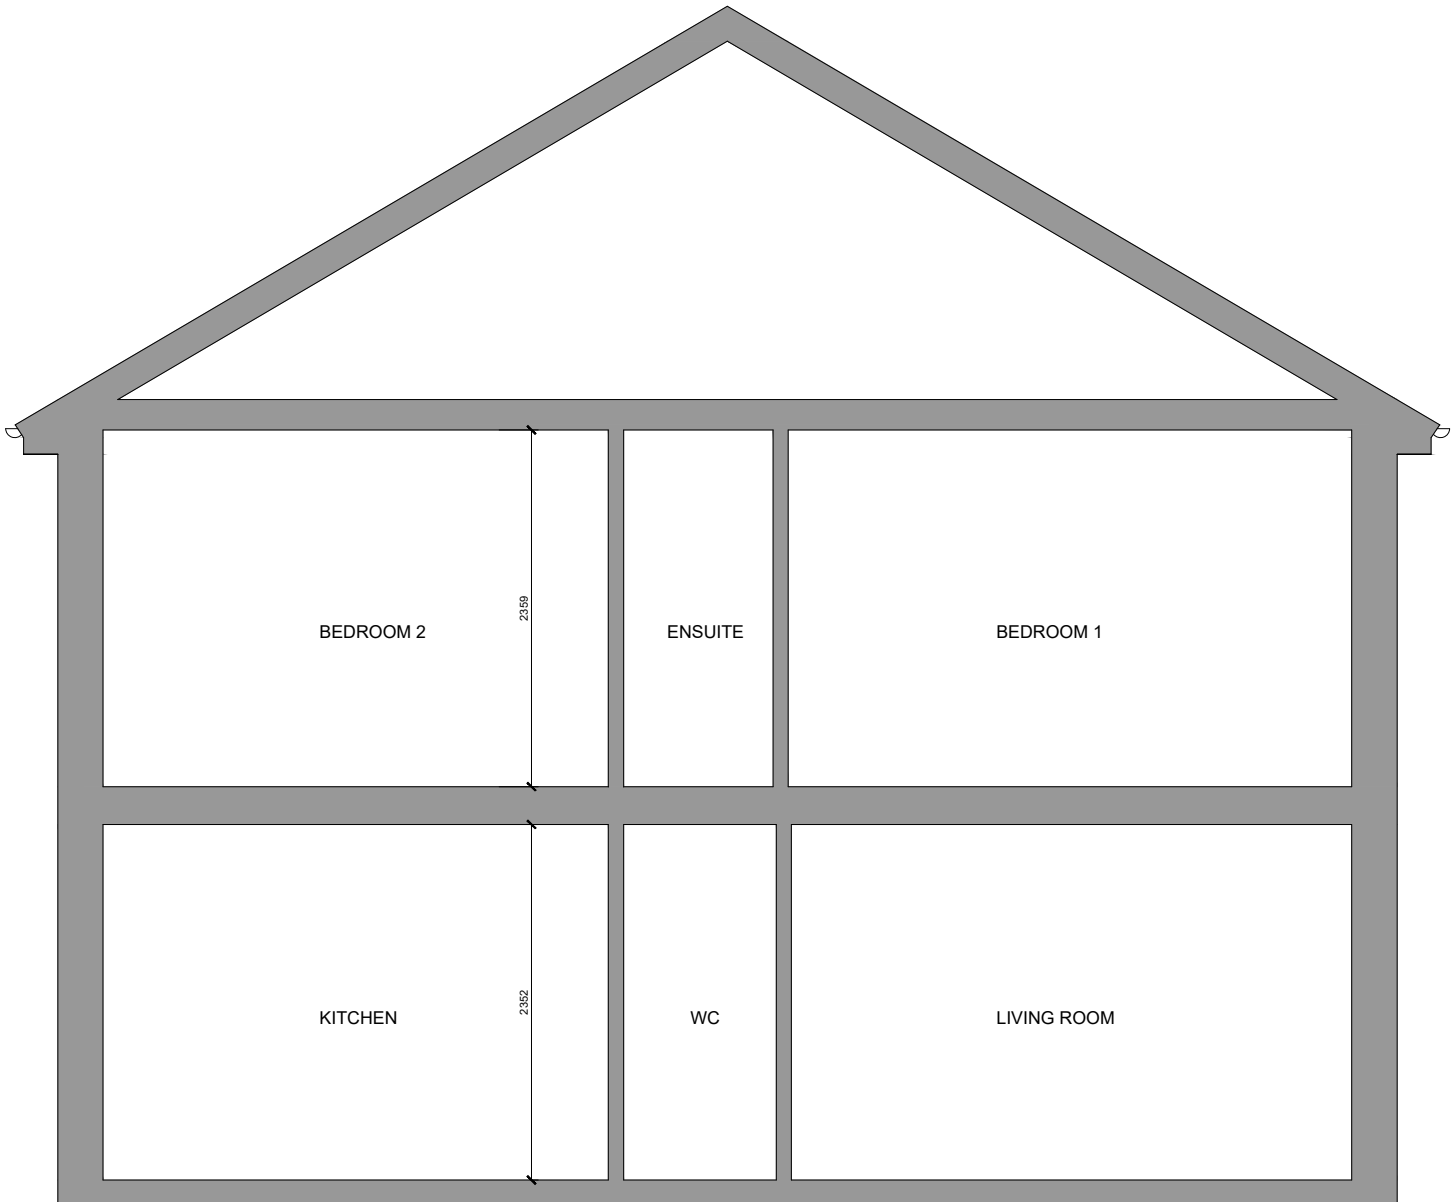

SECTION

Client					
Mrs C Hulme					
Project					
47 Redwing Avenue, M21 7JS					
Drawing Title					
Proposed Elevations and Section					
Drawn	Checked	Paper Size	Scale	Date	
PL	PL	A2	1:50	OCT 2022	
Project No.		Drawing No.		Revision	
22 - 739		01-04		B	

