




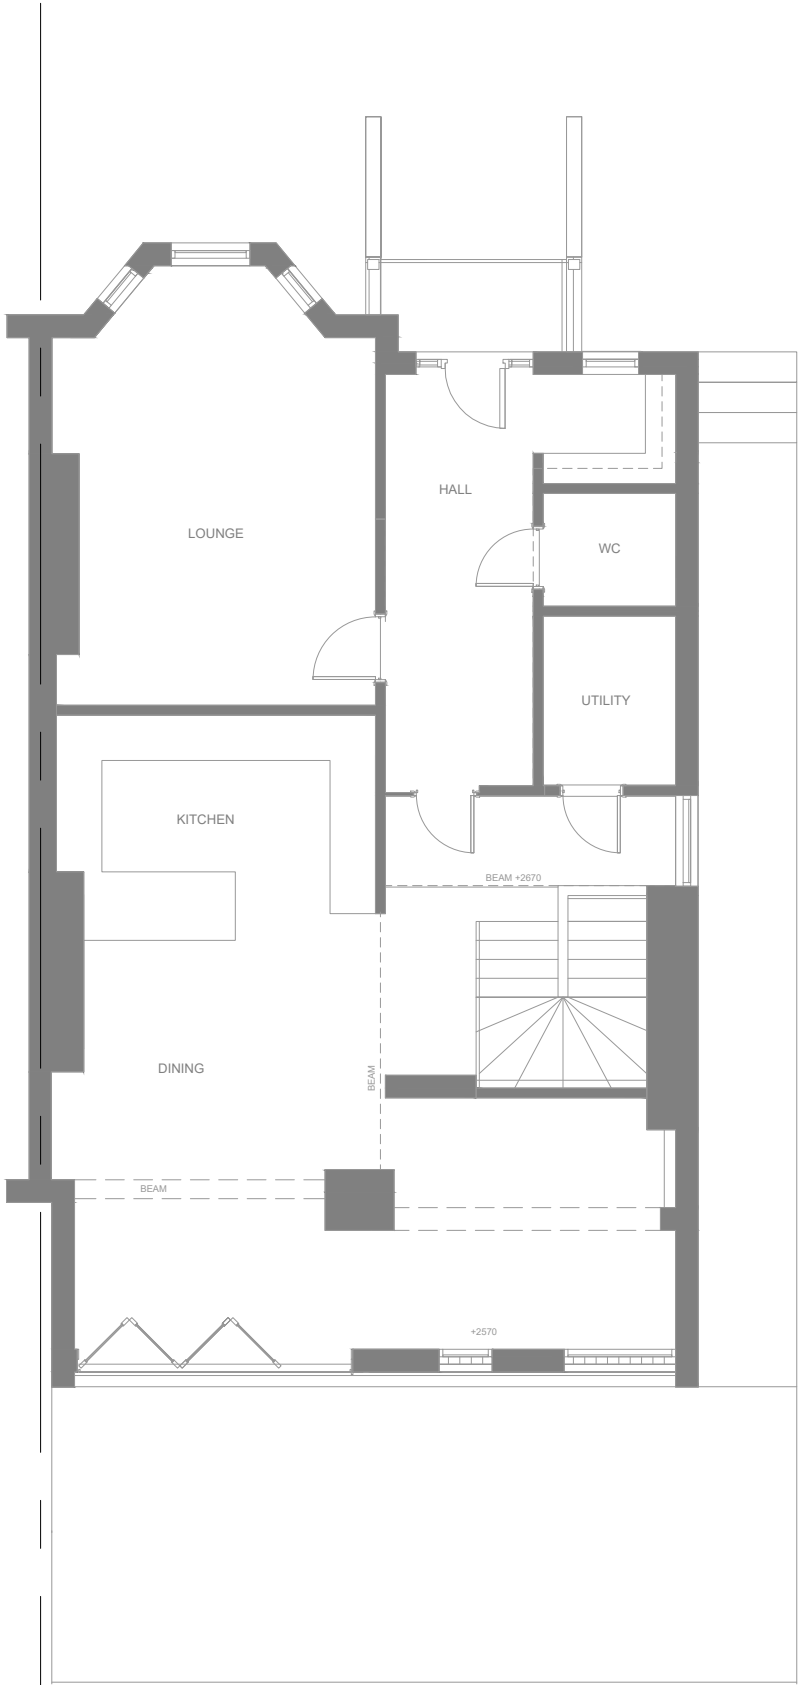

Ground floor

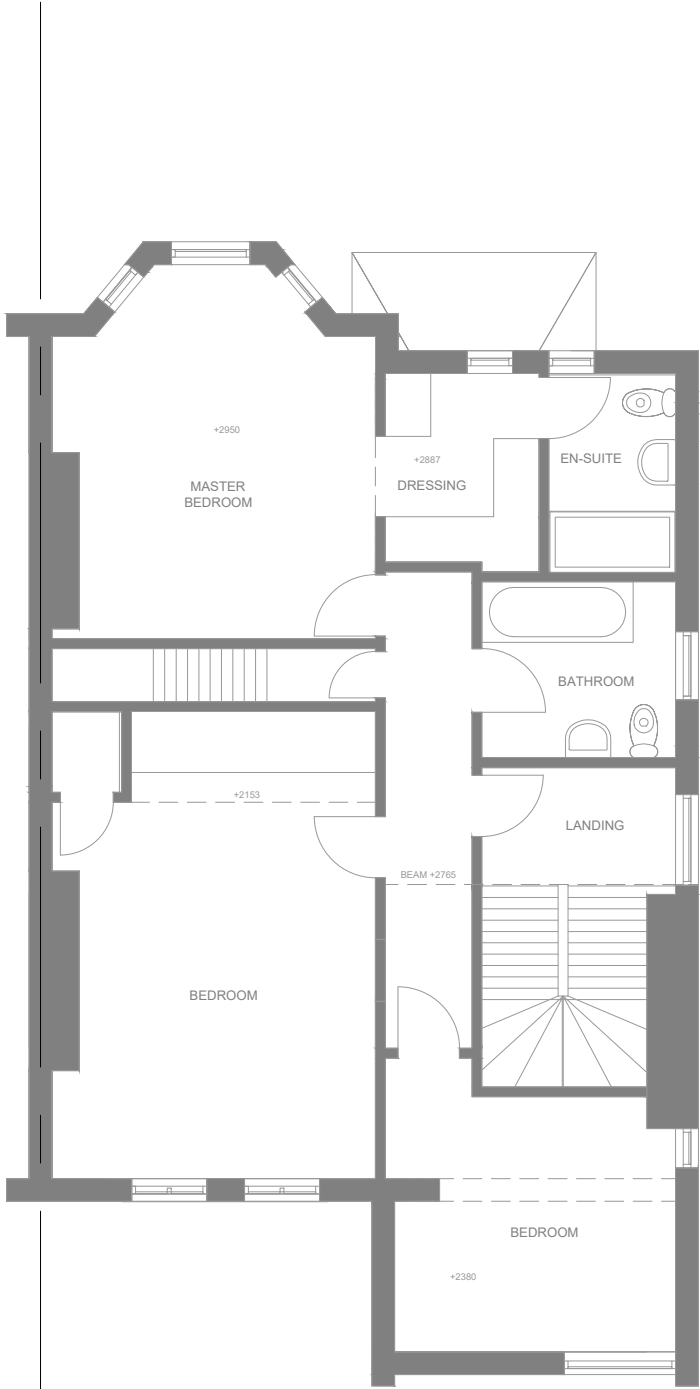

First floor

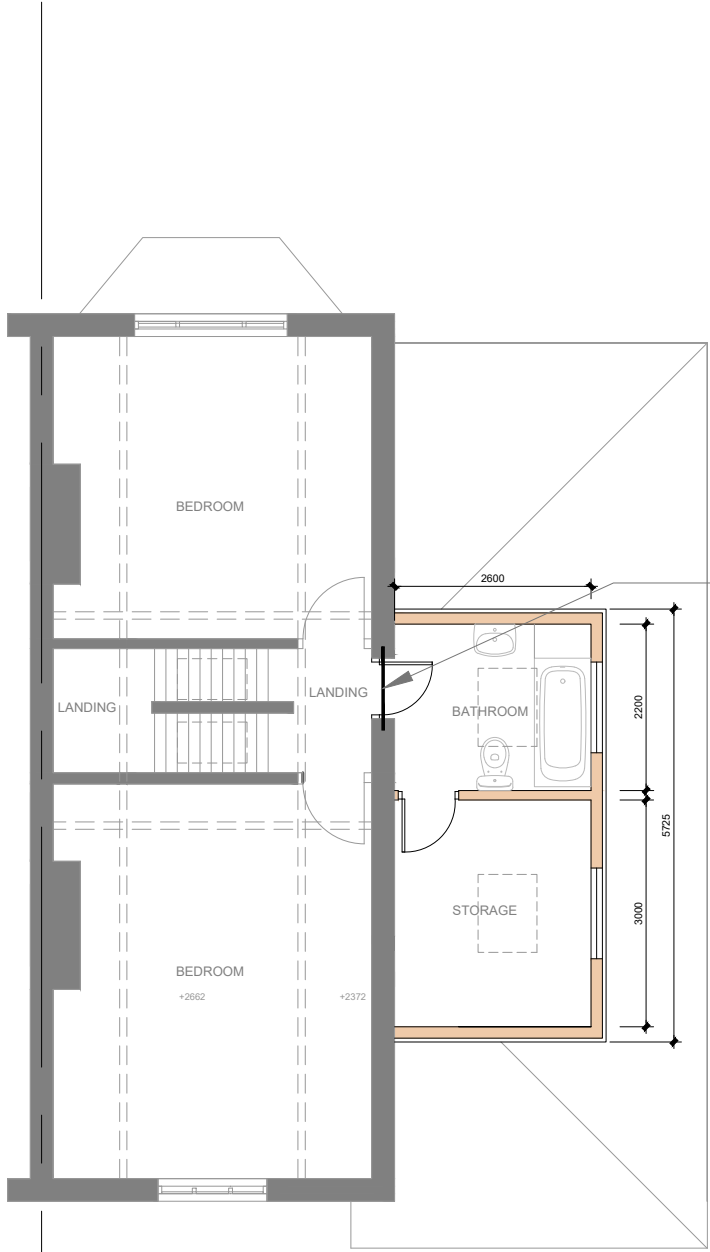

Second floor

New Supporting beams to structural engineers design and calculations.



M1 Architecture LTD
City Tower, New York St, Manchester M1 4BT
www.m1architecture.co.uk
Telephone: 0330 311 9695

Proposed Dormer
2441
4 Oswald Road, Chorlton, M21 9LH

Floor Plans

1:100@A3
Proposed

04.