




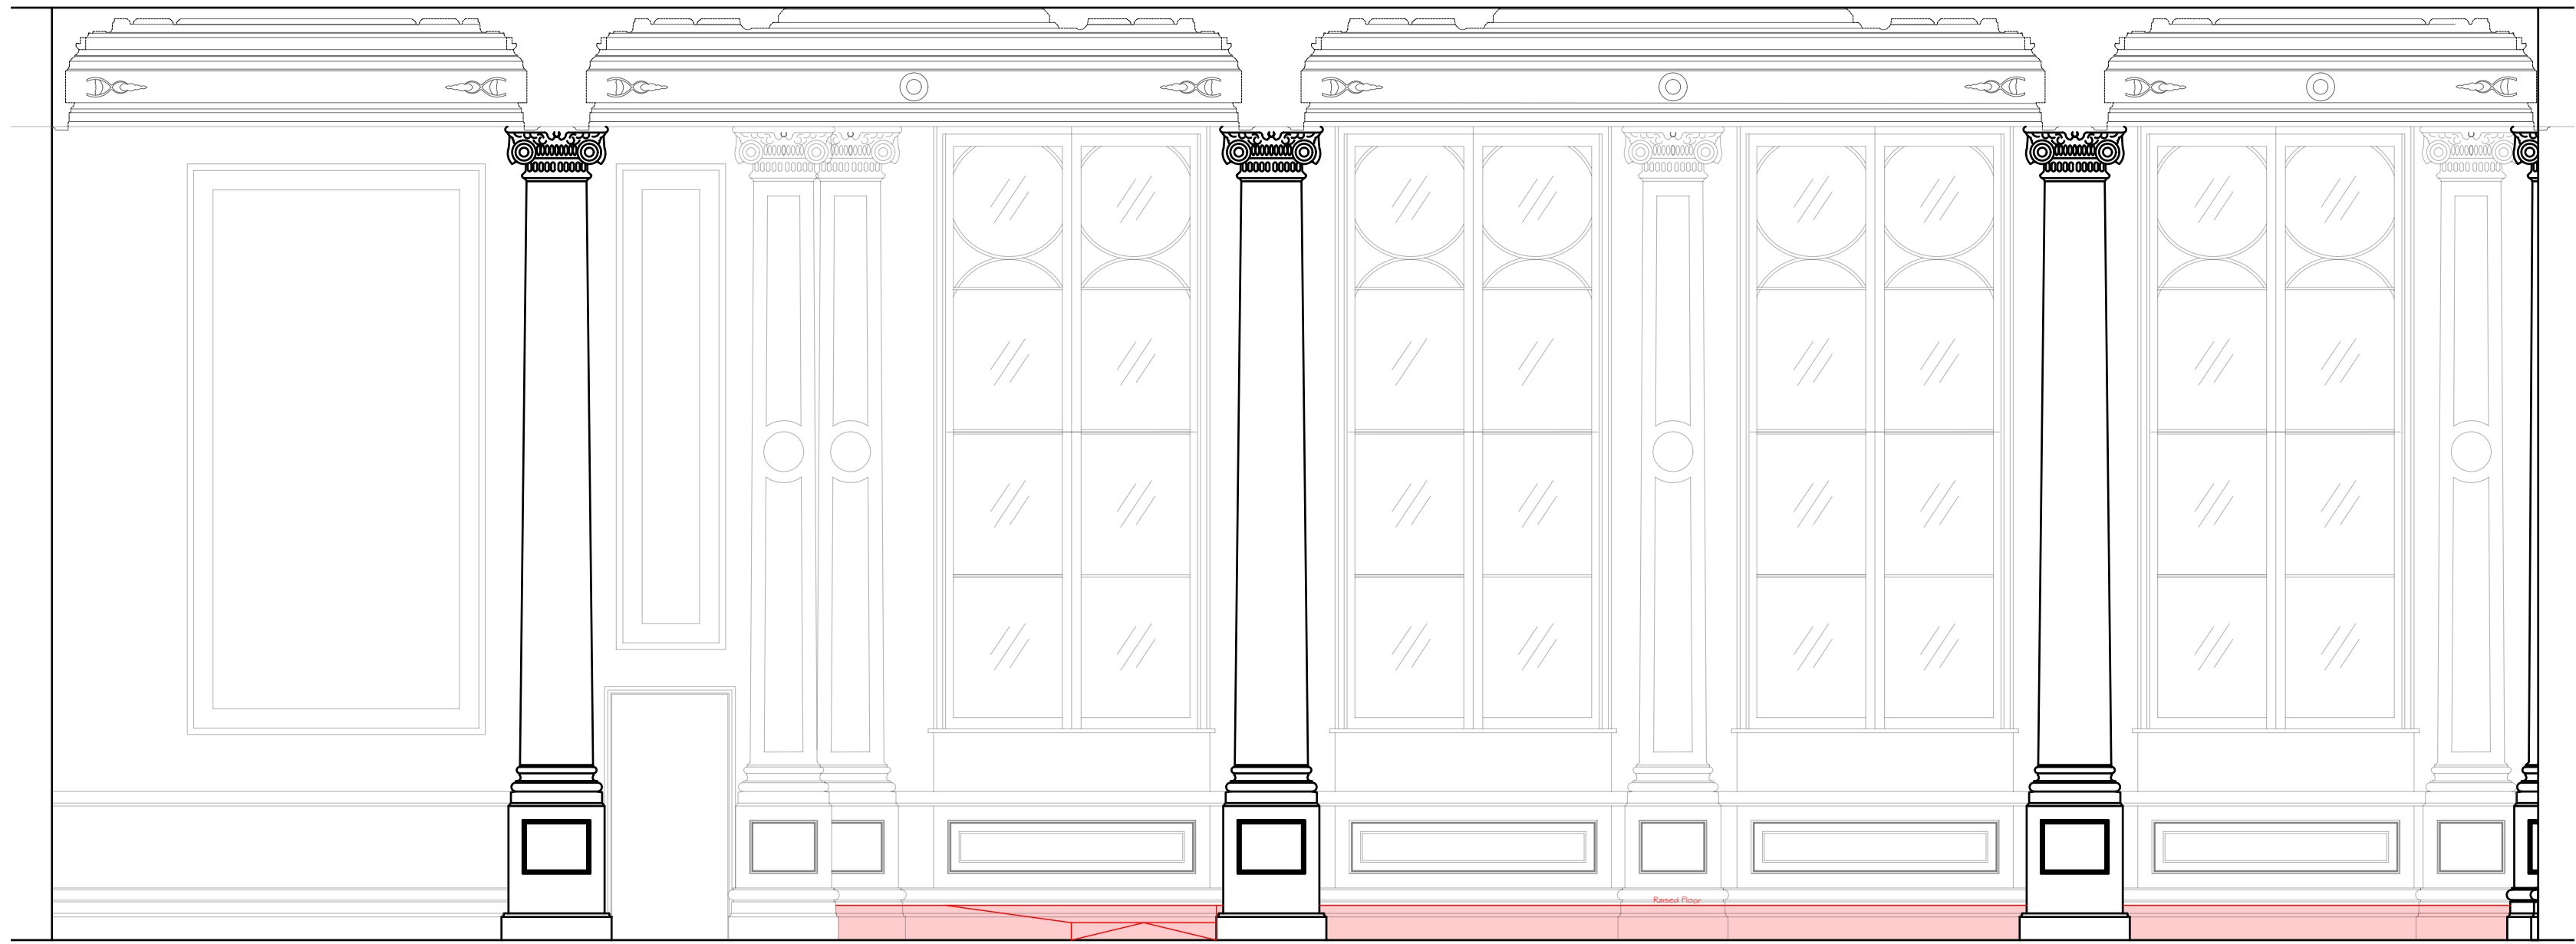

Section B-B
Showcasing Proposed Raised Floor Area to rear in conjunction with existing details
Scale 1:50

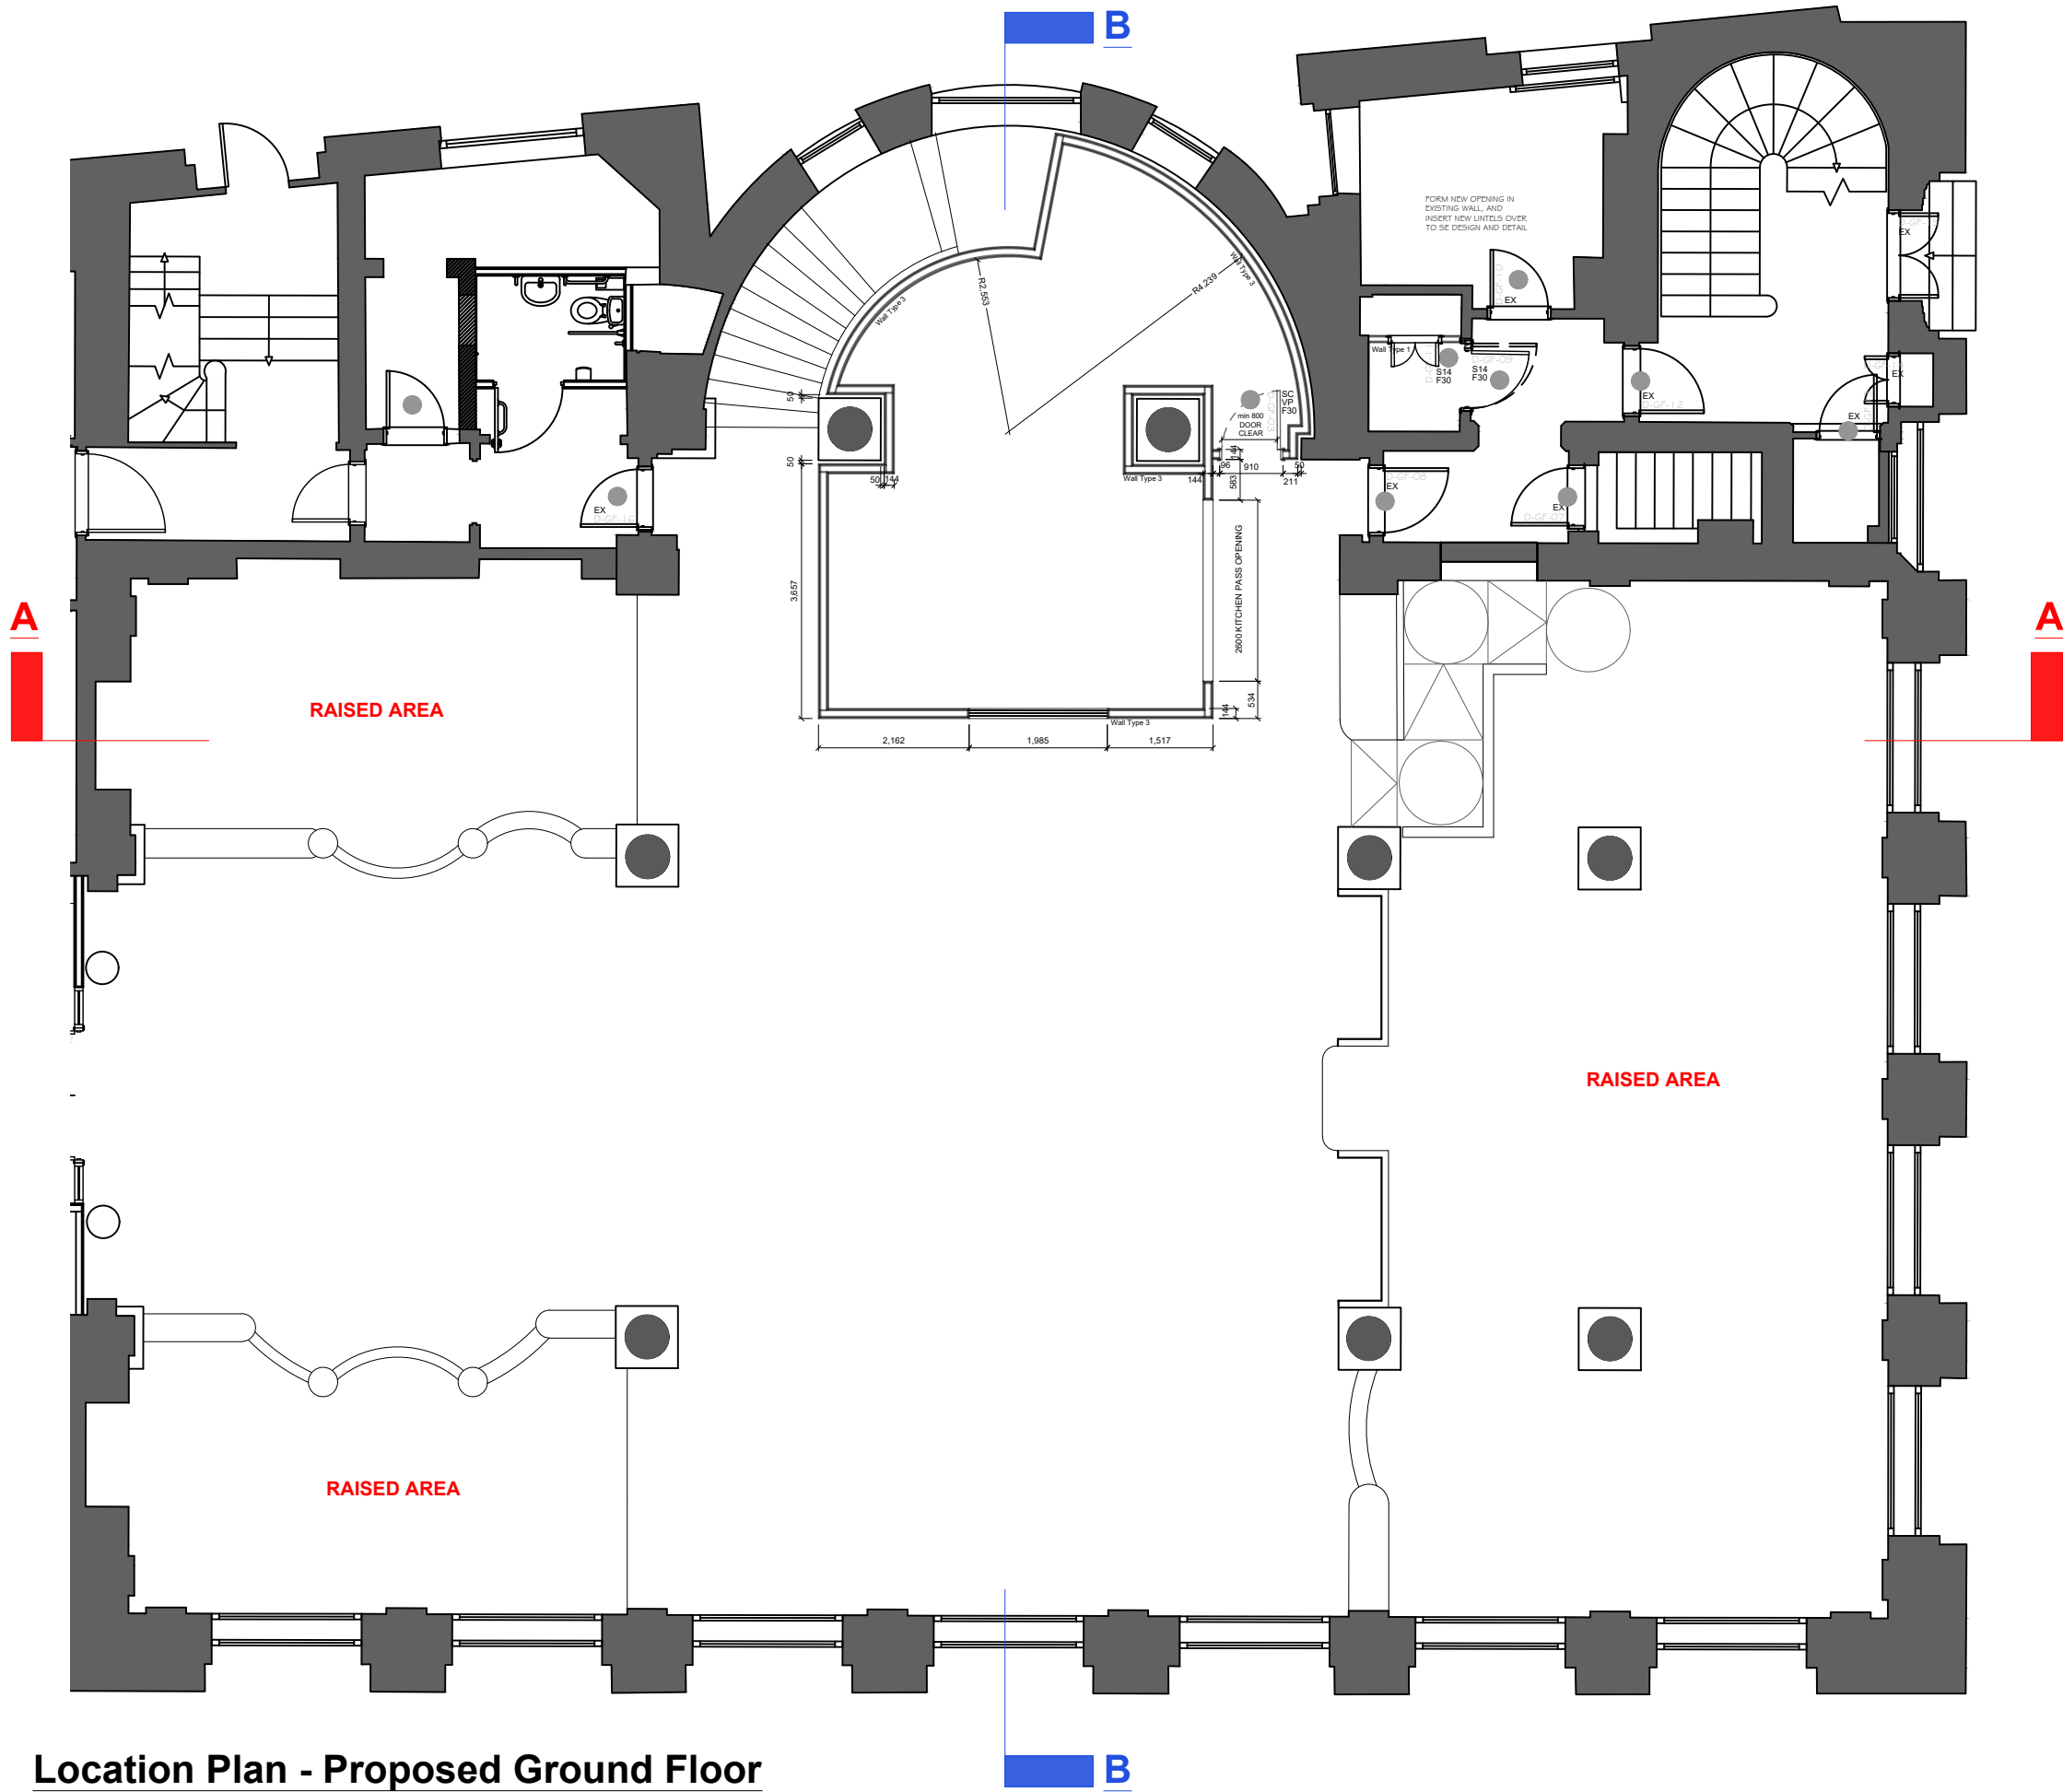

Location Plan - Proposed Ground Floor
Scale 1:100

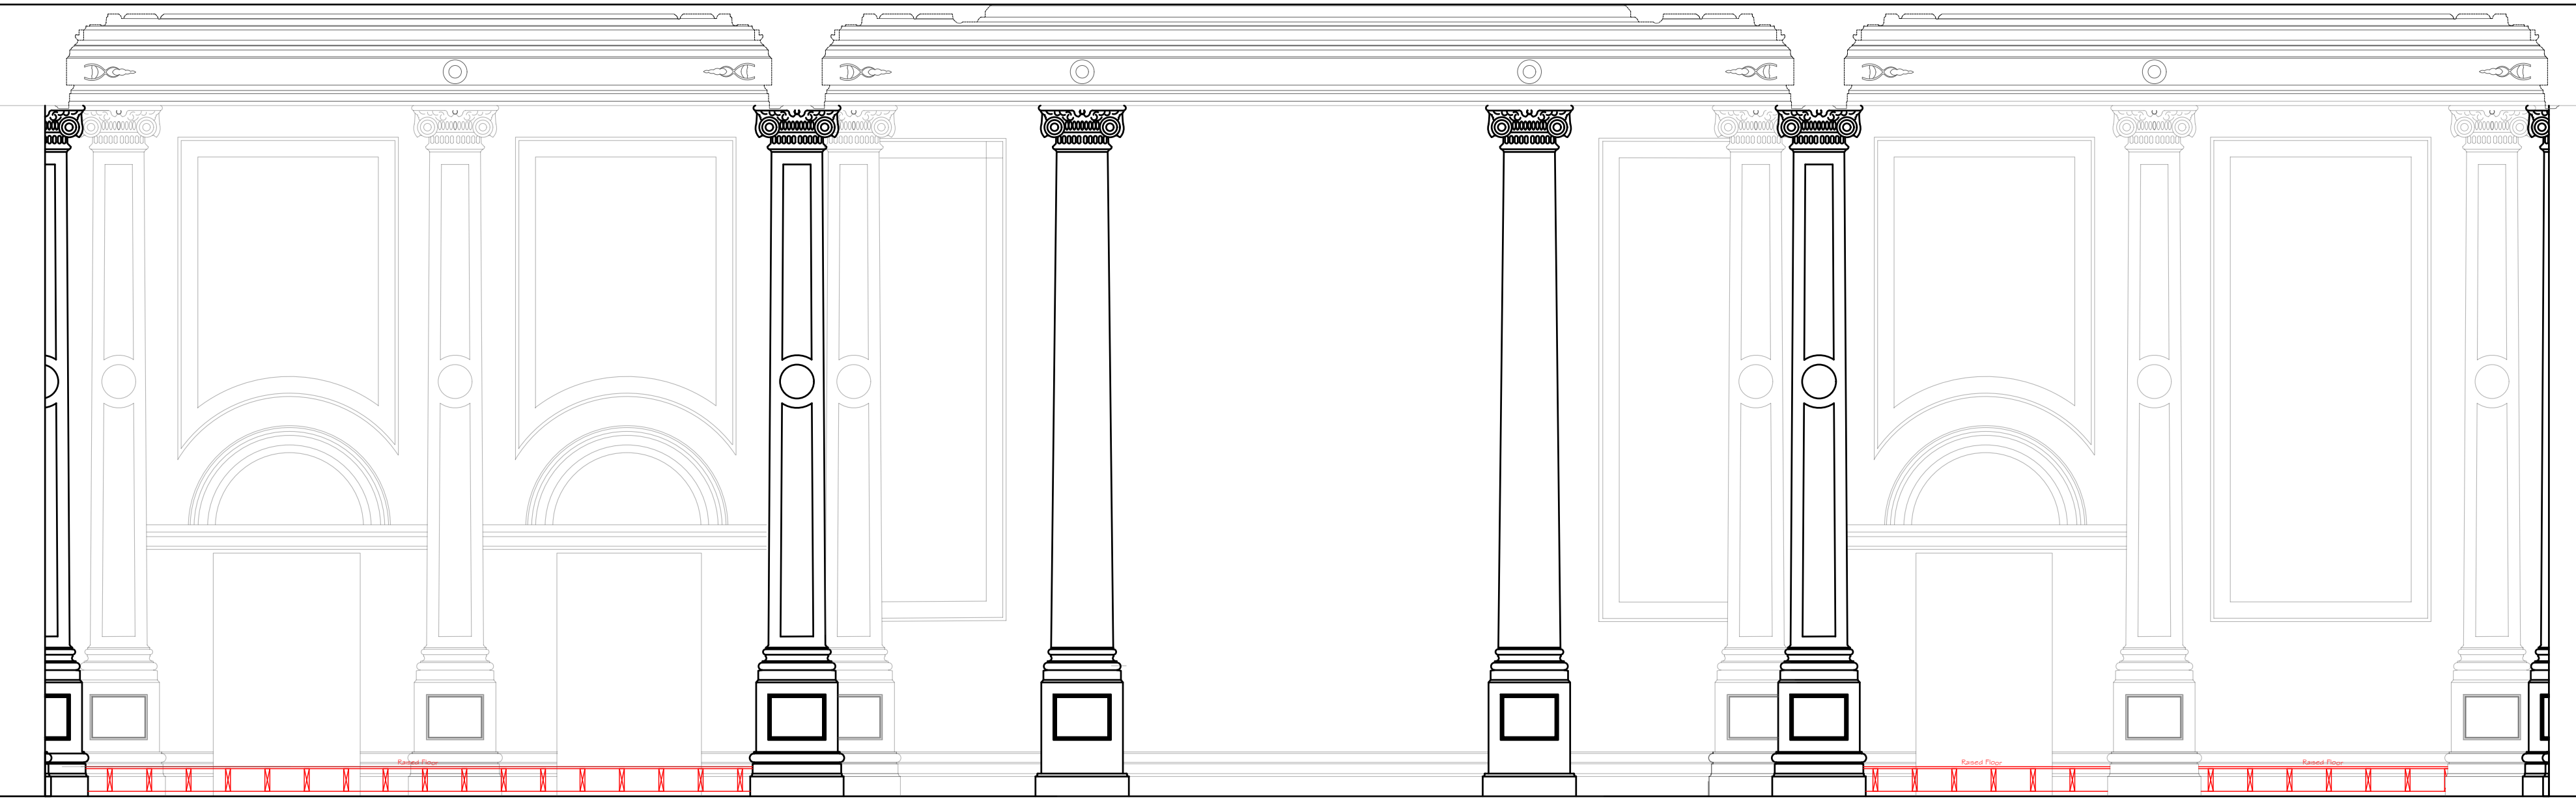

Section A-A
Showcasing Proposed Raised Floor Area to north in conjunction with existing details
Scale 1:50

A	RAMP ACCESS ADDED ONTO REAR AREA BEHIND COFFEE STATION.	10.10.24	MM
STUDIO TWO			
JOB TITLE			
Cut & Craft Manchester			
DRAWING TITLE			
Proposed Cross Sections of Ground Floor Raised Floor Areas			
SCALE 1:200/ 1:50 @ A1		DRAWING No	
DATE May 2024		AC23- P53	
DO NOT SCALE. ALL DIMENSIONS TO BE CHECKED ON SITE BY CONTRACTOR. ALL MEASUREMENTS ARE IN MM UNLESS OTHERWISE SPECIFIED. WRITTEN DIMENSIONS TO BE USED IN PREFERENCE TO SCALED DIMENSIONS & ALL DISCREPANCIES TO BE REPORTED TO STUDIO TWO. THE DESIGN SHOWN ON THIS DRAWING IS THE PROPERTY OF STUDIO TWO AND IS NOT TO BE USED OR ITS CONTENTS COPIED, COMMUNICATED OR DISCLOSED, IN WHOLE OR IN PART.			