


FLOORPLAN - SCALE 1:100

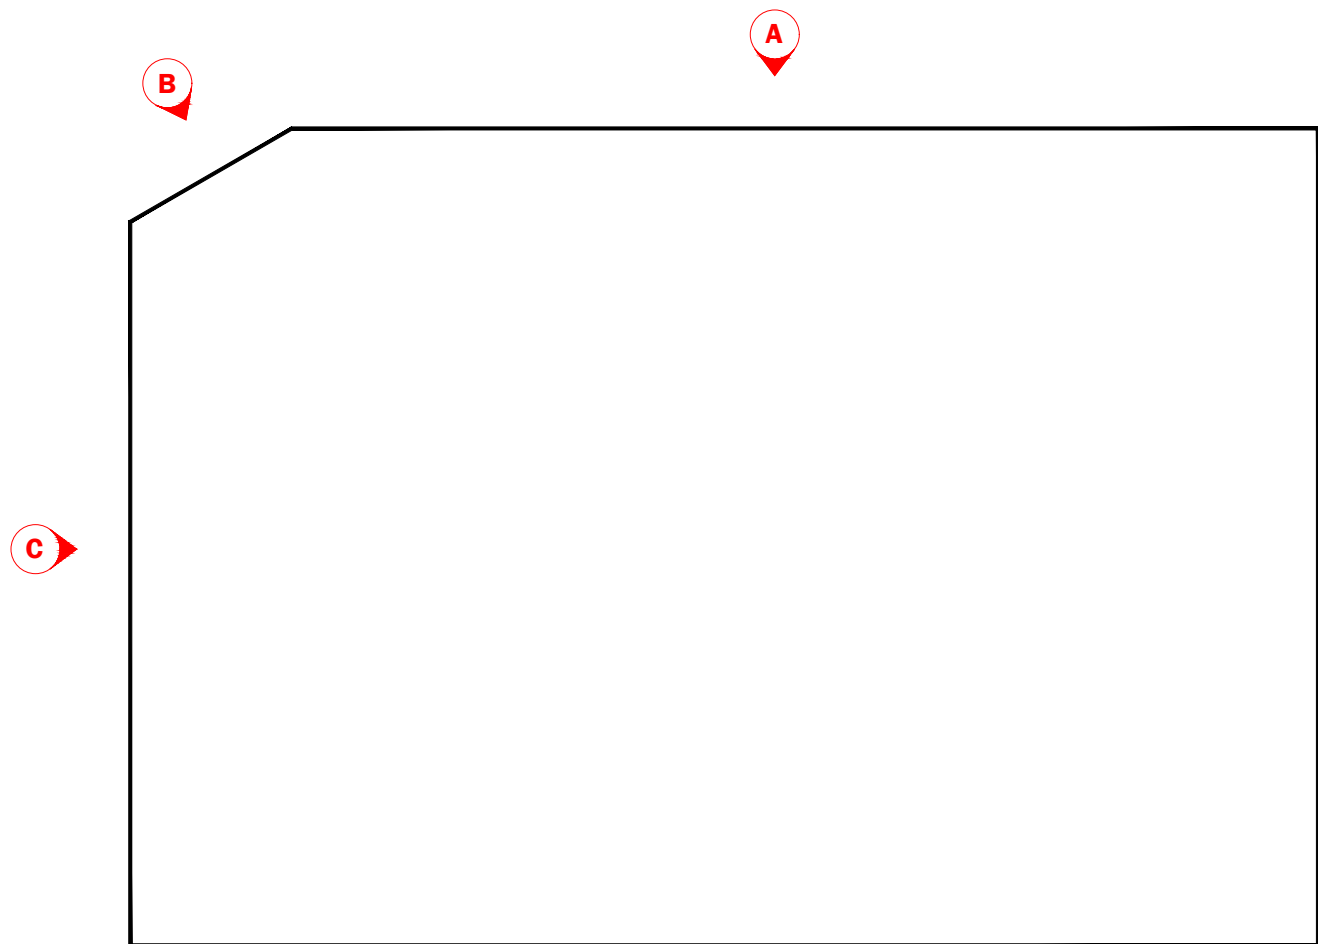

PHOTOS AS EXISTING ELEVATION B



ELEVATION B - SCALE 1:20



1. EXISTING PLYWOOD HEADER WITH PAINT FINISH IN GREEN AND WHITE PAINTED FOOTWEAR/WORKWEAR/SECURITY LETTERING
2. EXISTING FACADE CLAD IN PLYWOOD PANELLING WITH MOULDINGS PAINTED GREEN
3. BLACK FRAME WINDOW
4. ROLLER SHUTTER
5. ADVERTISEMENT PANEL
6. DOOR WITH SHUTTER
7. EXISTING PLYWOOD HEADER WITH PAINT FINISH IN GREEN AND WHITE PAINTED allthingsarmy.com LETTERING
8. EXISTING FACADE CALD IN PLYWOOD PANELLING WITH MOULDINGS PAINTED GREEN WITH WHITE PAINTED awesomeairsoft.com LETTERING
9. EXISTING DOUBLE DOOR ENTRANCE PAINTED GREEN WITH GLAZING
10. EXISTING CONCRETE STEP

ELEVATION A - SCALE 1:20



Project:
APRICOT

Drawing: Elevations As Existing 1

Client: Apricot

Scale: -@ A1 Date: 5th July 2024

Drawn By: E.Woodward Checked By: K.Thomas

Drawing Number: E1_AE_APRICOT REV: A


[K T M]
design

KTM Design Ltd info@ktmdesign.co.uk 01202 069499


This drawing is to be read in conjunction with all related drawings.
Do not scale this drawing.
All dimensions must be checked and verified on site before commencing
any work or producing shop drawings.The originator should be notified
immediately of any discrepancy.
This drawing is copyright and remains the property of KTM Design Ltd

Drawing Notes:
MEASUREMENTS ARE TO BE CHECKED ON SITE

FLOORPLAN - SCALE 1:100

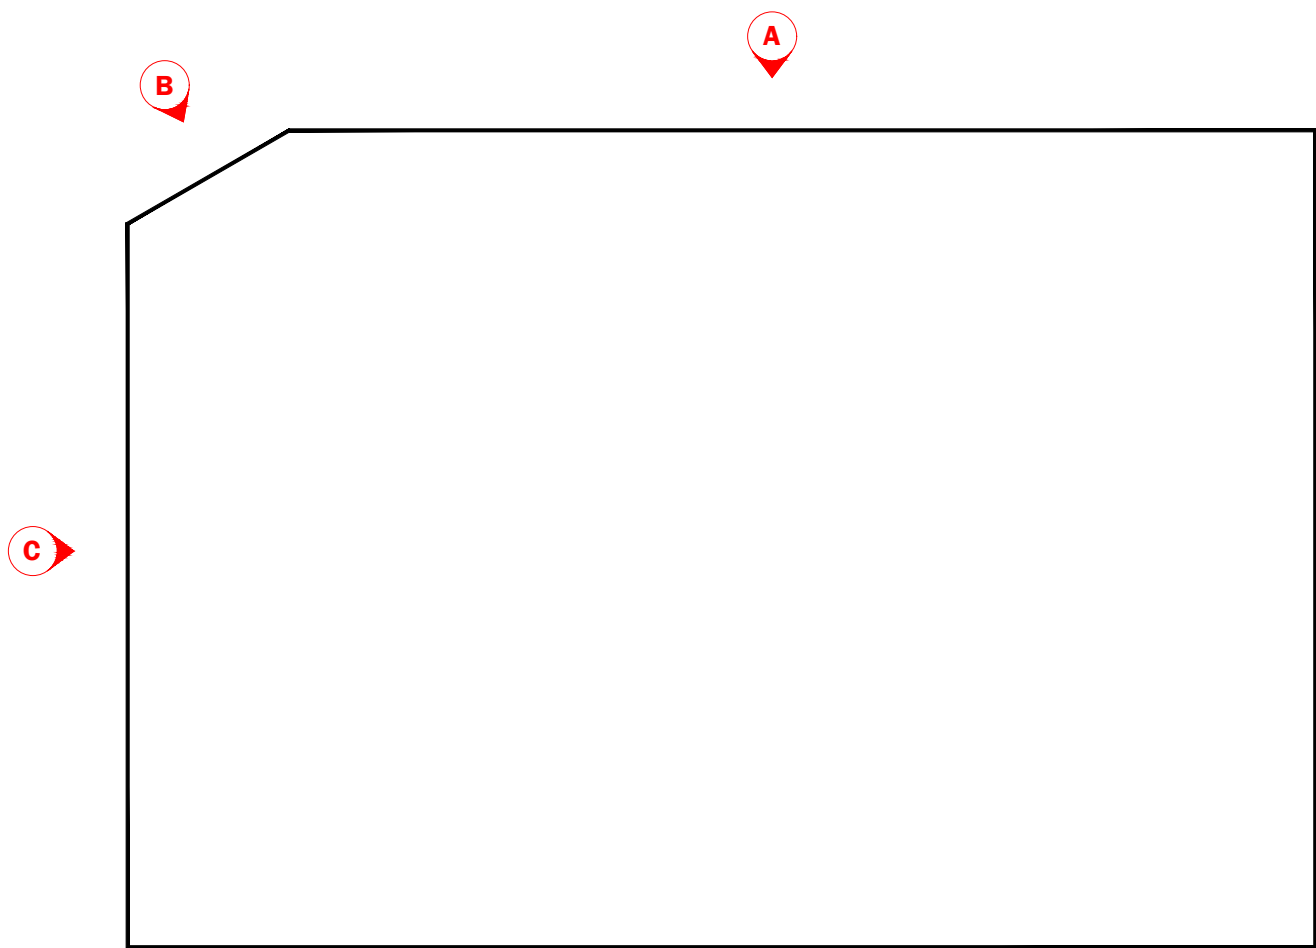

PHOTOS AS EXISTING ELEVATION C

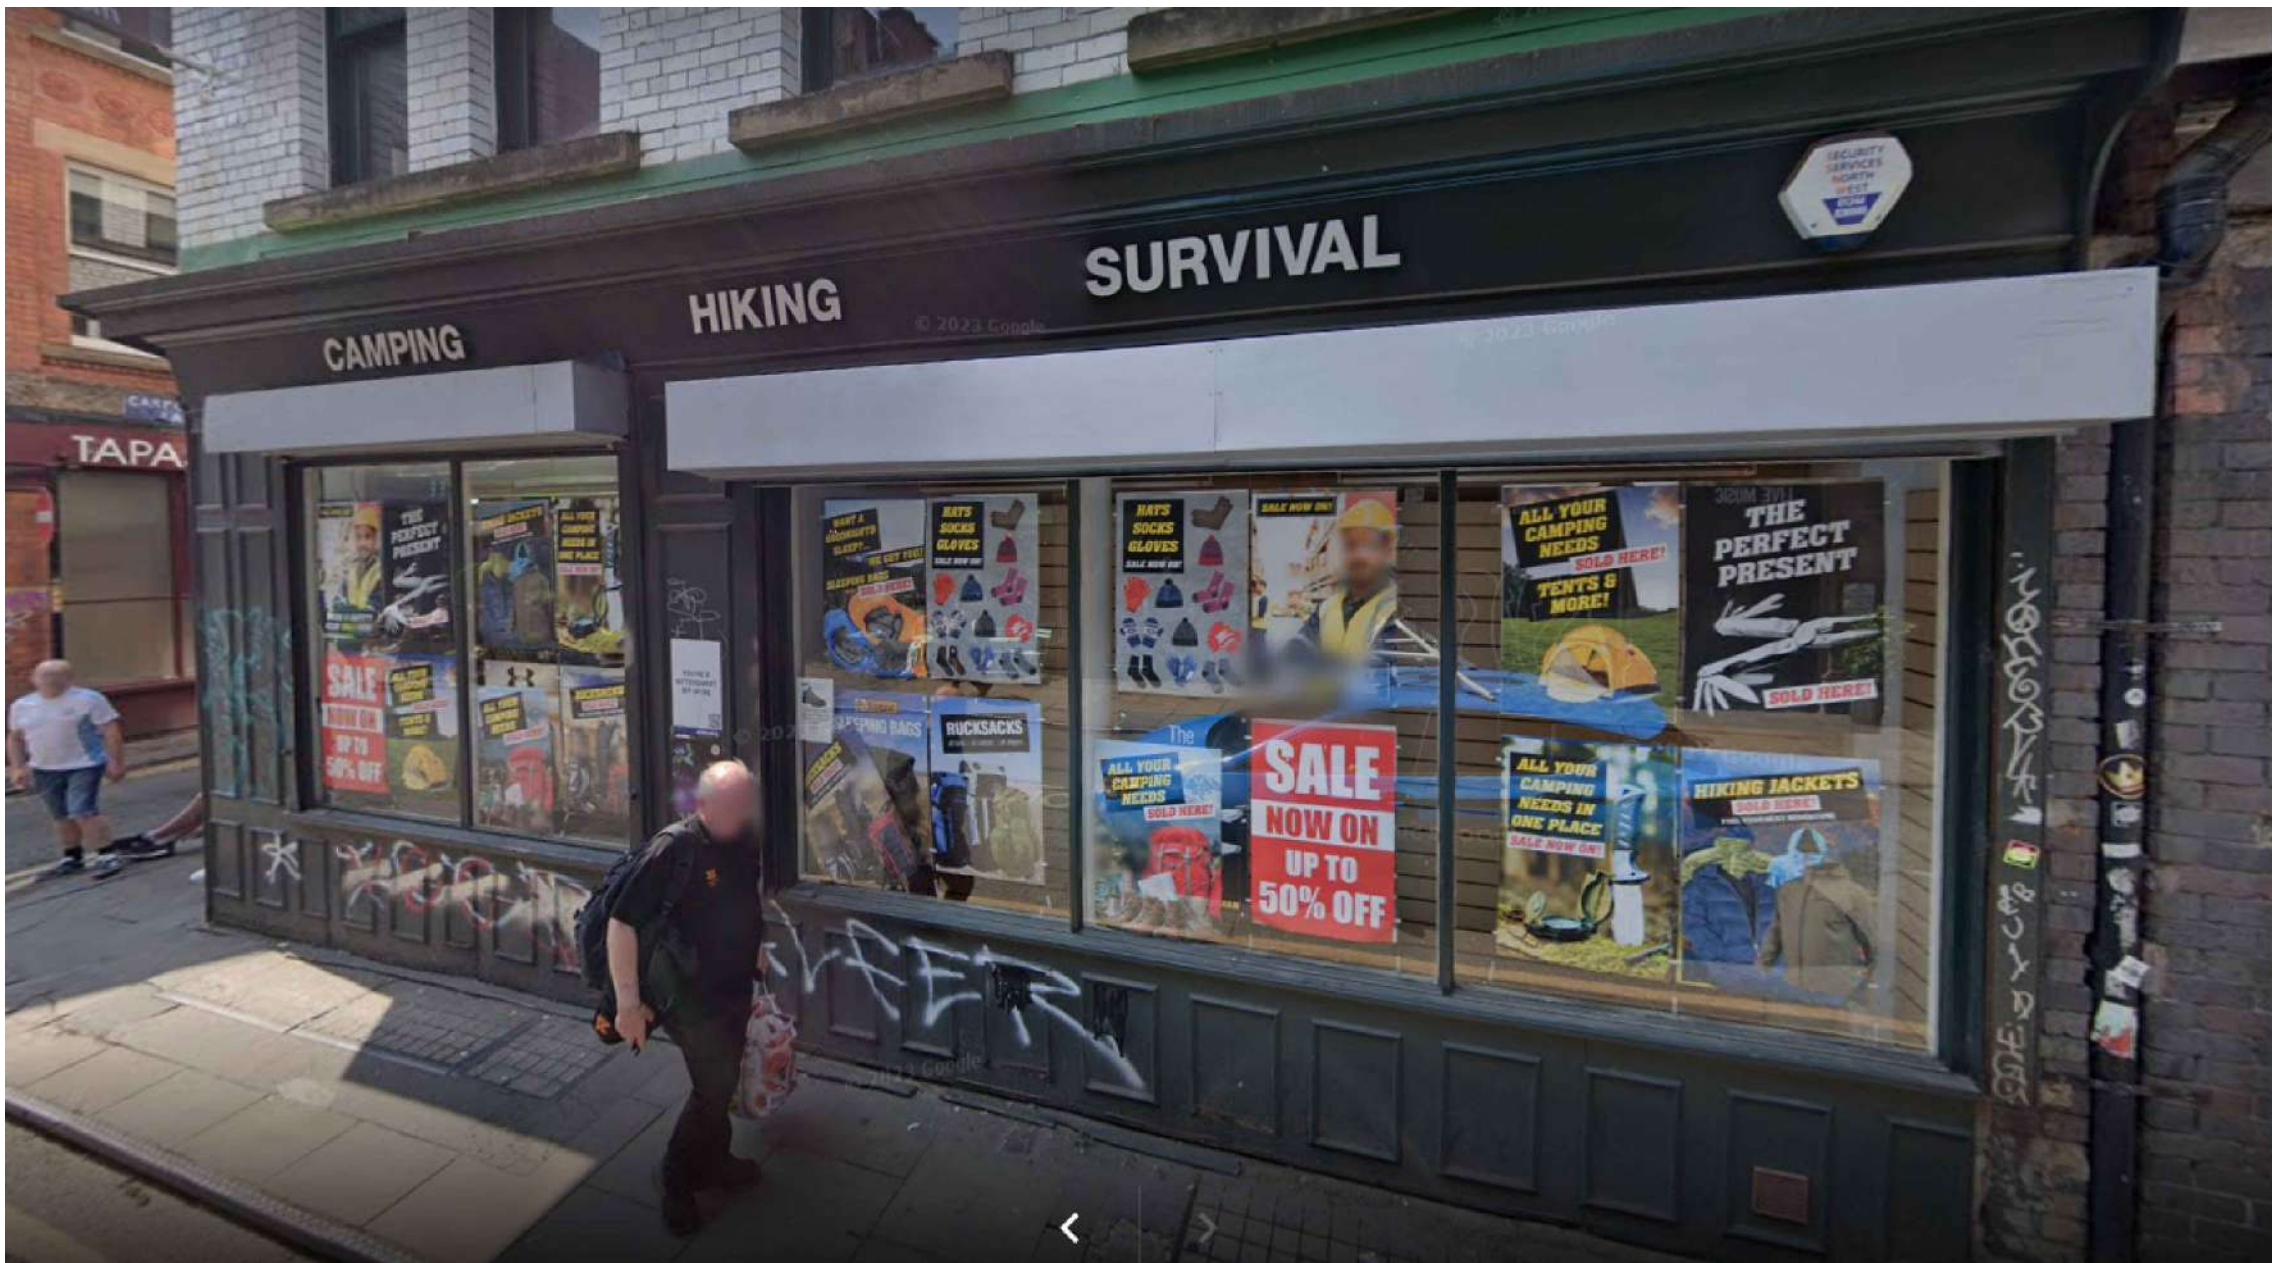

PHOTOS AS EXISTING ELEVATION A



ELEVATION C - SCALE 1:20



1. EXISTING PLYWOOD HEADER WITH PAINT FINISH IN GREEN AND WHITE PAINTED FOOTWEAR/WORKWEAR/SECURITY LETTERING
2. EXISTING FACADE CLAD IN PLYWOOD PANELLING WITH MOULDINGS PAINTED GREEN
3. BLACK FRAME WINDOW
4. ROLLER SHUTTER
5. ADVERTISEMENT PANEL
6. DOOR WITH SHUTTER
7. EXISTING PLYWOOD HEADER WITH PAINT FINISH IN GREEN AND WHITE PAINTED althingarmy.com LETTERING
8. EXISTING FACADE CALD IN PLYWOOD PANELLING WITH MOULDINGS PAINTED GREEN WITH WHITE PAINTED awesomeairsoft.com LETTERING
9. EXISTING DOUBLE DOOR ENTRANCE PAINTED GREEN WITH GLAZING
10. EXISTING CONCRETE STEP
11. EXISTING FACADE CALD IN PLYWOOD PANELLING WITH MOULDINGS PAINTED GREEN WITH WHITE PAINTED CAMPING/HIKING/SURVIVAL LETTERING

Project:
APRICOT

Drawing: Elevations As Existing 2

Client: Apricot

Scale: -@ A1 Date: 5th July 2024

Drawn By: E.Woodward Checked By: K.Thomas


Drawing Number: E2_AE_APRICOT REV: A





KTM Design Ltd info@ktmdesign.co.uk 01202 069499

This drawing is to be read in conjunction with all related drawings.
Do not scale this drawing.
All dimensions must be checked and verified on site before commencing any work or producing shop drawings. The originator should be notified immediately of any discrepancy.
This drawing is copyright and remains the property of KTM Design Ltd

Drawing Notes:
MEASUREMENTS ARE TO BE CHECKED ON SITE

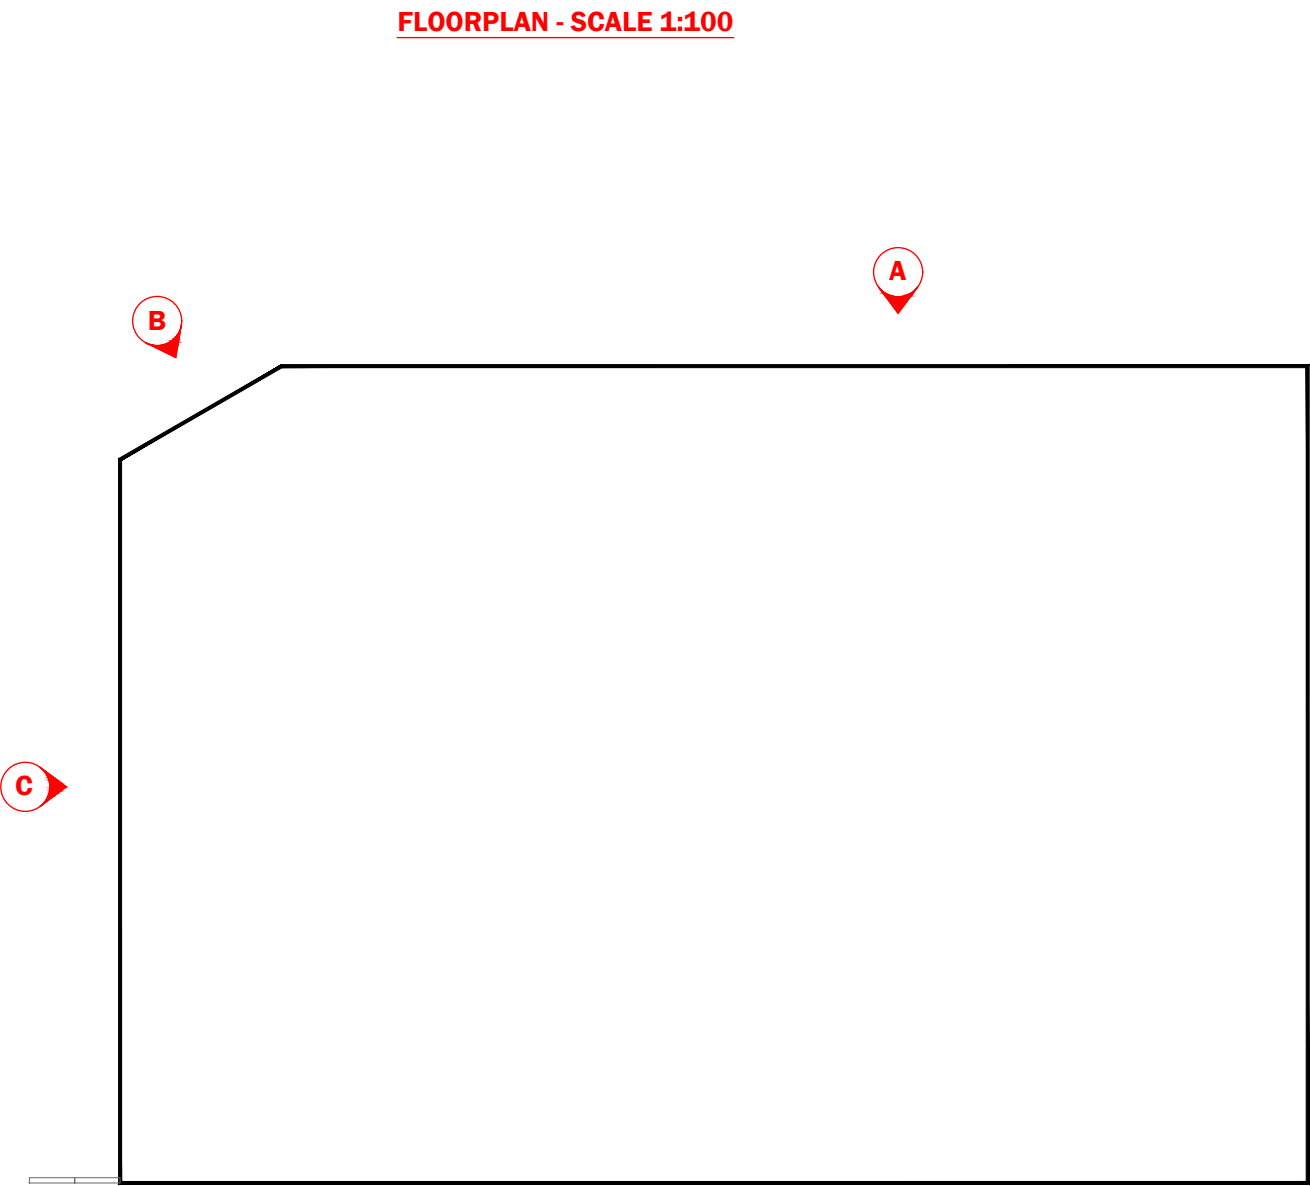


BIFOLD 1 PLAN VIEW - SCALE 1:20

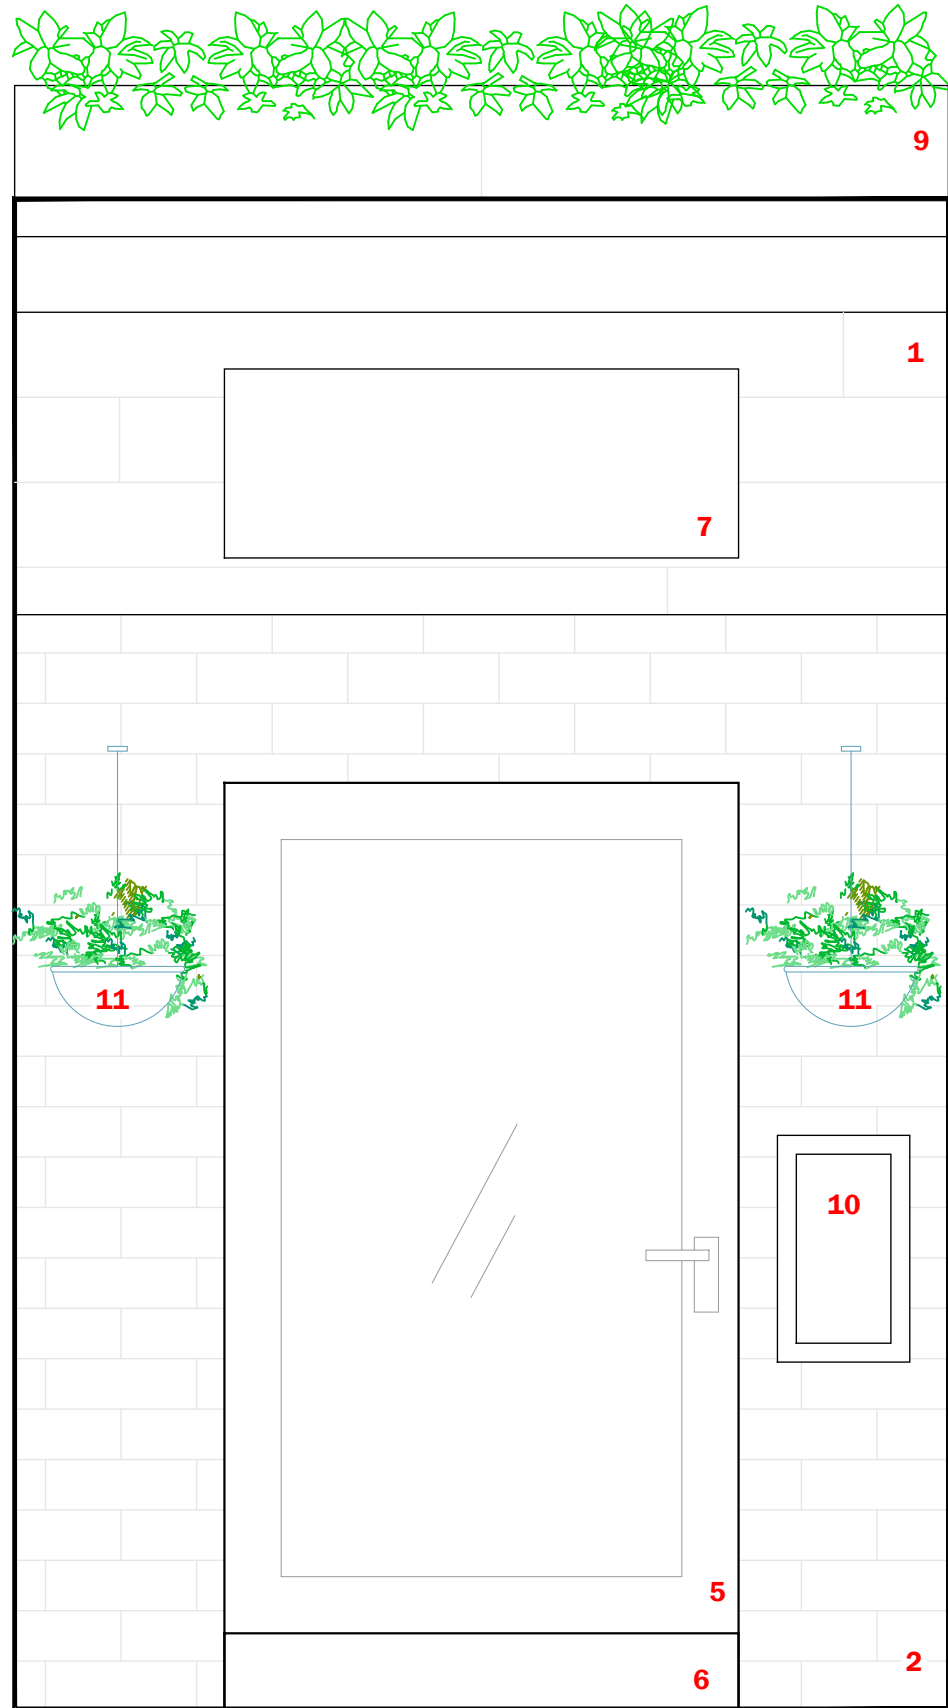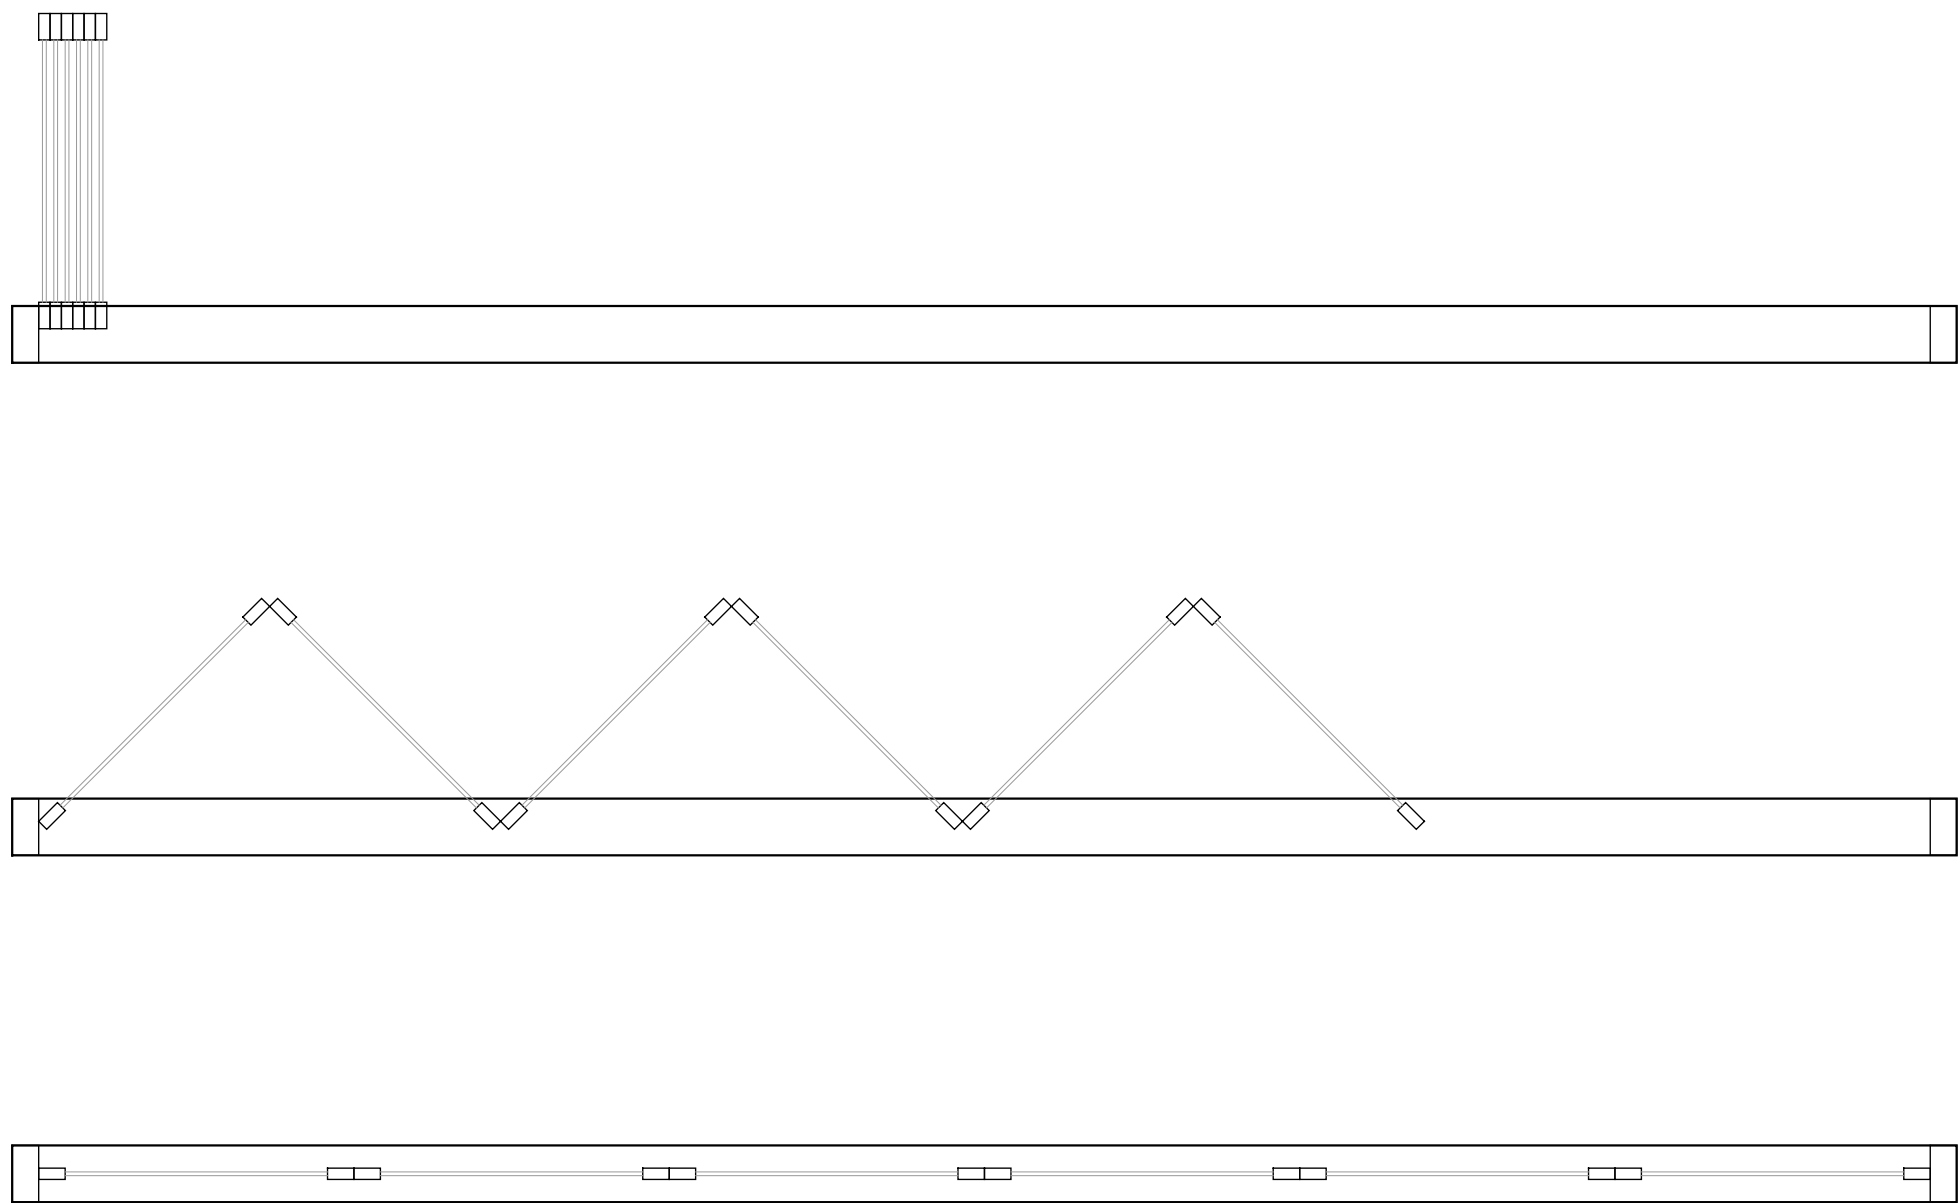

1. CLAD CORNICE IN RECLAIMED SCAFFOLD BOARDS
2. REMOVE PLYWOOD CLADDING TO EXPOSE BRICKWORK
3. BIFOLD WINDOWS WITH POWDER COATED ALUMINIUM FRAME IN MINT GREEN
4. BACK ENTRANCE DOOR TO BE REPLACED AND PAINTED MINT GREEN
5. REPLACE ENTRANCE DOORS WITH LARGE SINGLE DOOR WITH GLAZING AND FRAME PAINTED IN MINT GREEN
6. EXISTING CONCRETE STEP TO REMAIN
7. FASCIA BOARD: This will be covered in an advertisement consent application
8. RECLAIMED LIGHT WOOD SCAFFOLD BOARD CLADDING
9. RECLAIMED WOOD PLANTERS WITH TRAILING APRICOT BEGONIAS
10. WALL HUNG MENU MINT GREEN FRAME
11. WALL HUNG PLANT POTS WITH TRAILING APRICOT BEGONIAS
12. ROUND PROJECTING SIGN IN MINT GREEN WITH BRONZE FRAME: This will be covered in an advertisement consent application

ELEVATION A - SCALE 1:20

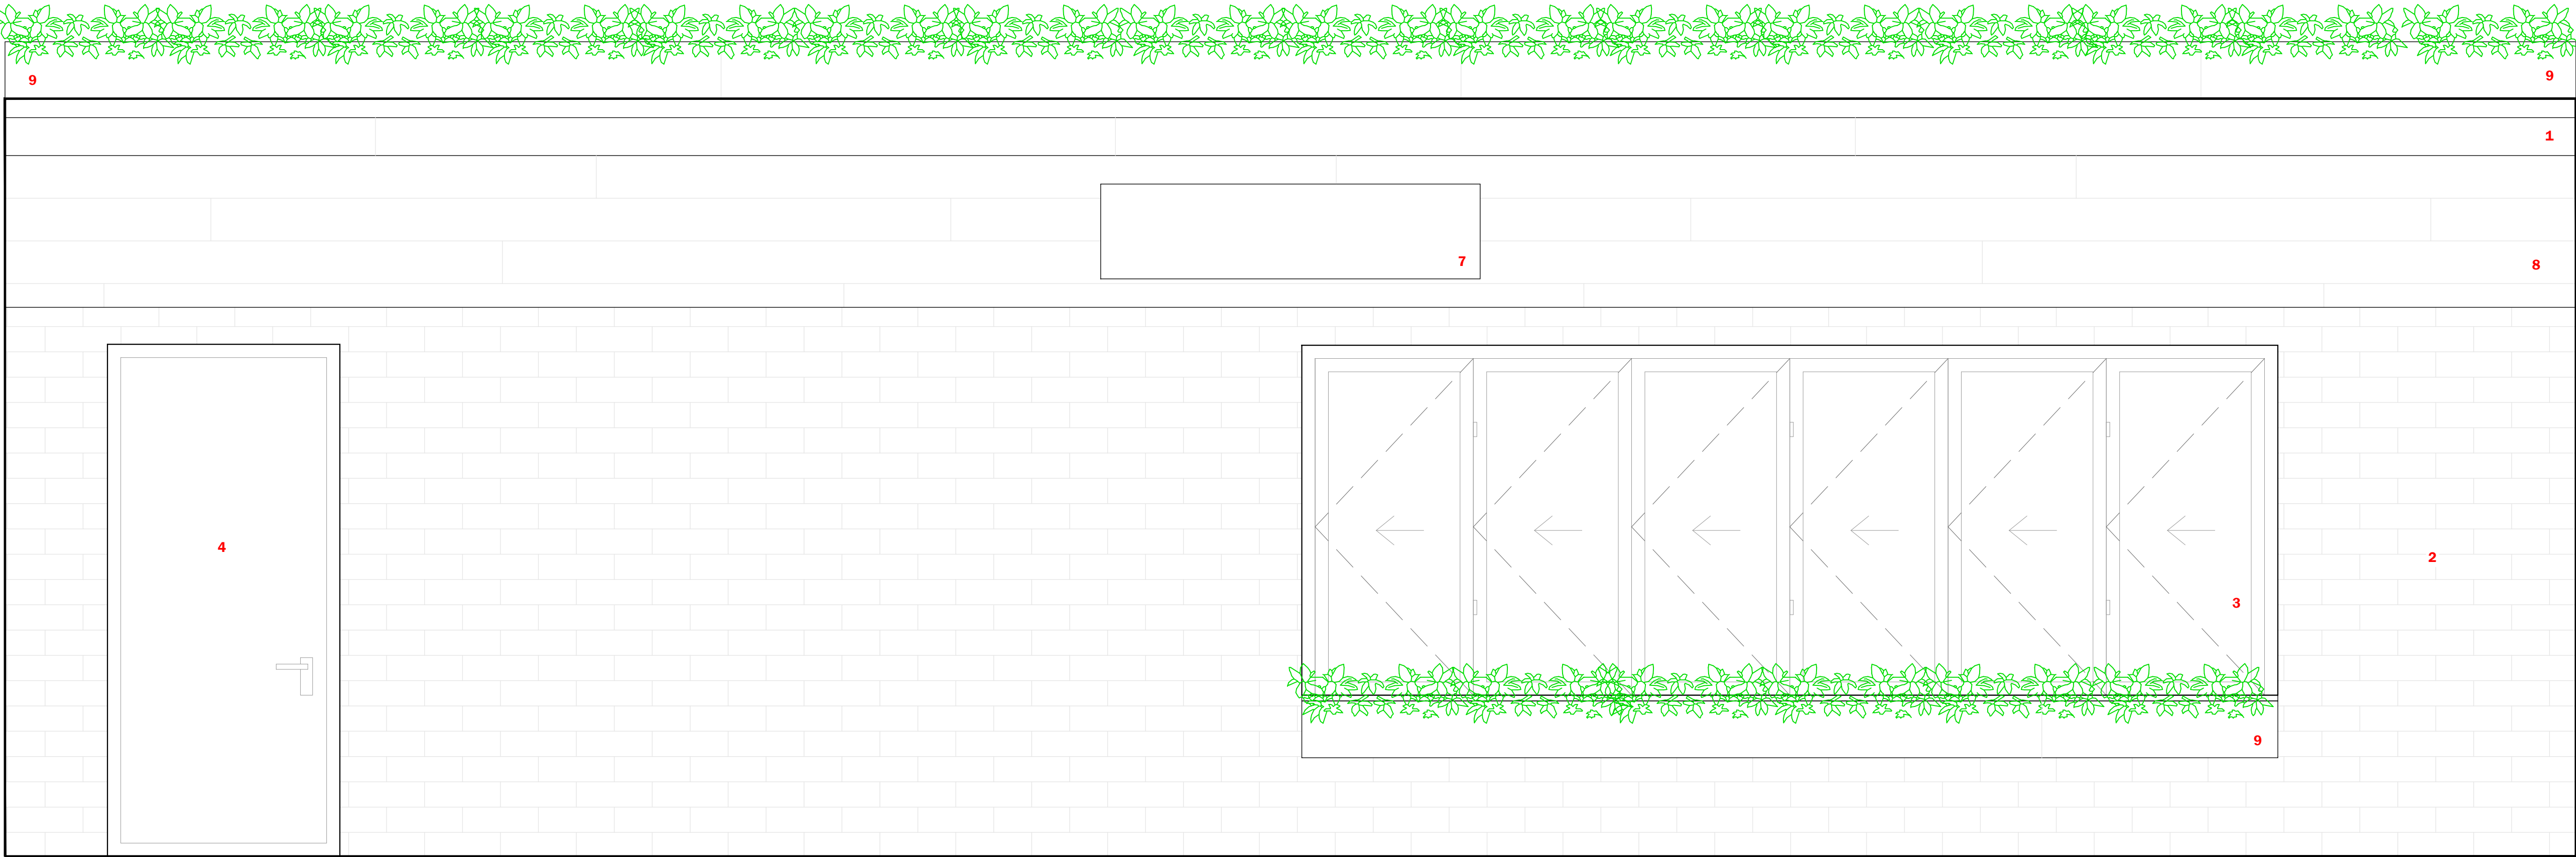

Project:
APRICOT

Drawing: Elevations As Proposed 1

Client: Apricot

Scale: -@ A1 Date: 1st October 2024

Drawn By: E.Woodward Checked By: K.Thomas

Drawing Number: E1_AP_APRICOT REV: D




KTM Design Ltd info@ktmdesign.co.uk 01202 069499

This drawing is to be read in conjunction with all related drawings.
Do not scale this drawing.
All dimensions must be checked and verified on site before commencing any work or producing shop drawings. The originator should be notified immediately of any discrepancy.
This drawing is copyright and remains the property of KTM Design Ltd


Drawing Notes:

MEASUREMENTS ARE TO BE CHECKED ON SITE



FLOORPLAN - SCALE 1:100

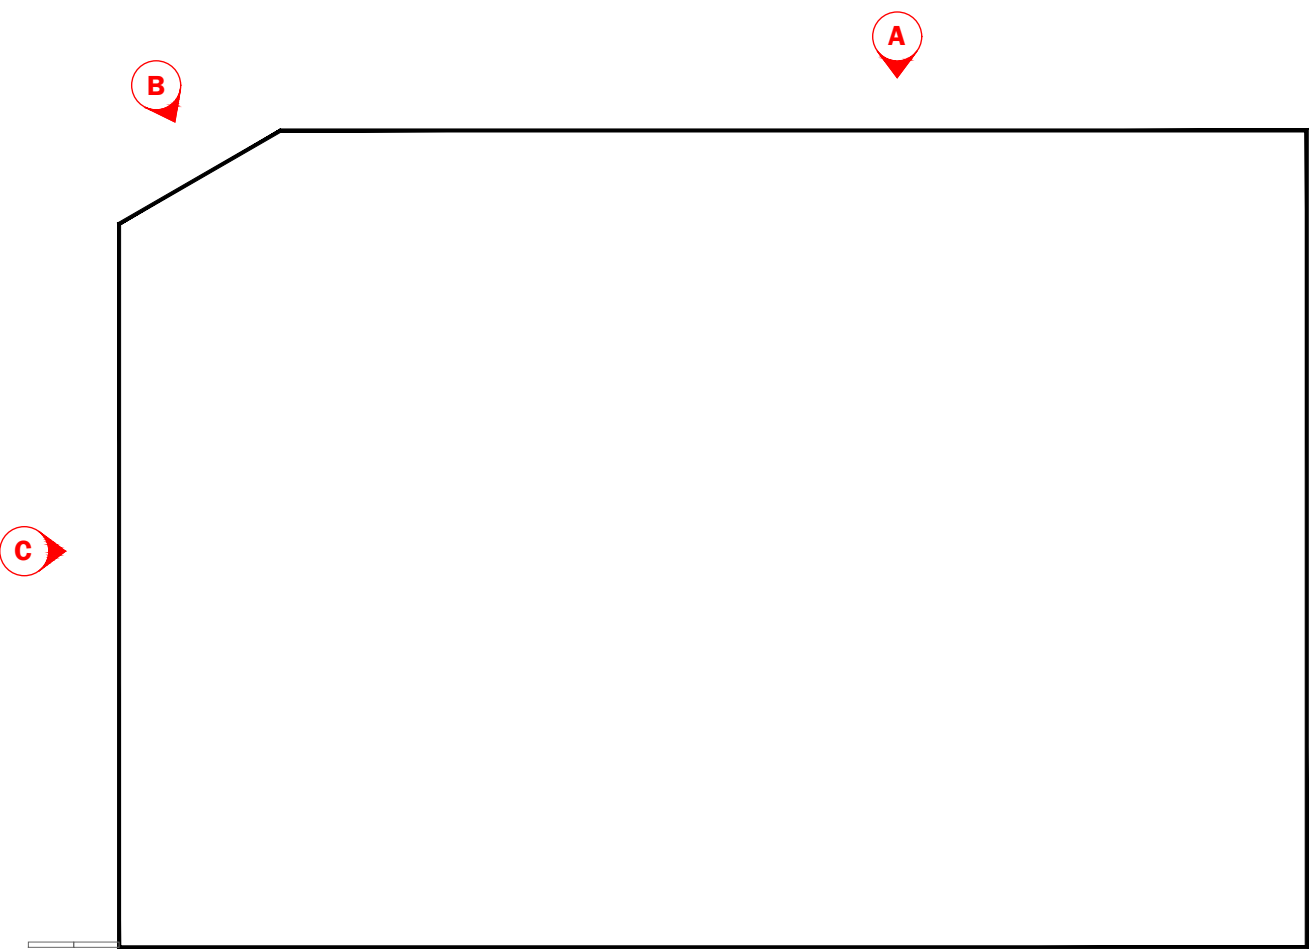

BIFOLD 2 PLAN VIEW - SCALE 1:20

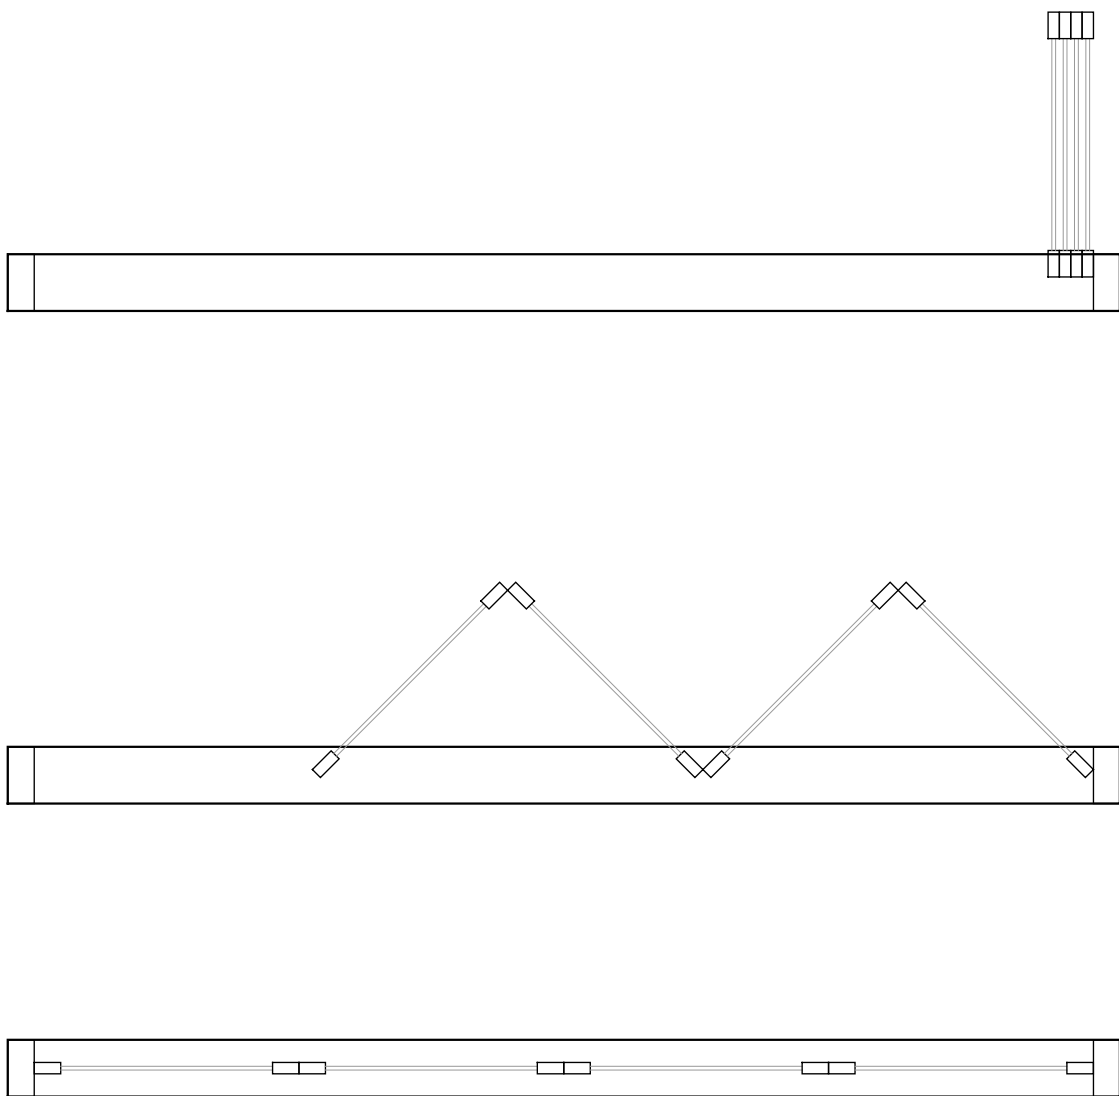

BIFOLD 3 PLAN VIEW - SCALE 1:20

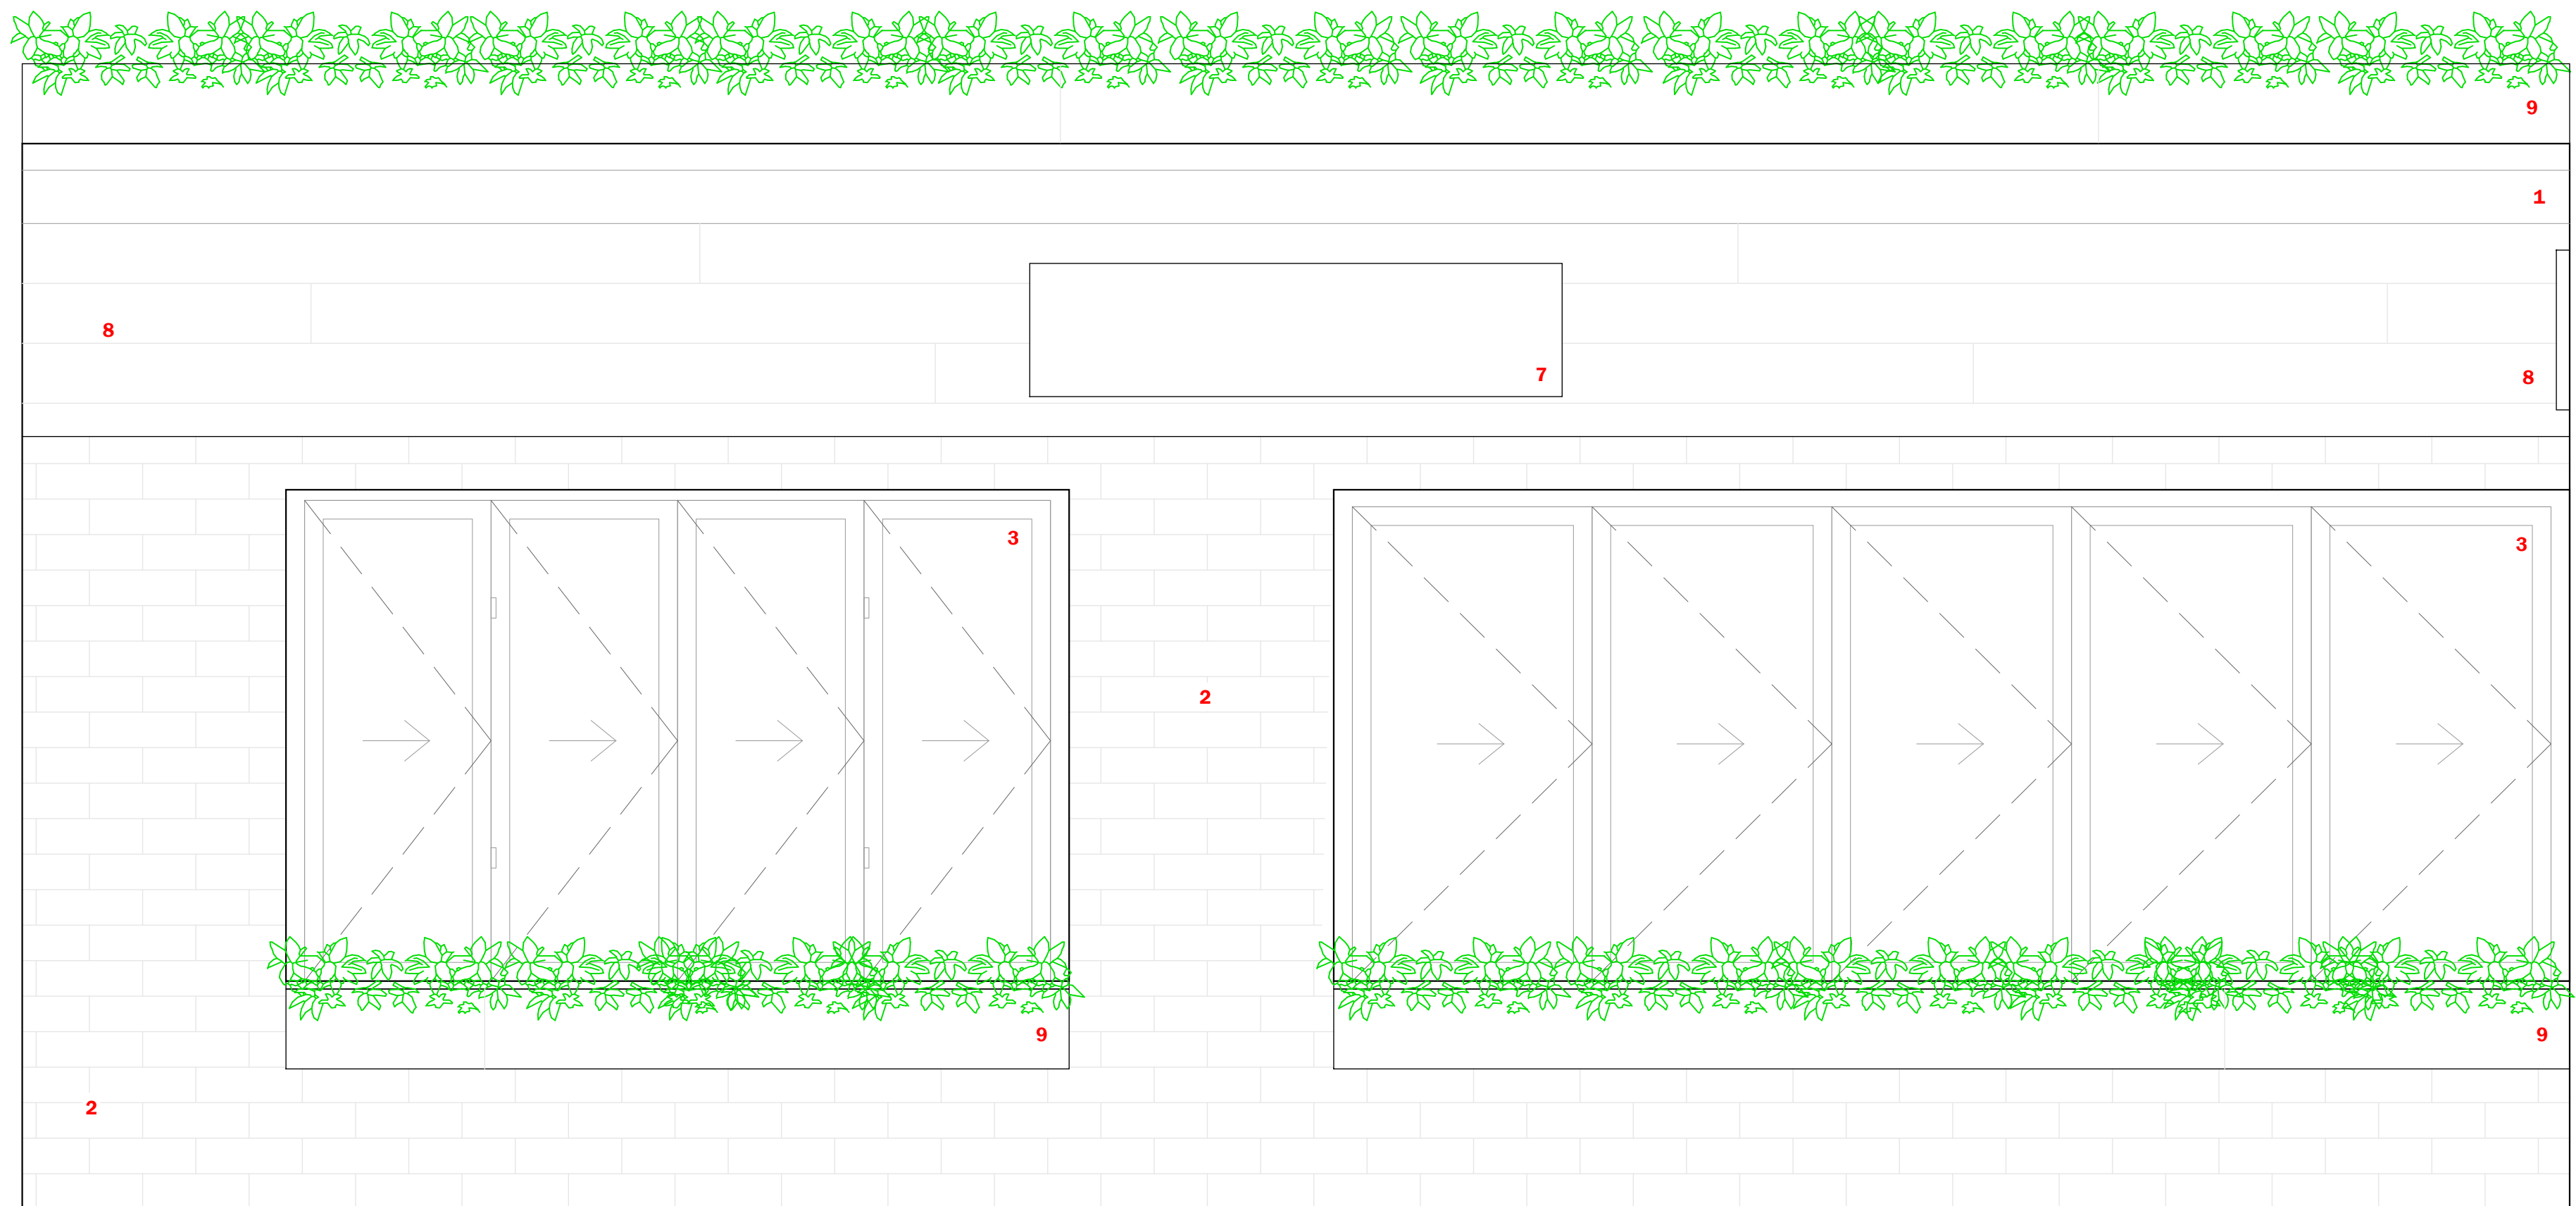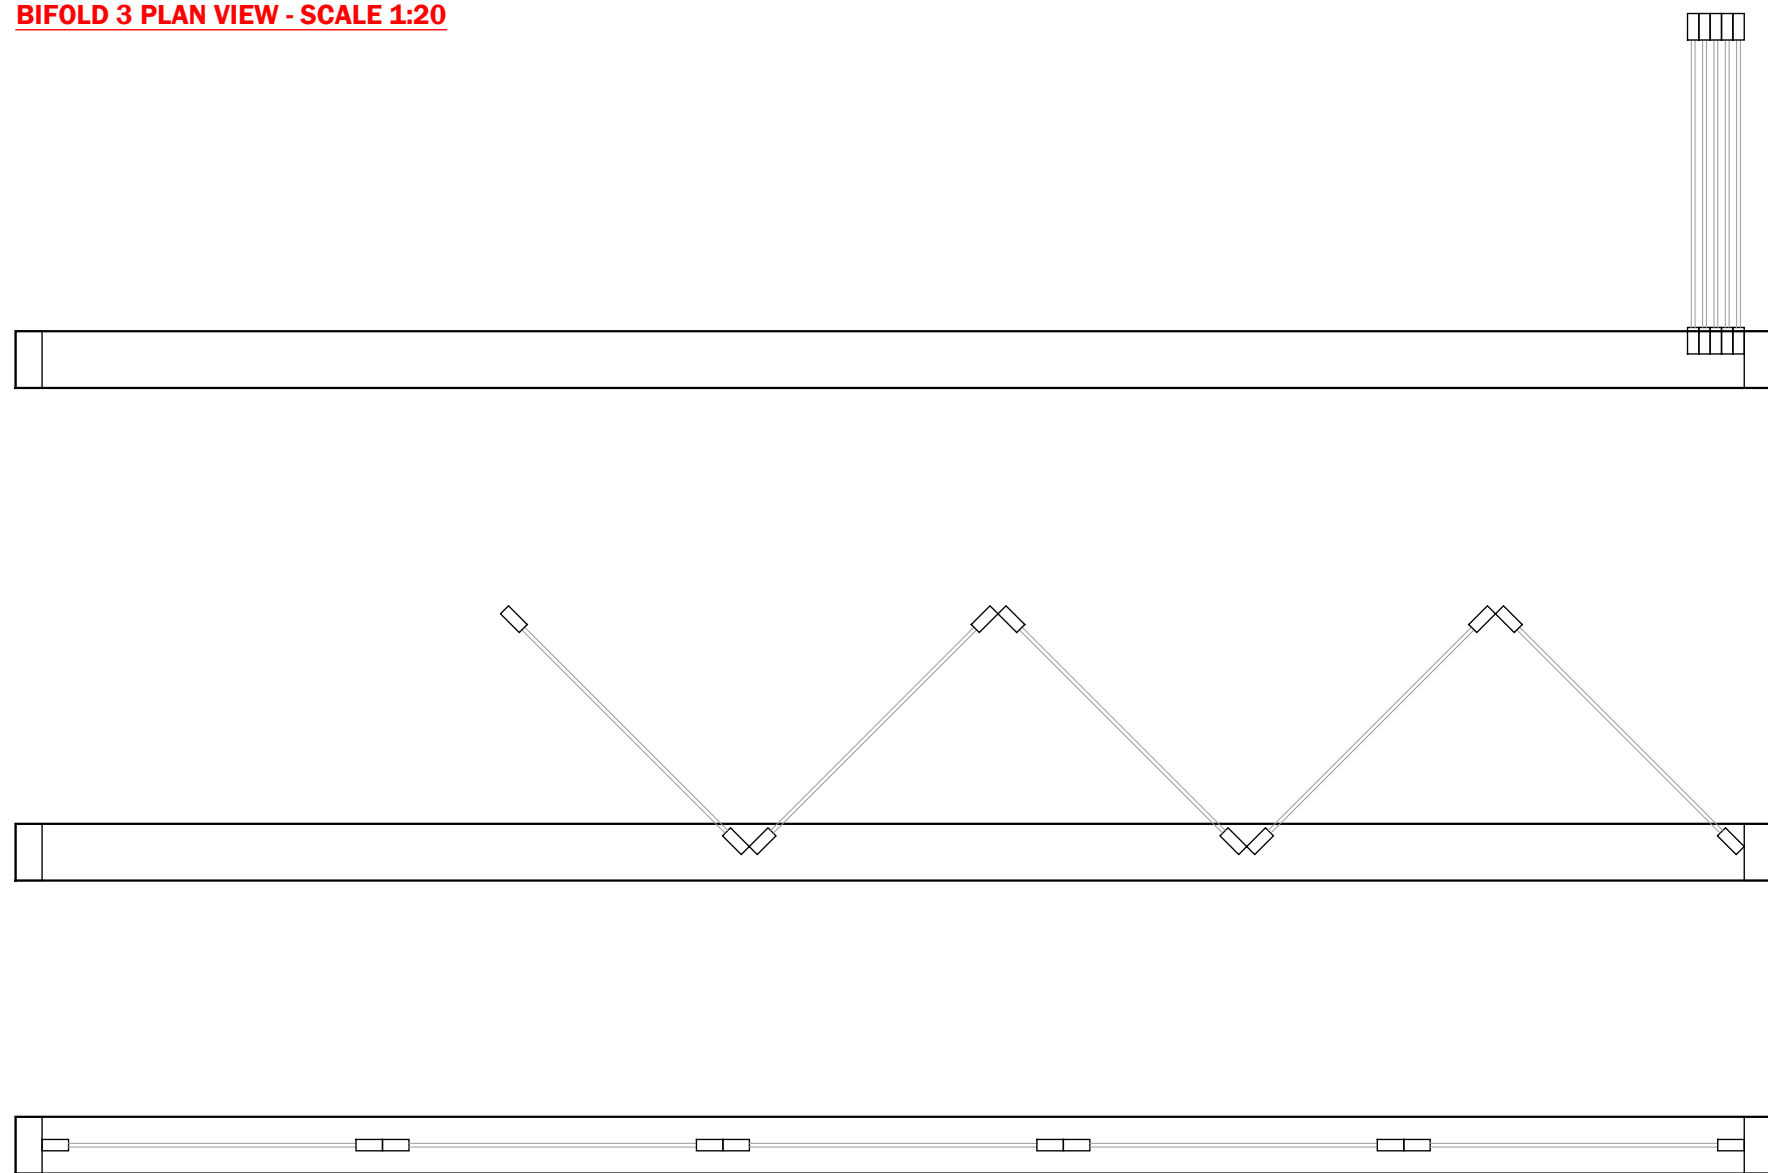

ELEVATION C - SCALE 1:20

1. CLAD CORNICE IN RECLAIMED SCAFFOLD BOARDS
2. REMOVE PLYWOOD CLADDING TO EXPOSE BRICKWORK
3. BIFOLD WINDOWS WITH POWDER COATED ALUMINIUM FRAME IN MINT GREEN
4. BACK ENTRANCE DOOR TO BE REPLACED AND PAINTED MINT GREEN
5. REPLACE ENTRANCE DOOR WITH LARGE SINGLE DOOR WITH GLAZING AND FRAME PAINTED IN MINT GREEN
6. EXISTING CONCRETE STEP TO REMAIN
7. FASCIA BOARD: This will be covered in an advertisement consent application
8. RECLAIMED LIGHT WOOD SCAFFOLD BOARD CLADDING
9. RECLAIMED WOOD PLANTERS WITH TRAILING APRICOT BEGONIAS
10. WALL HUNG MENU MINT GREEN FRAME
11. WALL HUNG PLANT POTS WITH TRAILING APRICOT BEGONIAS
12. ROUND PROJECTING SIGNAGE IN MINT GREEN WITH BRONZE FRAME: This will be covered in an advertisement consent application

Project:
APRICOT

Drawing: Elevations As Proposed 2

Client: Apricot

Scale: -@ A1 Date: 1st October 2024

Drawn By: E.Woodward Checked By: K.Thomas

Drawing Number: E2_AP_APRICOT REV: D



KTM Design Ltd info@ktmdesign.co.uk 01202 069499

This drawing is to be read in conjunction with all related drawings.
Do not scale this drawing.
All dimensions must be checked and verified on site before commencing any work or producing shop drawings. The originator should be notified immediately of any discrepancy.
This drawing is copyright and remains the property of KTM Design Ltd

Drawing Notes:
MEASUREMENTS ARE TO BE CHECKED ON SITE