



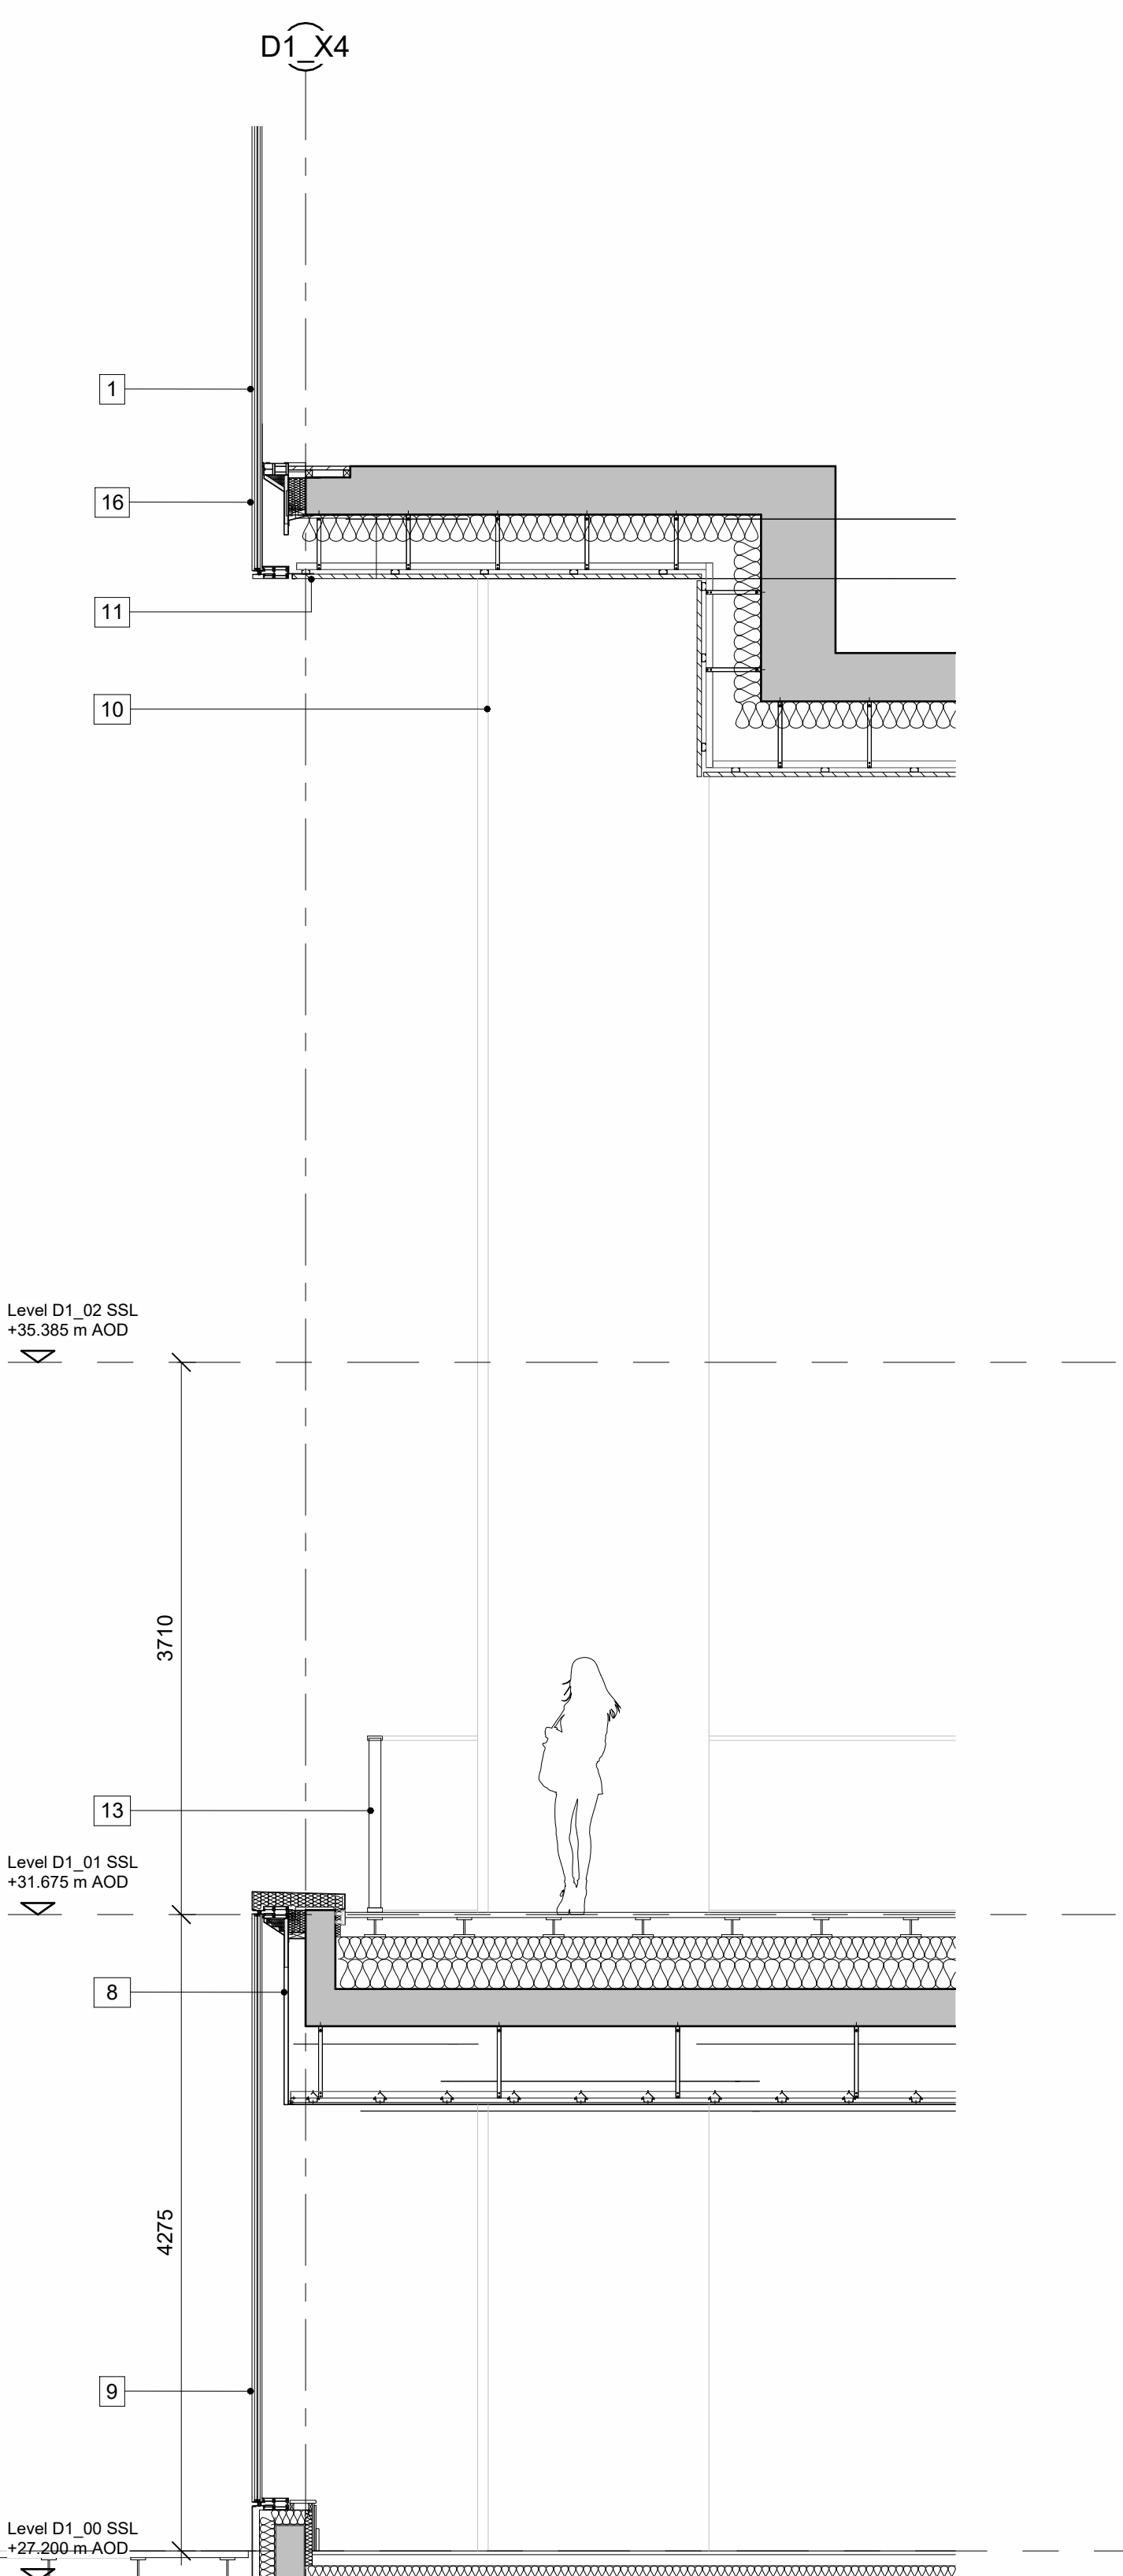


1 Elevation AA
1:40

2 Section BB
1:40

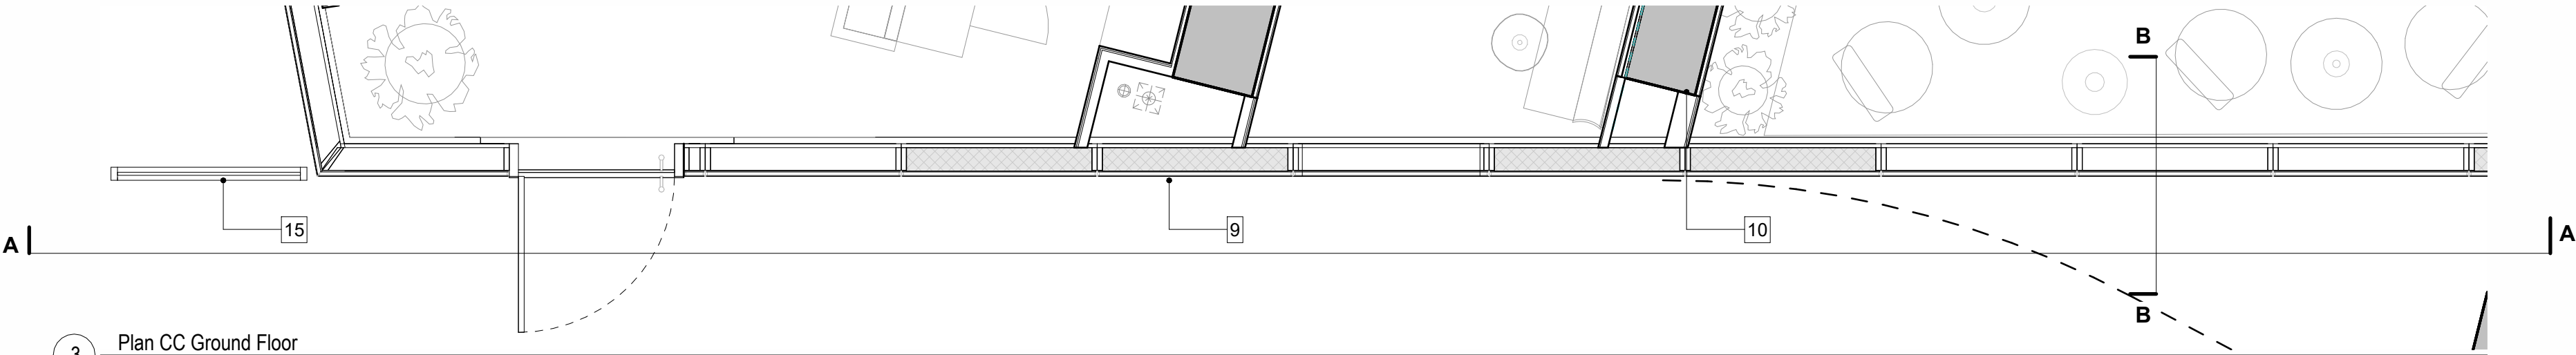

- KEY**
- 01 Vision Unit – (Vertical): Full height clear vision unit (unitised)
 - 02 Purge Vent – TYPE 1 (Dark Grey): Dark Grey anodised aluminium perforated sheet in plane of façade, concealing a glazed or solid door behind (unitised)
 - 03 Purge Vent – TYPE 2 (Steel Effect): Steel effect anodised aluminium perforated sheet in plane of façade, concealing a glazed or solid door behind (unitised)
 - 04 Opaque Unit – TYPE 1 (Dark Grey): Dark Grey anodised aluminium sheet (unitised)
 - 05 Opaque Unit – TYPE 2 (Steel Effect): Steel effect anodised aluminium perforated or embossed sheet in plane of façade (unitised)
 - 06 Opaque Unit – TYPE 3: Full height opaque (light grey back painted glass-faced) unit (unitised)
 - 07 Vertical Aluminium Fin – Very dark grey extruded aluminium profile at 1500mm centres
 - 08 Floor Edge Cover: Dark grey, concealing floor slab edge
 - 09 Uncapped glass curtain wall with up to 50% opaque (back painted) units
 - 10 Exposed Concrete Column – Architectural Finish
 - 11 PPC Aluminium Soffit Panel – (Steel Effect)
 - 12 PPC Aluminium Cladding Panel – (Steel Effect)
 - 13 Metalwork Balustrade – (Painted Dark Grey)
 - 14 Horizontal steel panel (Dark Grey) at high level linking the wind screen to the building (detached from building)
 - 15 Perforated Wind Mitigation Screen (Dark Grey)
 - 16 Opaque back painted glass faced unit at floor/ slab edge

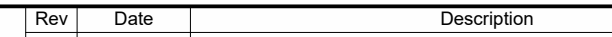This drawing is copyright Do not scale off dimensions.		<table><tr><th>Rev</th><th>Date</th><th>Description</th></tr><tr><td>P01</td><td>2021-10-29</td><td>Planning Issue</td></tr><tr><td>P02</td><td>2024-08-23</td><td>NMA Planning Issue</td></tr><tr><td> </td><td> </td><td> </td></tr><tr><td> </td><td> </td><td> </td></tr><tr><td> </td><td> </td><td> </td></tr><tr><td> </td><td> </td><td> </td></tr><tr><td> </td><td> </td><td> </td></tr></table>	Rev	Date	Description	P01	2021-10-29	Planning Issue	P02	2024-08-23	NMA Planning Issue																	Project Title Trinity Islands Trinity Way Manchester	Drawing Title Site D Site Wide External Walls - Podium Level 01	
			Rev	Date	Description																									
P01	2021-10-29	Planning Issue																												
P02	2024-08-23	NMA Planning Issue																												
All dimensions to be checked on site by contractor.	Contractor to report any dimensional discrepancies, errors or omissions prior to commencing on site.	<table><tr><td>Project No 10364</td><td>Scale 1 : 40 @ A1</td></tr><tr><td>Status Planning Issue</td><td>Revision 10364-ZD-SHP-G251-DE-XX-B5D803 P02</td></tr></table>	Project No 10364	Scale 1 : 40 @ A1	Status Planning Issue	Revision 10364-ZD-SHP-G251-DE-XX-B5D803 P02	<table><tr><td>Manchester +44 (0)161 835 2345</td><td>London +44 (0)20 7549 4000</td></tr></table>	Manchester +44 (0)161 835 2345	London +44 (0)20 7549 4000																					
Project No 10364	Scale 1 : 40 @ A1																													
Status Planning Issue	Revision 10364-ZD-SHP-G251-DE-XX-B5D803 P02																													
Manchester +44 (0)161 835 2345	London +44 (0)20 7549 4000																													