



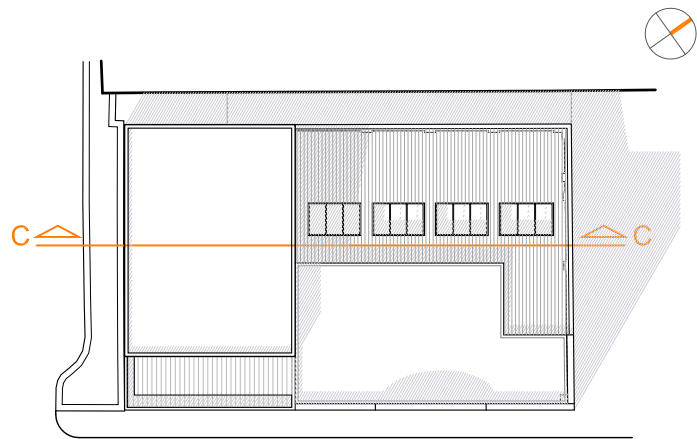

TRANSVERSAL SECTION C-C'

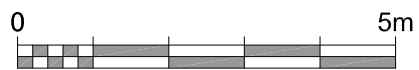

SCALE 1:100

HOWARD & SEDDON A.R.I.B.A.
CHARTERED ARCHITECTS,
64 WASHWAY ROAD,
SALE, CHESHIRE. M33 7RE.
TEL No 0161-973 8296
FAX No 0161-962 3485
e-mail : admin@howardandseddon.co.uk

PROJECT
RESIDENTIAL DEVELOPMENT
58 RICHMOND STREET
MANCHESTER

CLIENT
TAHIR AHMED, TAHIR MEHMOOD

A	FIRST ISSUE		10.06.20
REV	DESCRIPTION	BY	DATE
	TITLE	DRAWN	DRG No.
	PROPOSED TRANSVERSAL SECTION	DATE	12,764
		10/06/20	113
		SCALE	AMENDMENT
		1:100 (A3)	A