




Manchester **Piccadilly Daily**

19-25 Piccadilly gardens
Manchester,
M1 1LU

Issue 05 - 23/09/2024



Site map

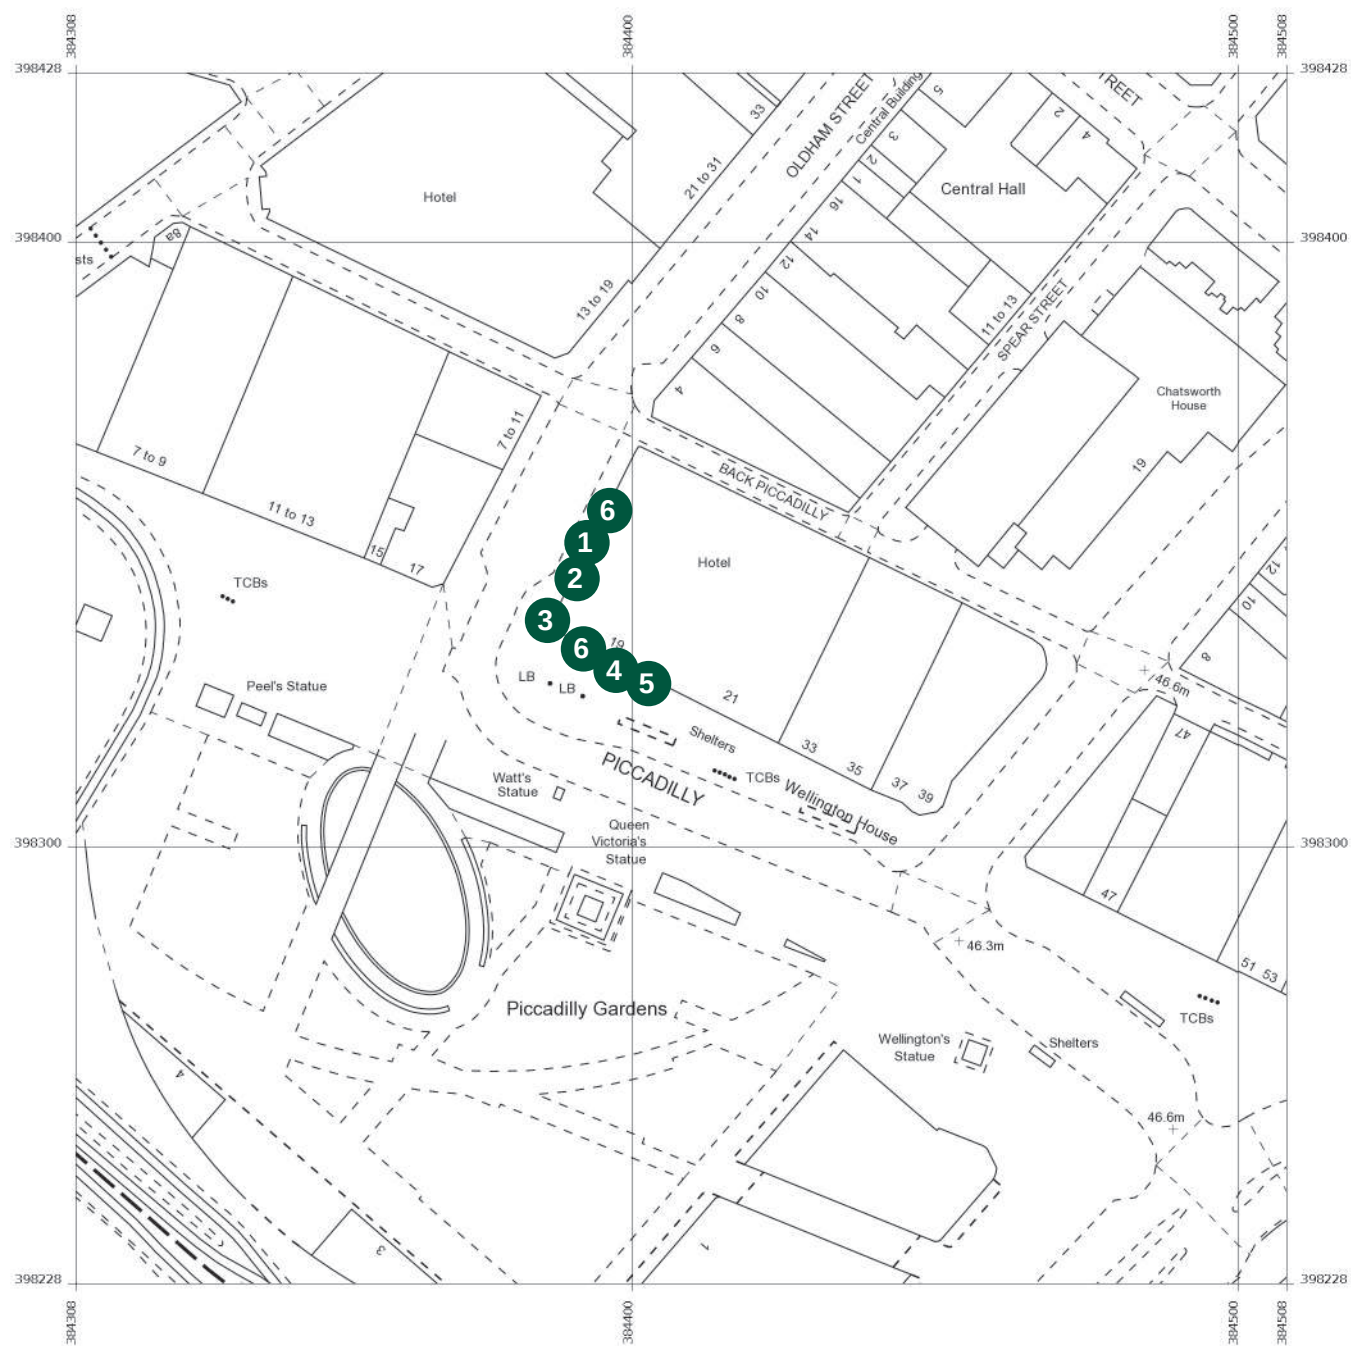

- 1 2 Morrisons - Oldham Street
- 3 Morrisons - Corner Curved
- 4 5 Morrisons - Piccadilly
- 6 Internally Illuminated Projection Sign

N
Wm Morrison Supermarkets Plc, 19-25,
Piccadilly, Manchester
M1 1LU



Site
Morrisons (377)
Manchester Piccadilly

Job Number
141158A
Page
2
Drawing Location
W:\Sales\Morrisons\1 Sites



Scale
as shown @ A3
Issue / Rev
Issue 05

Drawn by
EJ
Checked by
PM

Sales Rep
SMD
Date
01/09/2023



BUTTERFIELD SIGNS LTD
174 Sunbridge Rd
Bradford West Yorkshire
BD1 2RZ
Tel: 01274 722244
Fax: 01274 848996
Web: www.butterfieldsigns.co.uk

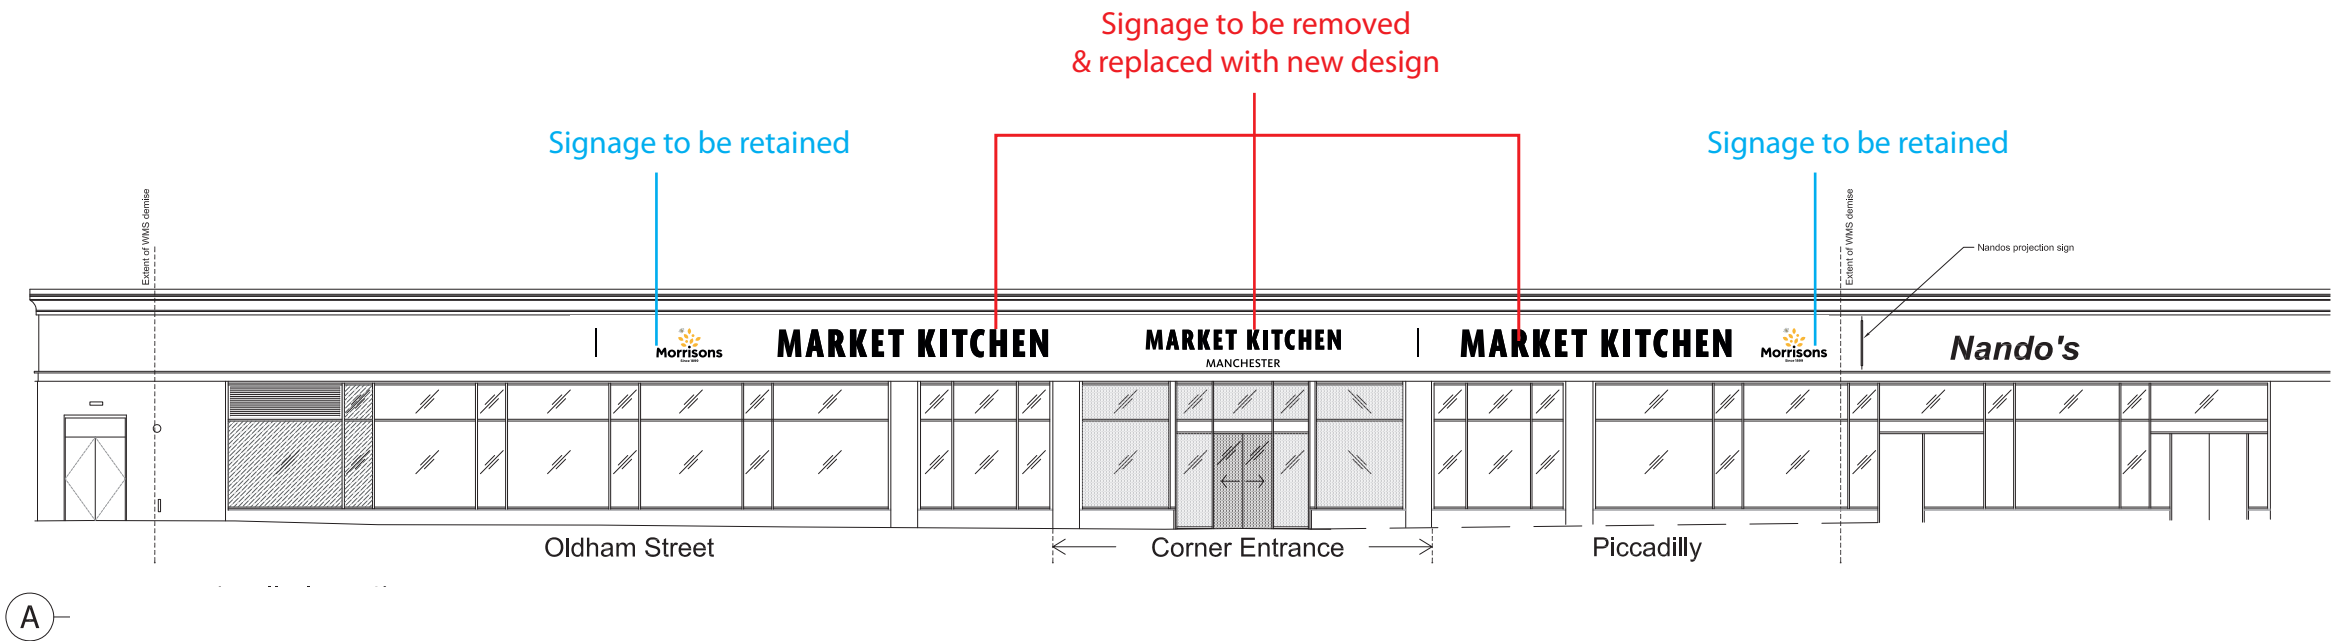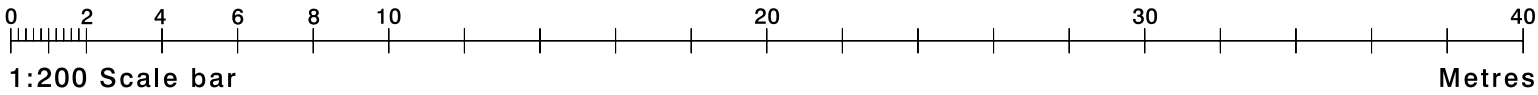

Site
Morrisons (377)
Manchester Piccadilly

Job Number
141158A
Page
3
Drawing Location
W:\Sales\Morrisons\1 Sites

Scale
as shown @ A3
Issue / Rev
Issue 05


Drawn by
EJ
Checked by
PM

Sales Rep
SMD
Date
01/09/2023




BUTTERFIELD SIGNS LTD
174 Sunbridge Rd
Bradford West Yorkshire
BD1 2RZ
Tel: 01274 722244
Fax: 01274 848996
Web: www.butterfieldsigns.co.uk

Proposed Elevations - scale 1:200

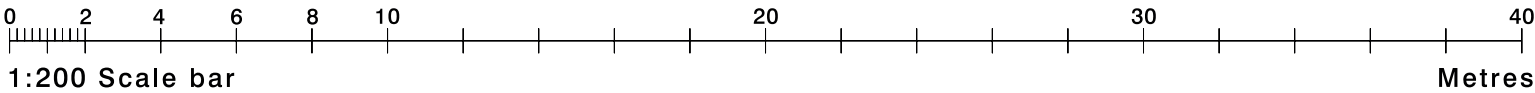

- 1 2 Morrisons Daily - Oldham Street
- 3 Morrisons Daily - Corner Curved
- 4 5 Morrisons Daily - Piccadilly
- 6 Internally Illuminated Projection Sign

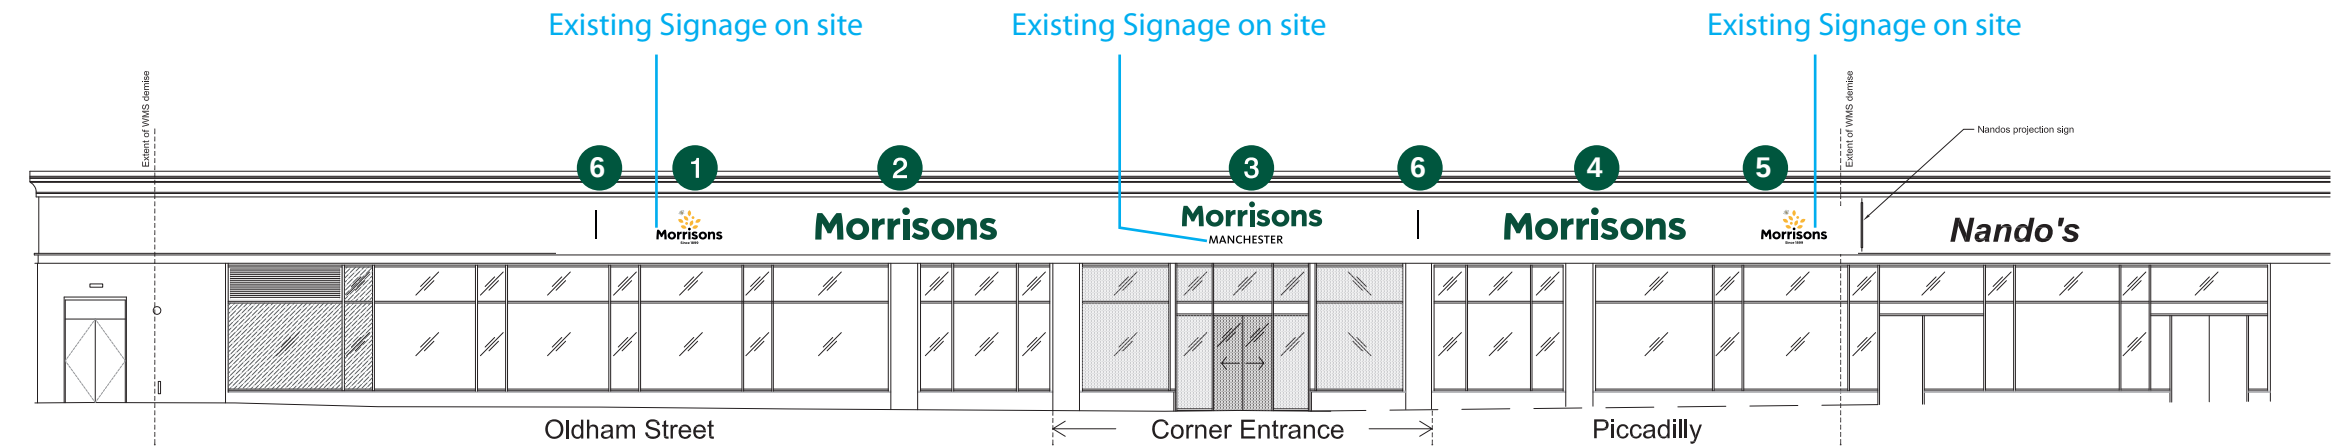

A Proposed Full Elevation



Site
Morrisons (377)
Manchester Piccadilly

Job Number
141158A
Page
4
Drawing Location
W:\Sales\Morrisons\1 Sites

Scale
as shown @ A3
Issue / Rev
Issue 05

Drawn by
EJ
Checked by
PM

Sales Rep
SMD
Date
01/09/2023



BUTTERFIELD SIGNS LTD
174 Sunbridge Rd
Bradford West Yorkshire
BD1 2RZ
Tel: 01274 722244
Fax: 01274 848996
Web: www.butterfieldsigns.co.uk

Sign 1-5 - Morrisons Built up leeters

Halo illuminated buildup 'Morrisons' letters finished

RAL 6005 Green & RAL 1003 Yellow with 100mm returns.


Letters secured with individual locators.

Wiring to be individually linked in and out of render.

Scale: 1:50

N.B: Sign 01 & 05 are existing signs on site

Height from ground level to underside of sign is 4520mm

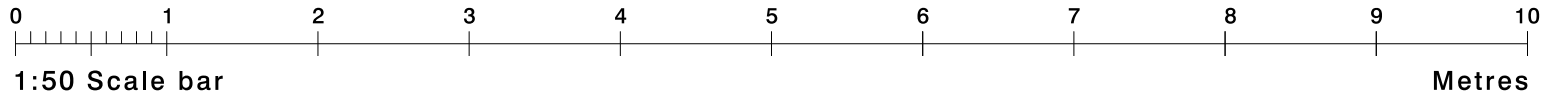

Plan View



(Existing)

Oldham Street



CURVED



(Proposed)

Oldham Street

Sign 1 - existing sign on site



Sign 2:



Piccadilly (Proposed)

Sign 4:



Sign 5 - existing sign on site



CURVED

Sign 3:



Existing sign on site



Site
Morrisons (377)
Manchester Piccadilly

Job Number
141158A

Page
5

Drawing Location
W:\Sales\Morrisons\1 Sites

Scale
as shown @ A3
Issue / Rev
Issue 05



Drawn by
EJ
Checked by
PM

Sales Rep
SMD
Date
01/09/2023



BUTTERFIELD SIGNS LTD
174 Sunbridge Rd
Bradford West Yorkshire
BD1 2RZ
Tel: 01274 722244
Fax: 01274 848996
Web: www.butterfieldsigns.co.uk

Sign 2, 3 & 4 - Morrisons Built up letters
Section Through - Scale 1:10

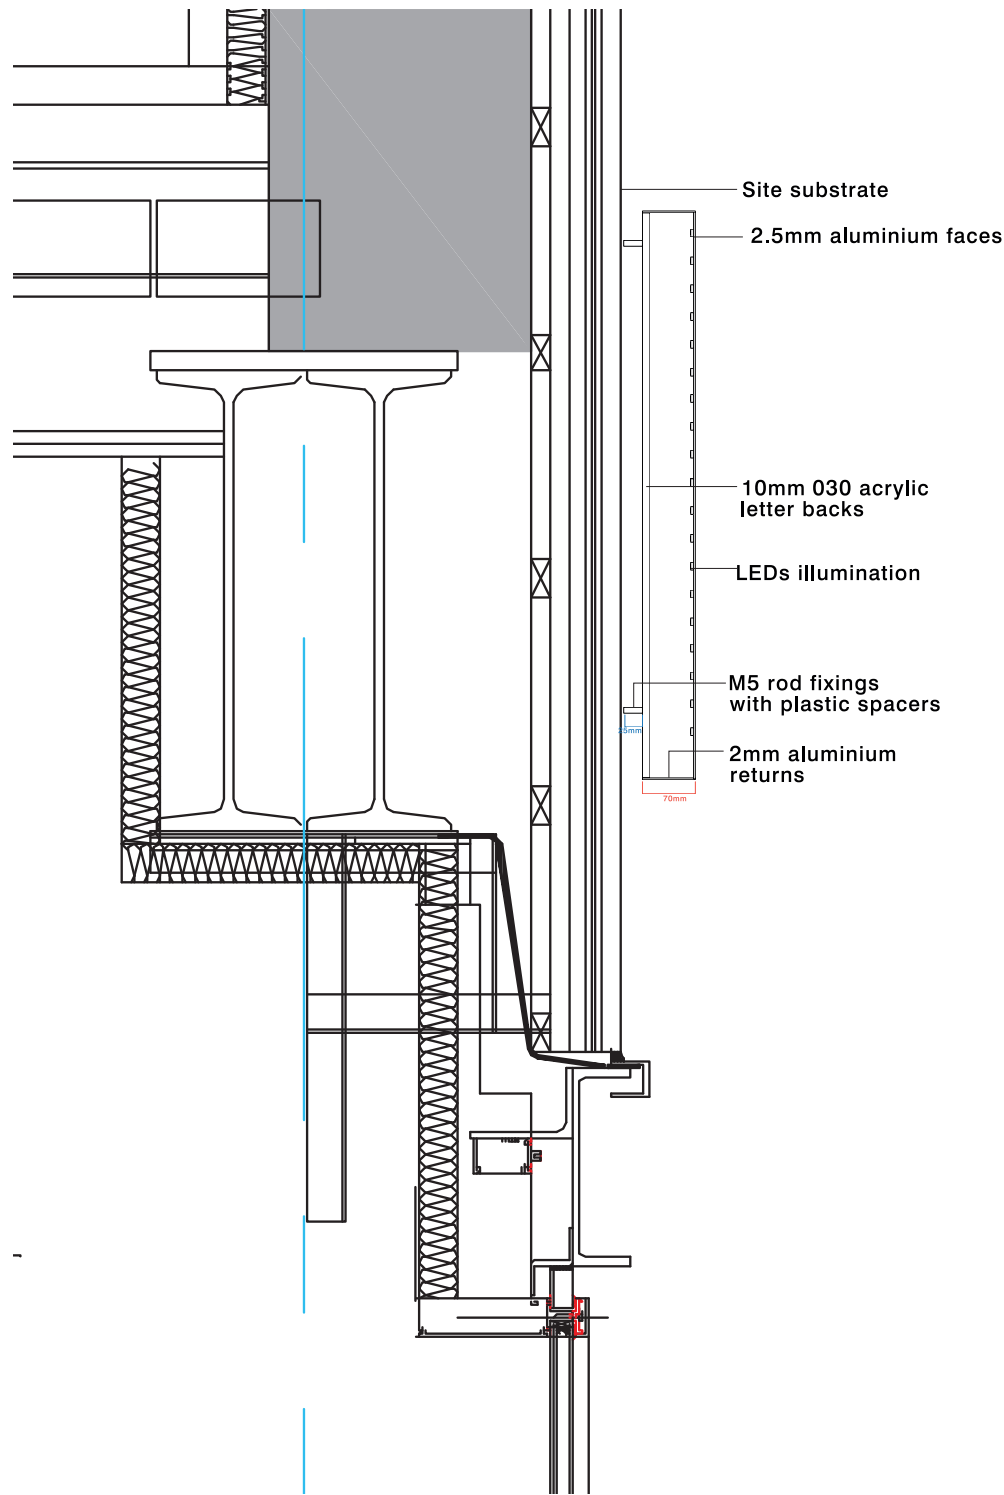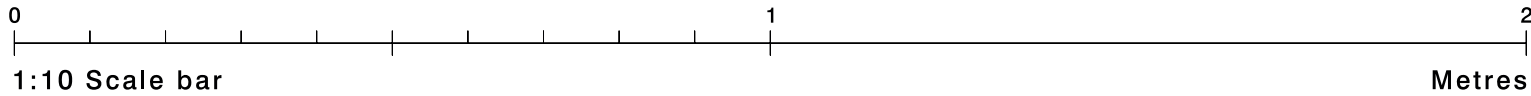

Site
Morrisons (377)
Manchester Piccadilly

Job Number
141158A
Page
6
Drawing Location
W:\Sales\Morrisons\1 Sites

Scale
as shown @ A3
Issue / Rev
Issue 05

Drawn by
EJ
Checked by
PM

Sales Rep
SMD
Date
01/09/2023




BUTTERFIELD SIGNS LTD
174 Sunbridge Rd
Bradford West Yorkshire
BD1 2RZ
Tel: 01274 722244
Fax: 01274 848996
Web: www.butterfieldsigns.co.uk


Sign 6 - Internally illuminated projection sign

Rimless opal acrylic faces with stainless steel returns
finished RAL 6005 Green & RAL 1003 Yellow.
Complete with fret cut vinyl applied to face.
To be fixed to existing framework.
Size: As Shown
Scale: 1:10

Height from ground level to underside of sign is 4430mm

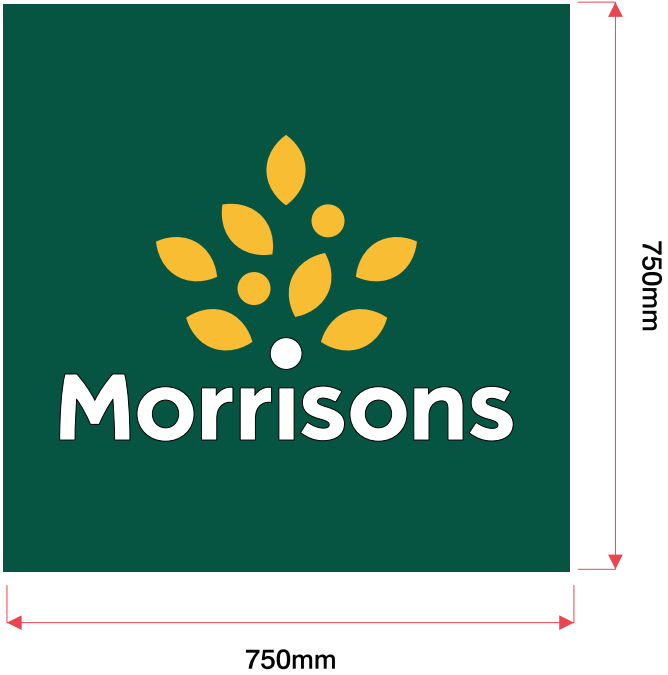

Section Through - Scale: 1:10

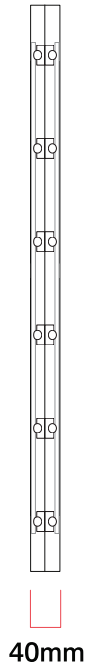

Proposed



Existing



Site
Morrisons (377)
Manchester Piccadilly

Job Number
141158A
Page
7
Drawing Location
W:\Sales\Morrisons\1 Sites

Scale
as shown @ A3
Issue / Rev
Issue 05

Drawn by
EJ
Checked by
PM

Sales Rep
SMD
Date
01/09/2023



BUTTERFIELD SIGNS LTD
174 Sunbridge Rd
Bradford West Yorkshire
BD1 2RZ
Tel: 01274 722244
Fax: 01274 848996
Web: www.butterfieldsigns.co.uk

Instore Standard Signage


Sign 7 - MILK

01no 10mm foamex panel with applied digitally printed vinyl graphics to both sides.
Size: 508 x 375mm
Scale: 1:10




Sign 8 - EGGS

01no 10mm foamex panel with applied digitally printed vinyl graphics to both sides.
Size: 508 x 375mm
Scale: 1:10

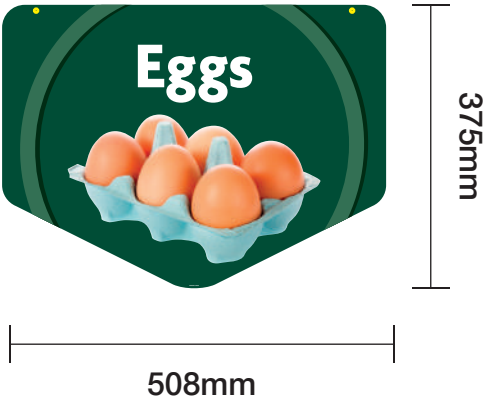

Sign 9 - BREAD

01no 10mm foamex panel with applied digitally printed vinyl graphics to both sides.
Size: 508 x 375mm
Scale: 1:10

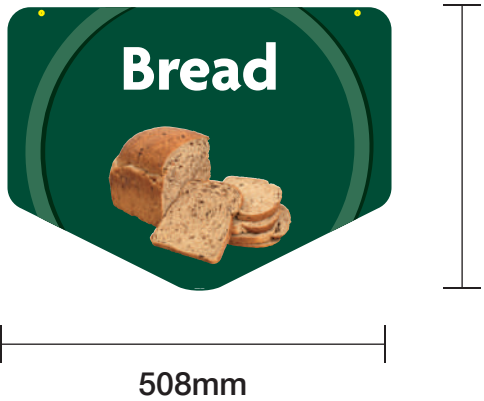


Sign 10 - FREE FROM

01no 10mm foamex panel with applied digitally printed vinyl graphics to both sides.
Size: 508 x 375mm
Scale: 1:10



Sign 11 - FLOURISH & JOY (FLOWERS)

01no 5mm foamex panel with applied digitally printed vinyl graphics.
Size: 420 x 300mm
Scale: 1:10

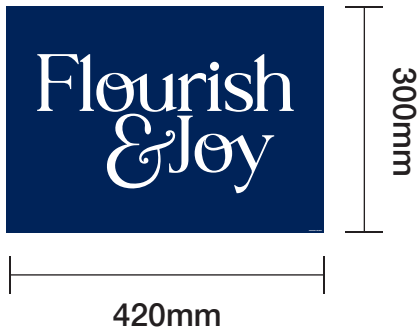


Sign 12 - ALCOHOL

01no 5mm foamex panel with applied digitally printed vinyl graphics.
Size: 420 x 297mm
Scale: 1:10




Sign 13 - LOTTERY

01no 5mm foamex panel with applied digitally printed vinyl graphics.
Size: 420 x 297mm
Scale: 1:10

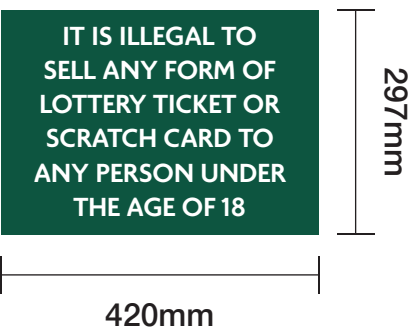

Sign 14 - TOBACCO

01no 5mm foamex panel with applied digitally printed vinyl graphics.
Size: 420 x 297mm
Scale: 1:10

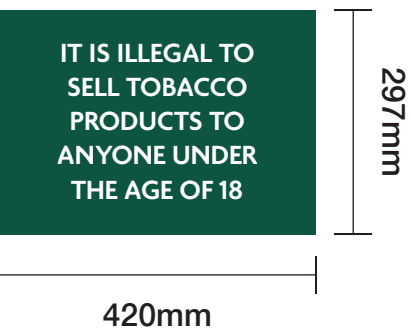

Site
Morrisons (377)
Manchester Piccadilly

Job Number
141158A
Page
8
Drawing Location
W:\Sales\Morrisons\1 Sites

Scale
as shown @ A3
Issue / Rev
Issue 05

Drawn by
EJ
Checked by
PM

Sales Rep
SMD
Date
01/09/2023



BUTTERFIELD SIGNS LTD
174 Sunbridge Rd
Bradford West Yorkshire
BD1 2RZ
Tel: 01274 722244
Fax: 01274 848996
Web: www.butterfieldsigns.co.uk

Sign 15 - NEWSPAPERS

01no 5mm foamex panel with applied digitally printed vinyl graphics.
Size: 1000 x 300mm
Scale: 1:20



Sign 16 - STAFF ONLY

01no 5mm foamex panel with applied digitally printed vinyl graphics.
Size: 250 x 50mm
Scale: 1:5




Sign 17A - NEW OFFERS HEADER

04no 5mm foamex panel with applied digitally printed vinyl graphics.
Size: 1000 x 300mm
Scale: 1:20



Sign 17B - NEW OFFERS BIN

10no Digitally printed corex panels secured to velcro fastening to 04no sides.
Size: 1740 x 785mm
Scale: 1:20

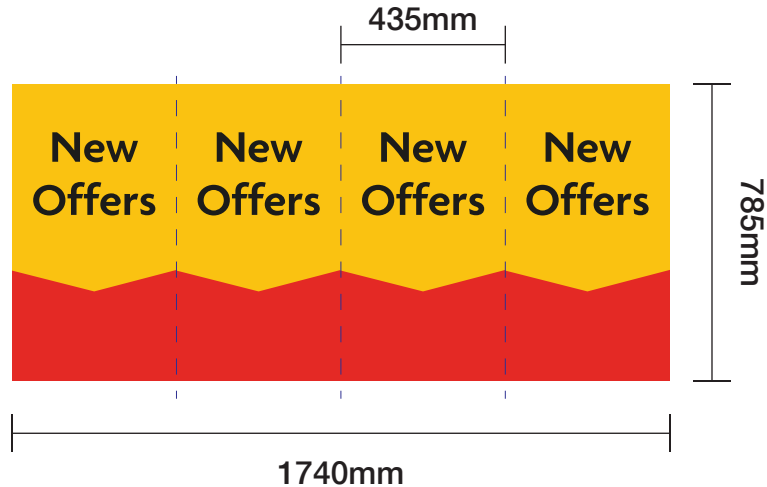

Sign 17C - NEW OFFERS SIDE PANEL

3No. Set of 2mm White foamex panels with direct to media print.
Sizes to be obtained when signage is removed.
Size: As shown
Scale: 1:20



Sign 18 - FREEZER INSERTS

01no Digitally printed duratrans
Size: 1185 x 225mm
Scale: 1:10



Sign 19 - COSTA SURROUND / INSERT

01no 10mm foamex with digitally printed display.
Size: 1150 x 210mm
Scale: 1:10



Sign 20 - HEATPROOF INFILLS

06no Digitally printed infill strips
Size: 1000 x 60mm
Scale: 1:10



Site
Morrisons (377)
Manchester Piccadilly

Job Number
141158A
Page
9
Drawing Location
W:\Sales\Morrisons\1 Sites

Scale
as shown @ A3
Issue / Rev
Issue 05

Drawn by
EJ
Checked by
PM

Sales Rep
SMD
Date
01/09/2023



BUTTERFIELD SIGNS LTD
174 Sunbridge Rd
Bradford West Yorkshire
BD1 2RZ
Tel: 01274 722244
Fax: 01274 848996
Web: www.butterfieldsigns.co.uk

Sign 21 - HOT FOOD HEADER

01no 5mm foamex with digitally printed display.
Size: 575 x 150mm
Scale: 1:5




Sign 22 - HOT DRINKS HEADER

01no 5mm foamex with digitally printed display.
Size: 955 x 255mm
Scale: 1:20



Sign 23 - CAUTION HOT SURFACES

01no set of digitally printed vinyl decals.
Size: As shown
Scale: 1:5

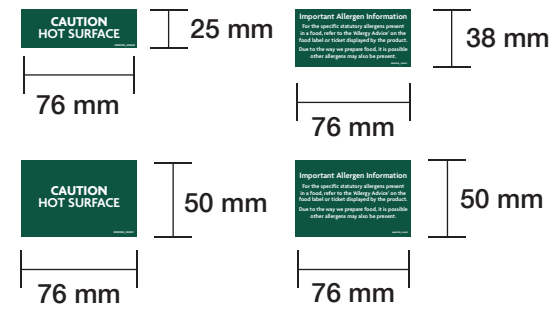


Sign 24 - MEDICINES

01no 5mm foamex with digitally printed display.
Size: 450 x 300mm
Scale: 1:10



Sign 24B - MEDICINES INSERT

02no 2mm foamex with digitally printed display.
Size: 295 x 1435mm
Scale: 1:20

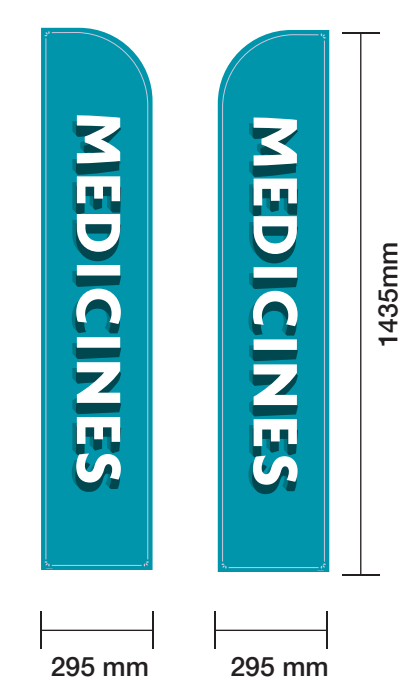


Sign 25 - EGGS

01no 5mm foamex with digitally printed display.
Size: 450 x 300mm
Scale: 1:10



Sign 25B - EGGS INSERT (Qty 01)

02no 2mm foamex with digitally printed display.
Size: 295 x 1435mm
Scale: 1:20

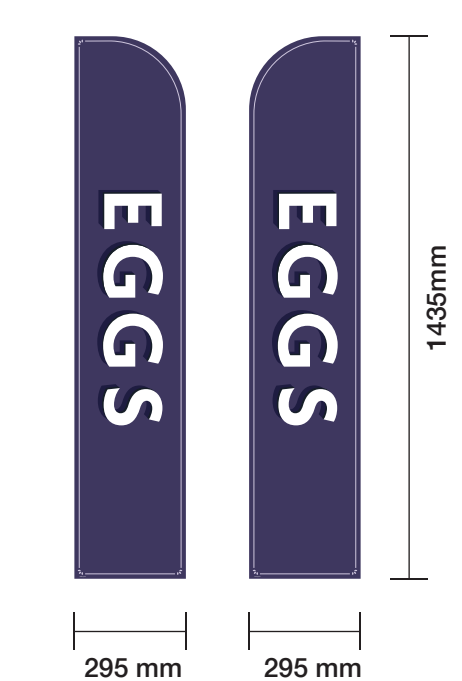


Sign 26 - FREE FROM HEADER

02no 5mm foamex with digitally printed display.
Size: 450 x 300mm
Scale: 1:10



Sign 26B - FREE FROM SIDE PANELS

02no 2mm foamex with digitally printed display.
Scale: 1:20

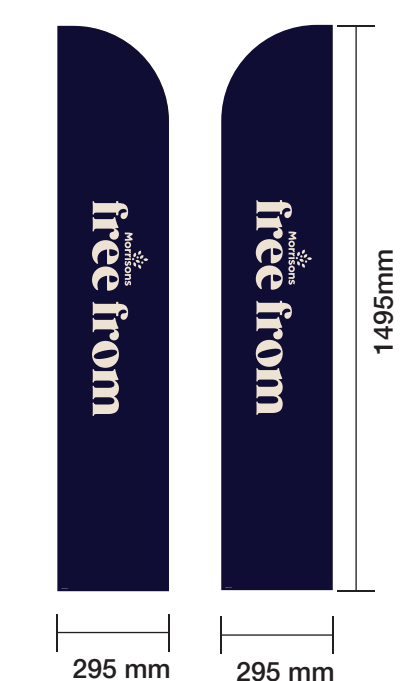

Site
Morrisons (377)
Manchester Piccadilly

Job Number
141158A
Page
10
Drawing Location
W:\Sales\Morrisons\1 Sites

Scale
as shown @ A3
Issue / Rev
Issue 05

Drawn by
EJ
Checked by
PM

Sales Rep
SMD
Date
01/09/2023




BUTTERFIELD SIGNS LTD
174 Sunbridge Rd
Bradford West Yorkshire
BD1 2RZ
Tel: 01274 722244
Fax: 01274 848996
Web: www.butterfieldsigns.co.uk

Sign 27A - FRUIT & VEGETABLES
02no 3mm foamex with digitally
printed display.
Size: 889 x 260mm
Scale: 1:10




Sign 27B - FRUIT & VEGETABLES SIDE PANELS
02no 2mm foamex with digitally
printed display.
Size: 505 x 1695mm
Scale: 1:20

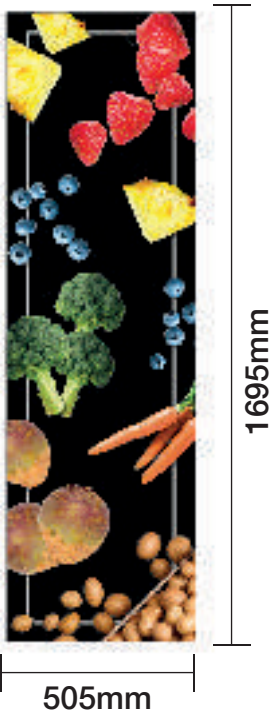

Sign 28 - BAKERY HEADER
02no 3mm foamex with digitally
printed display.
Size: 919 x 260mm
Scale: 1:10



Sign 28B - BAKERY SIDE PANELS
02no 2mm foamex with digitally
printed display.
Scale: 1:20

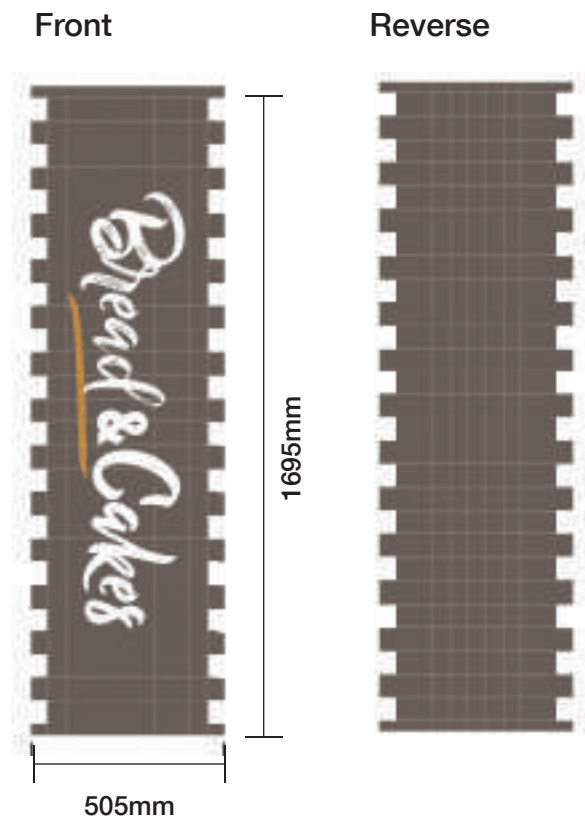

Site
Morrisons (377)
Manchester Piccadilly

Job Number
141158A

Page
11

Drawing Location
W:\Sales\Morrisons\1 Sites

Scale
as shown @ A3
Issue / Rev
Issue 05


Drawn by
EJ
Checked by
PM

Sales Rep
SMD
Date
01/09/2023



BUTTERFIELD SIGNS LTD
174 Sunbridge Rd
Bradford West Yorkshire
BD1 2RZ
Tel: 01274 722244
Fax: 01274 848996
Web: www.butterfieldsigns.co.uk

INTERNALS - PROPOSED LAYOUT
Scale 1:125

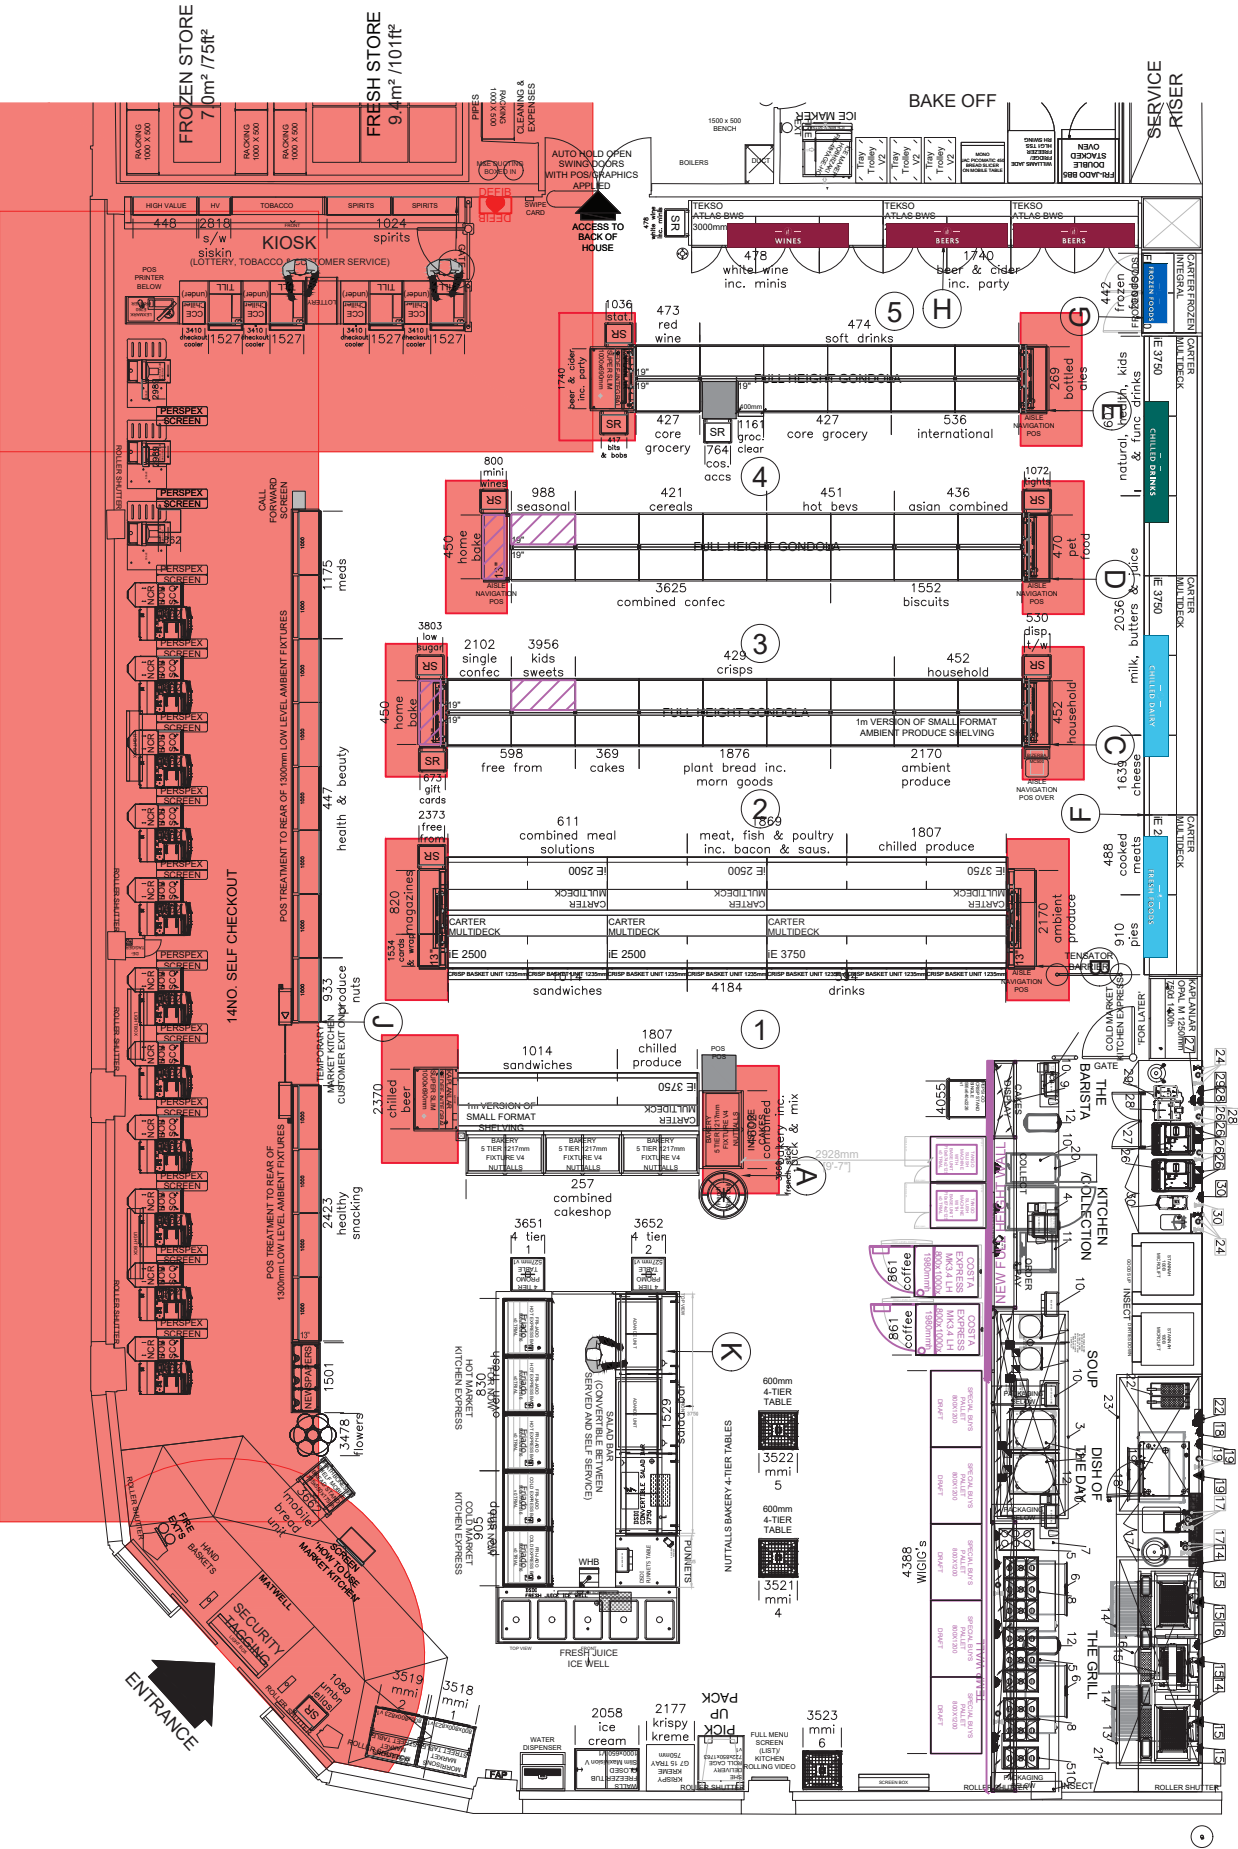

Site
Morrisons (377)
Manchester Piccadilly

Job Number
141158A
Page
12
Drawing Location
W:\Sales\Morrisons\1 Sites

Scale
as shown @ A3
Issue / Rev
Issue 05


Drawn by
EJ
Checked by
PM

Sales Rep
SMD
Date
01/09/2023



BUTTERFIELD SIGNS LTD
174 Sunbridge Rd
Bradford West Yorkshire
BD1 2RZ
Tel: 01274 722244
Fax: 01274 848996
Web: www.butterfieldsigns.co.uk

SIGN 29 - DEPARTMENT SIGNAGE (SMARTEX)
07no 10mm smartex panels wrapped with digitally printed vinyl graphics.
Size: Various x 400mm
Scale: 1:20

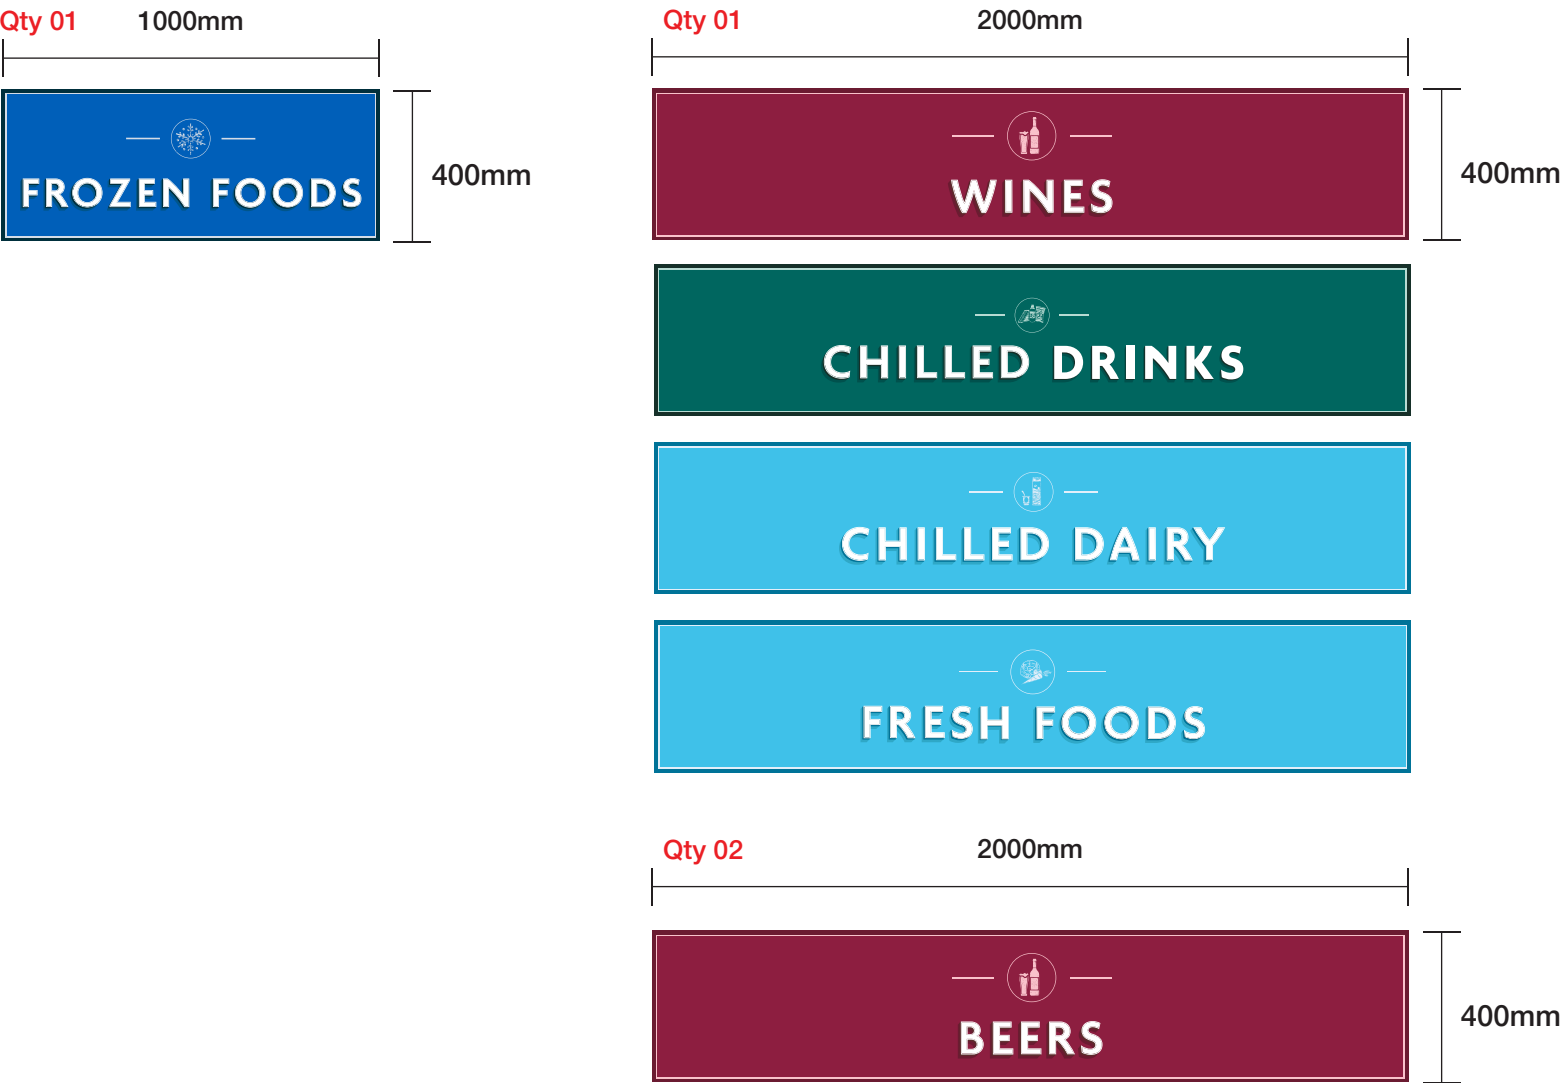

Site
Morrisons (377)
Manchester Piccadilly

Job Number
141158A

Page
13

Drawing Location
W:\Sales\Morrisons\1 Sites

Scale
as shown @ A3

Issue / Rev
Issue 05

Drawn by
EJ

Checked by
PM

Sales Rep
SMD

Date
01/09/2023



BUTTERFIELD SIGNS LTD
174 Sunbridge Rd
Bradford West Yorkshire
BD1 2RZ
Tel: 01274 722244
Fax: 01274 848996
Web: www.butterfieldsigns.co.uk