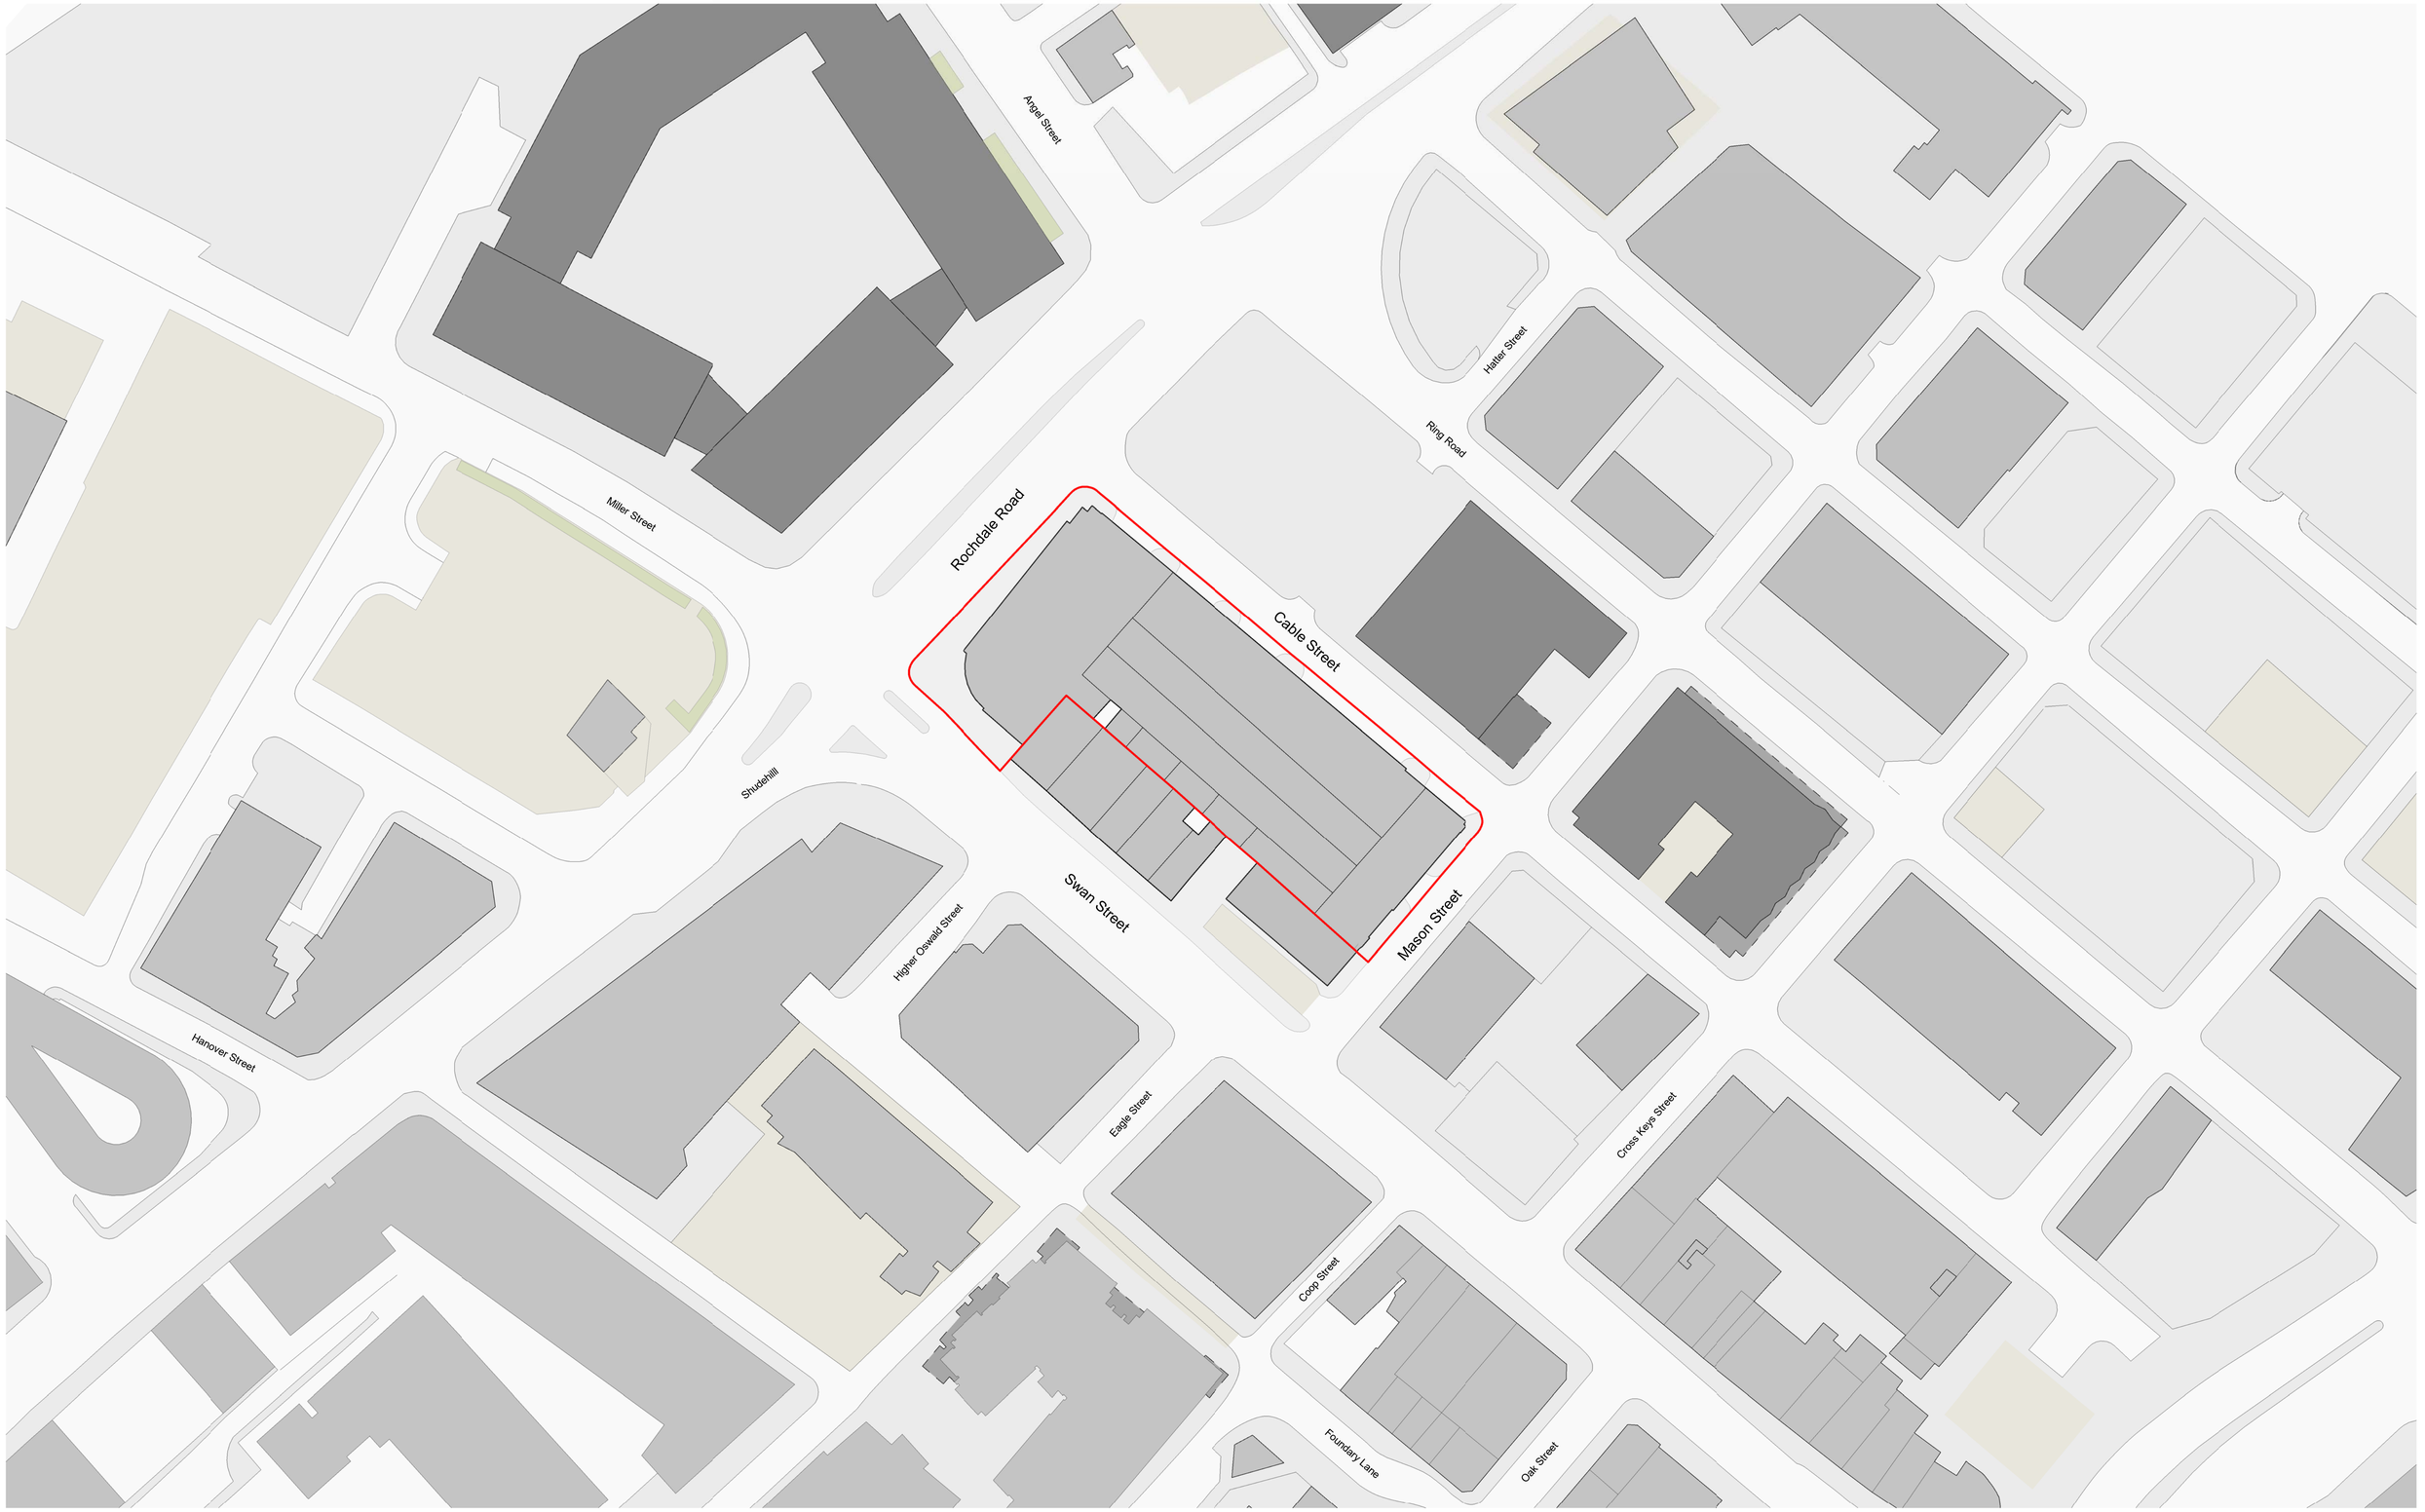


This drawing is copyright
Do not scale off dimensions.

All dimensions to be checked on site by contractor.

Contractor to report any dimensional discrepancies, errors or omissions prior to commencing on site.

Scale Bar 1:250 @ A1

St 2 5 10 25m

Rev	Date	Description
00	2018-07-06	Issued for Planning

Project Title
Swan House
2 Rochdale Road
Manchester

Status
Planning Issue

Drawing Title
Location Plan

Job No	Scale	Date
10133	1 : 500@ A1 *1:1000 @ A3*	Jun 2018

SHP Drawing Code: 10133-Z0-XX-XP-A-B5D8-G100-0001 (Project-Originator-Volume-Level-Type-Role-Number) Revision: 00

simpsonhaugh
Manchester +44 (0)161 835 2345
London +44 (0)20 7549 4000

© SimpsonHaugh and Partners 2017