Front Elevation

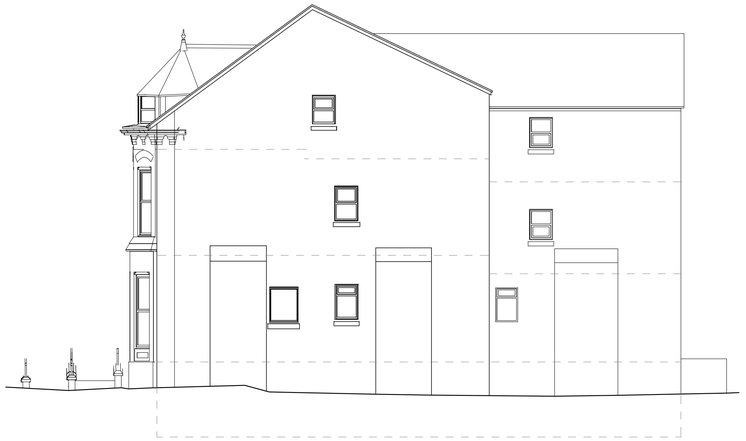

Side Elevation (South)

Side Elevation (North)

Rear Elevation

01 14 **Existing Elevations**

Scale 1:100 @ A1

Front Elevation

Repair and renewal works only to front elevation

Materials

Brick to rear extension to match existing

Slates to rear extension to match existing

Windows - triple glazed grey upvc

Rainwater goods - black upvc

Bin store to be have fire resistant wall cladding system with slate roof to match main building

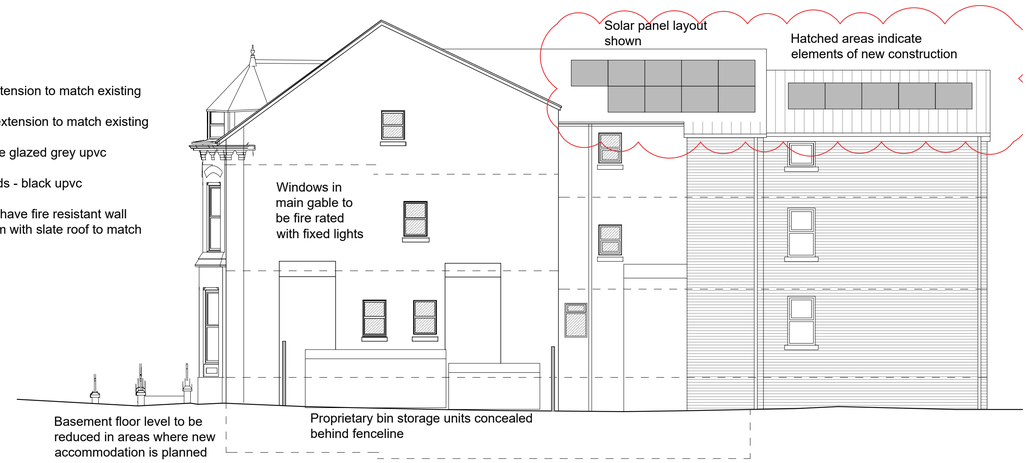

Side Elevation (South)

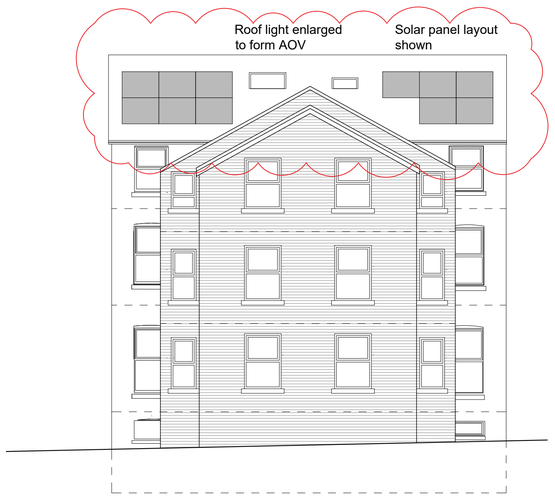

Rear Elevation

02 14 **Proposed Elevations**

Scale 1:100 @ A1

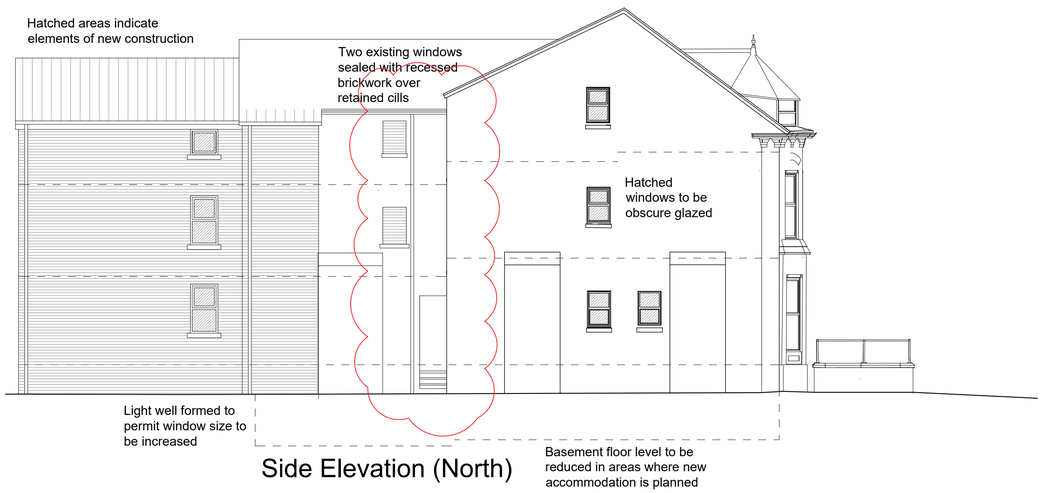

Side Elevation (North)

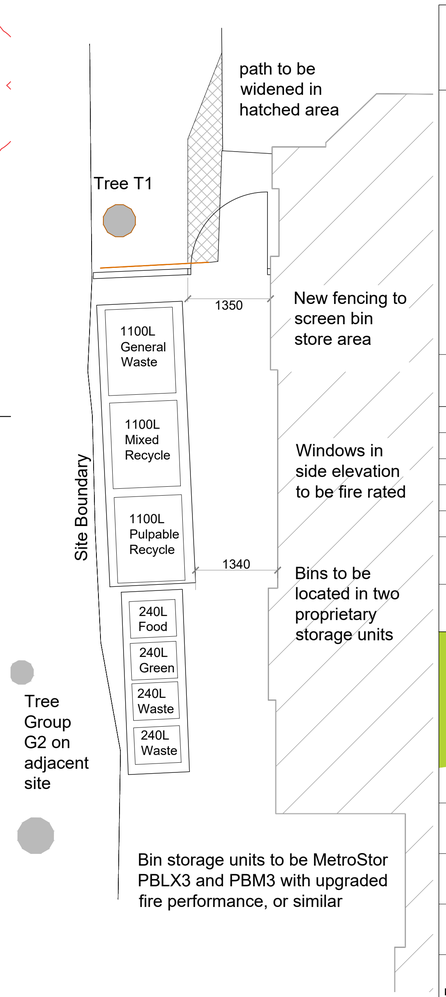

03 14 **Indicative Bin Store**

Scale 1:50 @ A1

General Notes

01: Dimensions must not be scaled from this drawing. If in doubt, please ask.
02: All dimensions are in millimetres unless noted otherwise.
03: All dimensions should be verified on site before proceeding with the work.
04: TADW Architects shall be notified in writing of any discrepancies.
05: © TADW Limited (UK) 2015

Issue	Description	Date	Drawn	Checked
P5	Windows revised on north elevation, solar panel layout added. Corrections - window colour changed, former bin store wall removed on rear elevation	21.10.24	MH	BB
P4	New windows to basement omitted	24.1.24	MH	BB
P3	Bin storage arrangements revised	27.11.23	MH	BB
P2	Bin store layout revised	13.11.23	MH	BB
P1	Drawing prepared for planning application	27.10.23	MH	BB

Drawing Status
P - Planning | **T** - Tender | **C** - Construction | **R** - As Record

For Planning

tadw architects
Six St. Petersgate Stockport Cheshire SK1 1HD
Ph 0161 477 6158 Fx 0161 480 8342 mail@tadw.co.uk www.tadw.co.uk

Client: Great Places Housing Group

Job: 63-65 Upper Chorlton Road Whalley Range

Title: Existing and Proposed Elevations and Bin Store

Scale: 1:100 @ A1

Note - Prints from PDF files may not be to scale, check accuracy against scale

5 10m 1:100

Job Number	Drawing Number	Issue
231332	14	P5