


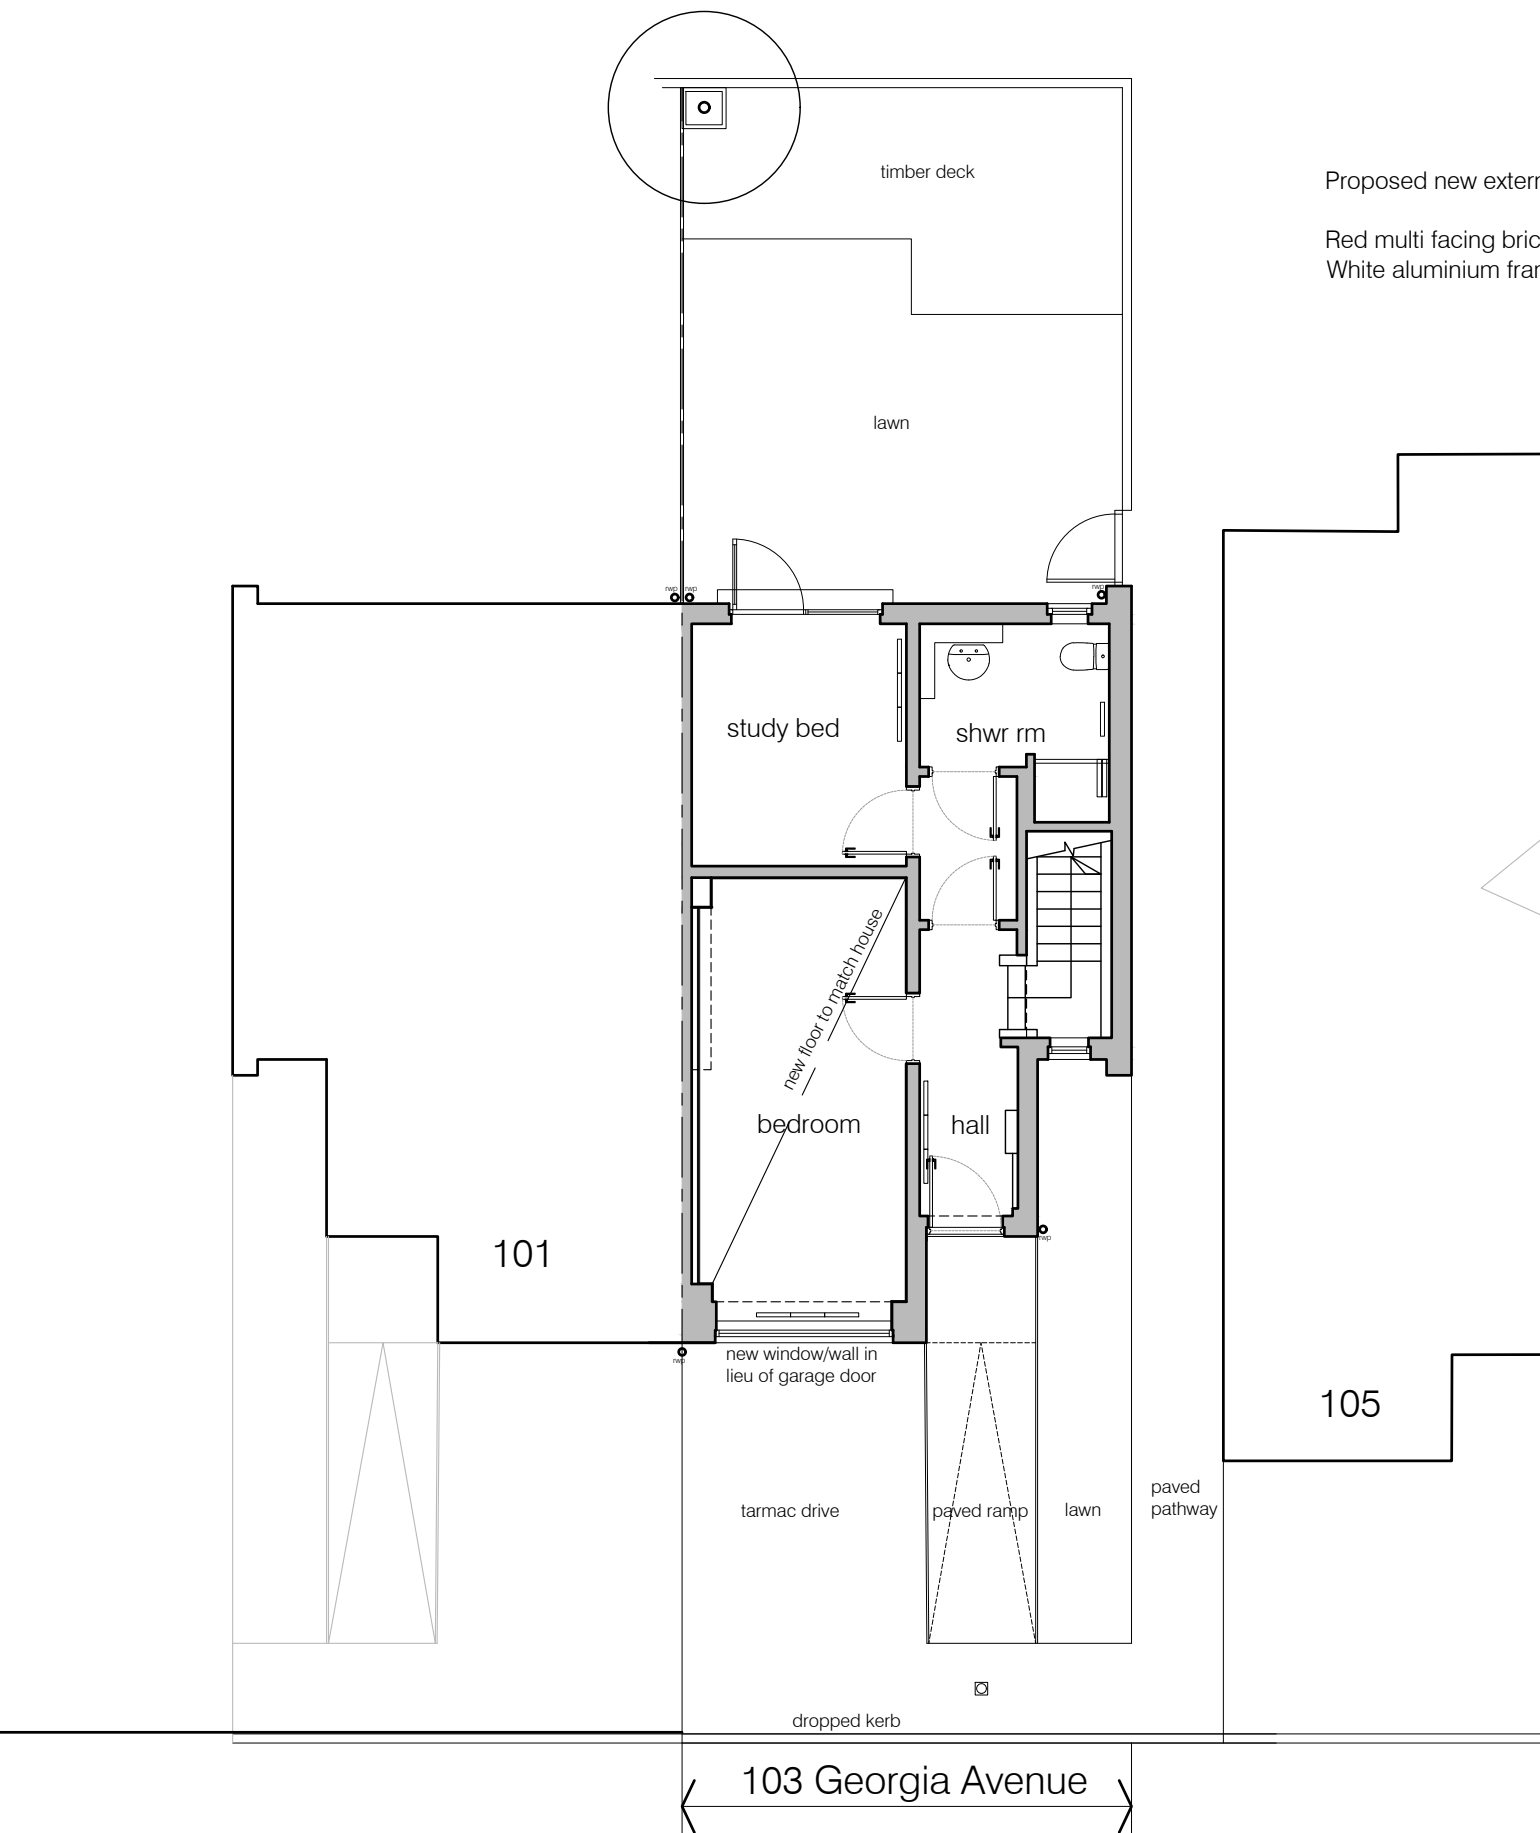

Proposed new external finishes:

Red multi facing brick to front elevation below new window
White aluminium framed d/g window



front elevation to Georgia Avenue

BLOCK PLAN 1 :500

