


Side Elevation

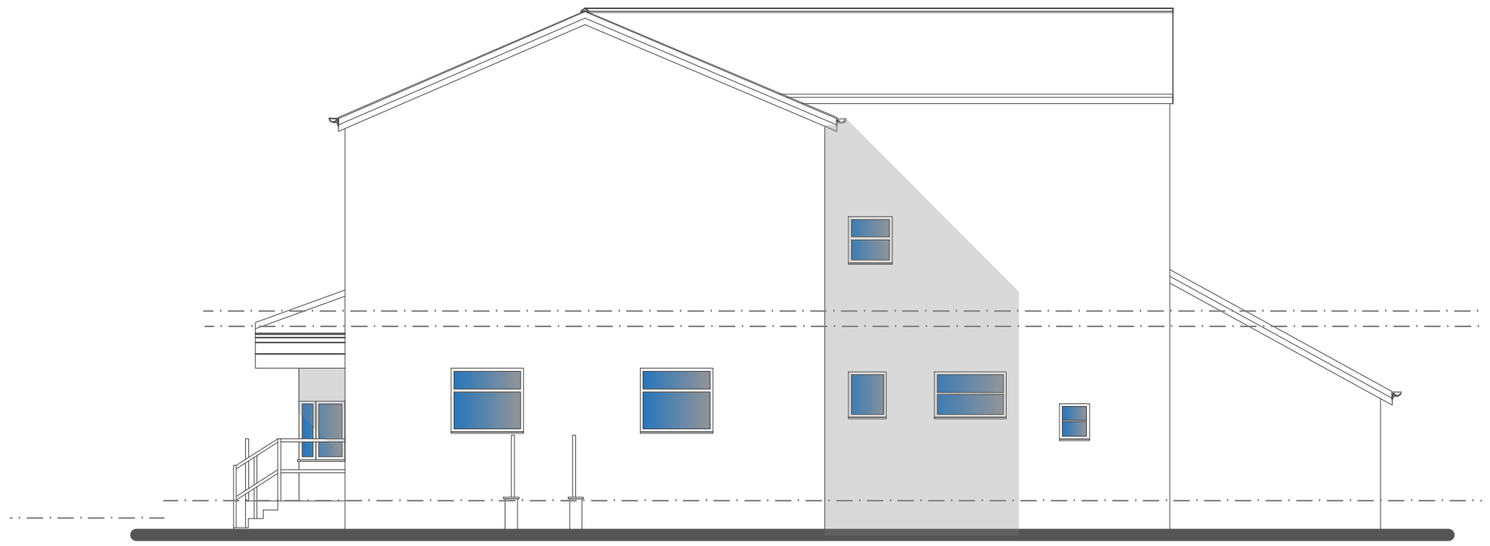

Side Elevation

-1.0 0 1.0 2.0 3.0 4.0m

DATE:18 Oct 24 JA SCALE @ A3: 1:100

Sedgeborough House Manchester Proposed Elevations North and South

Jeff Atkins Architect Tel: 07825 755689 4 Acacia Drive Altrincham Cheshire WA15 8QZ

P2431 D13 REV: -

jeff atkins architect