




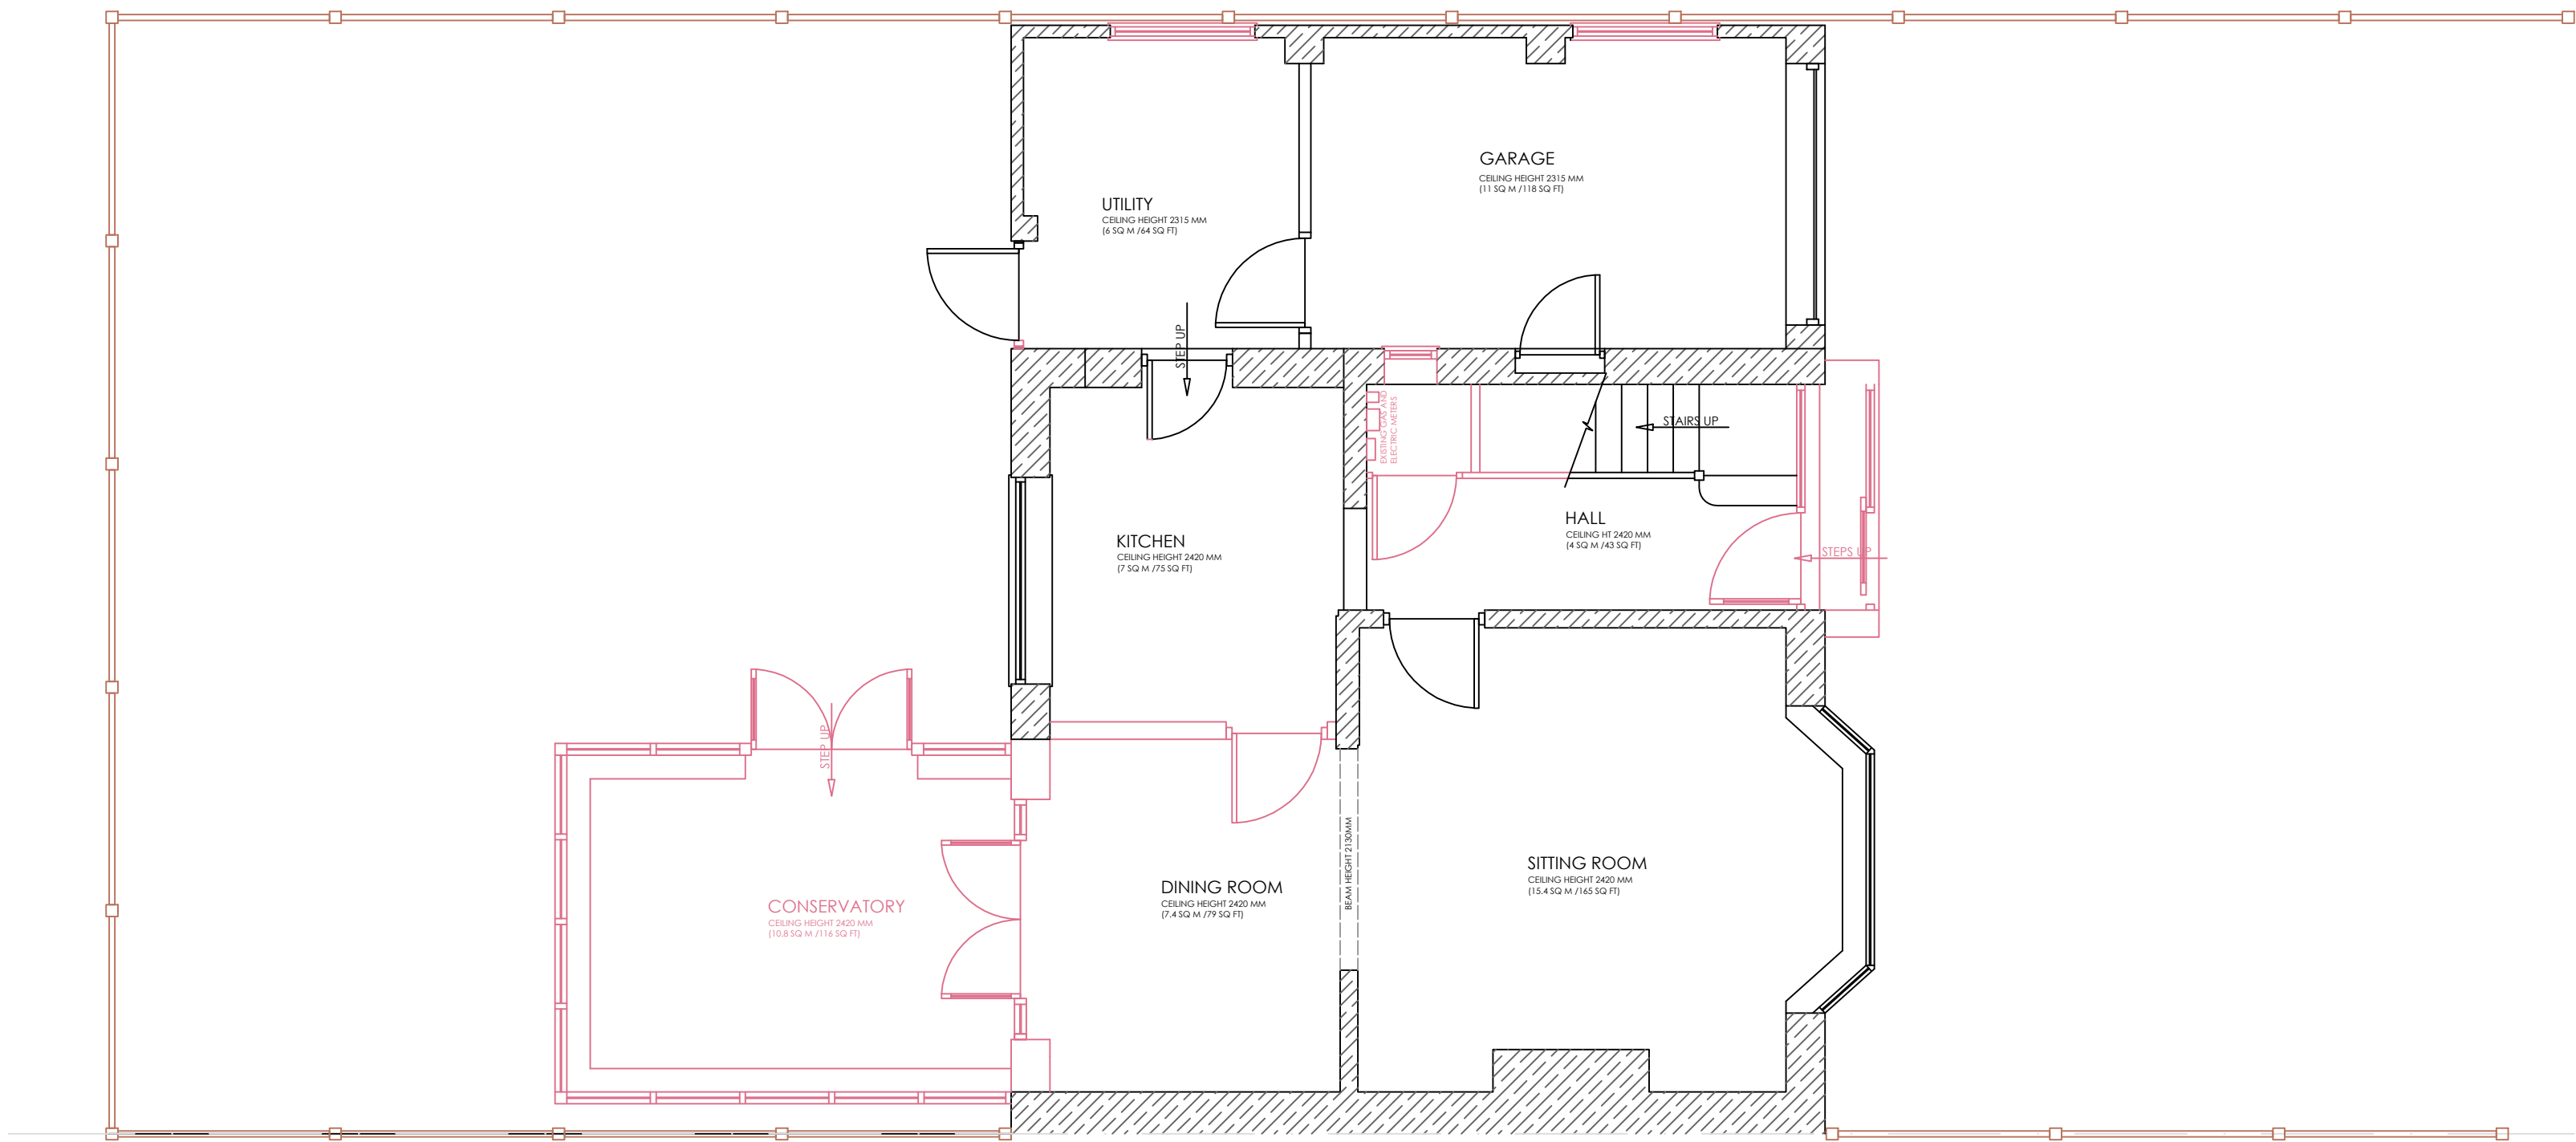

PROPOSED GROUND FLOOR DEMOLITION PLAN

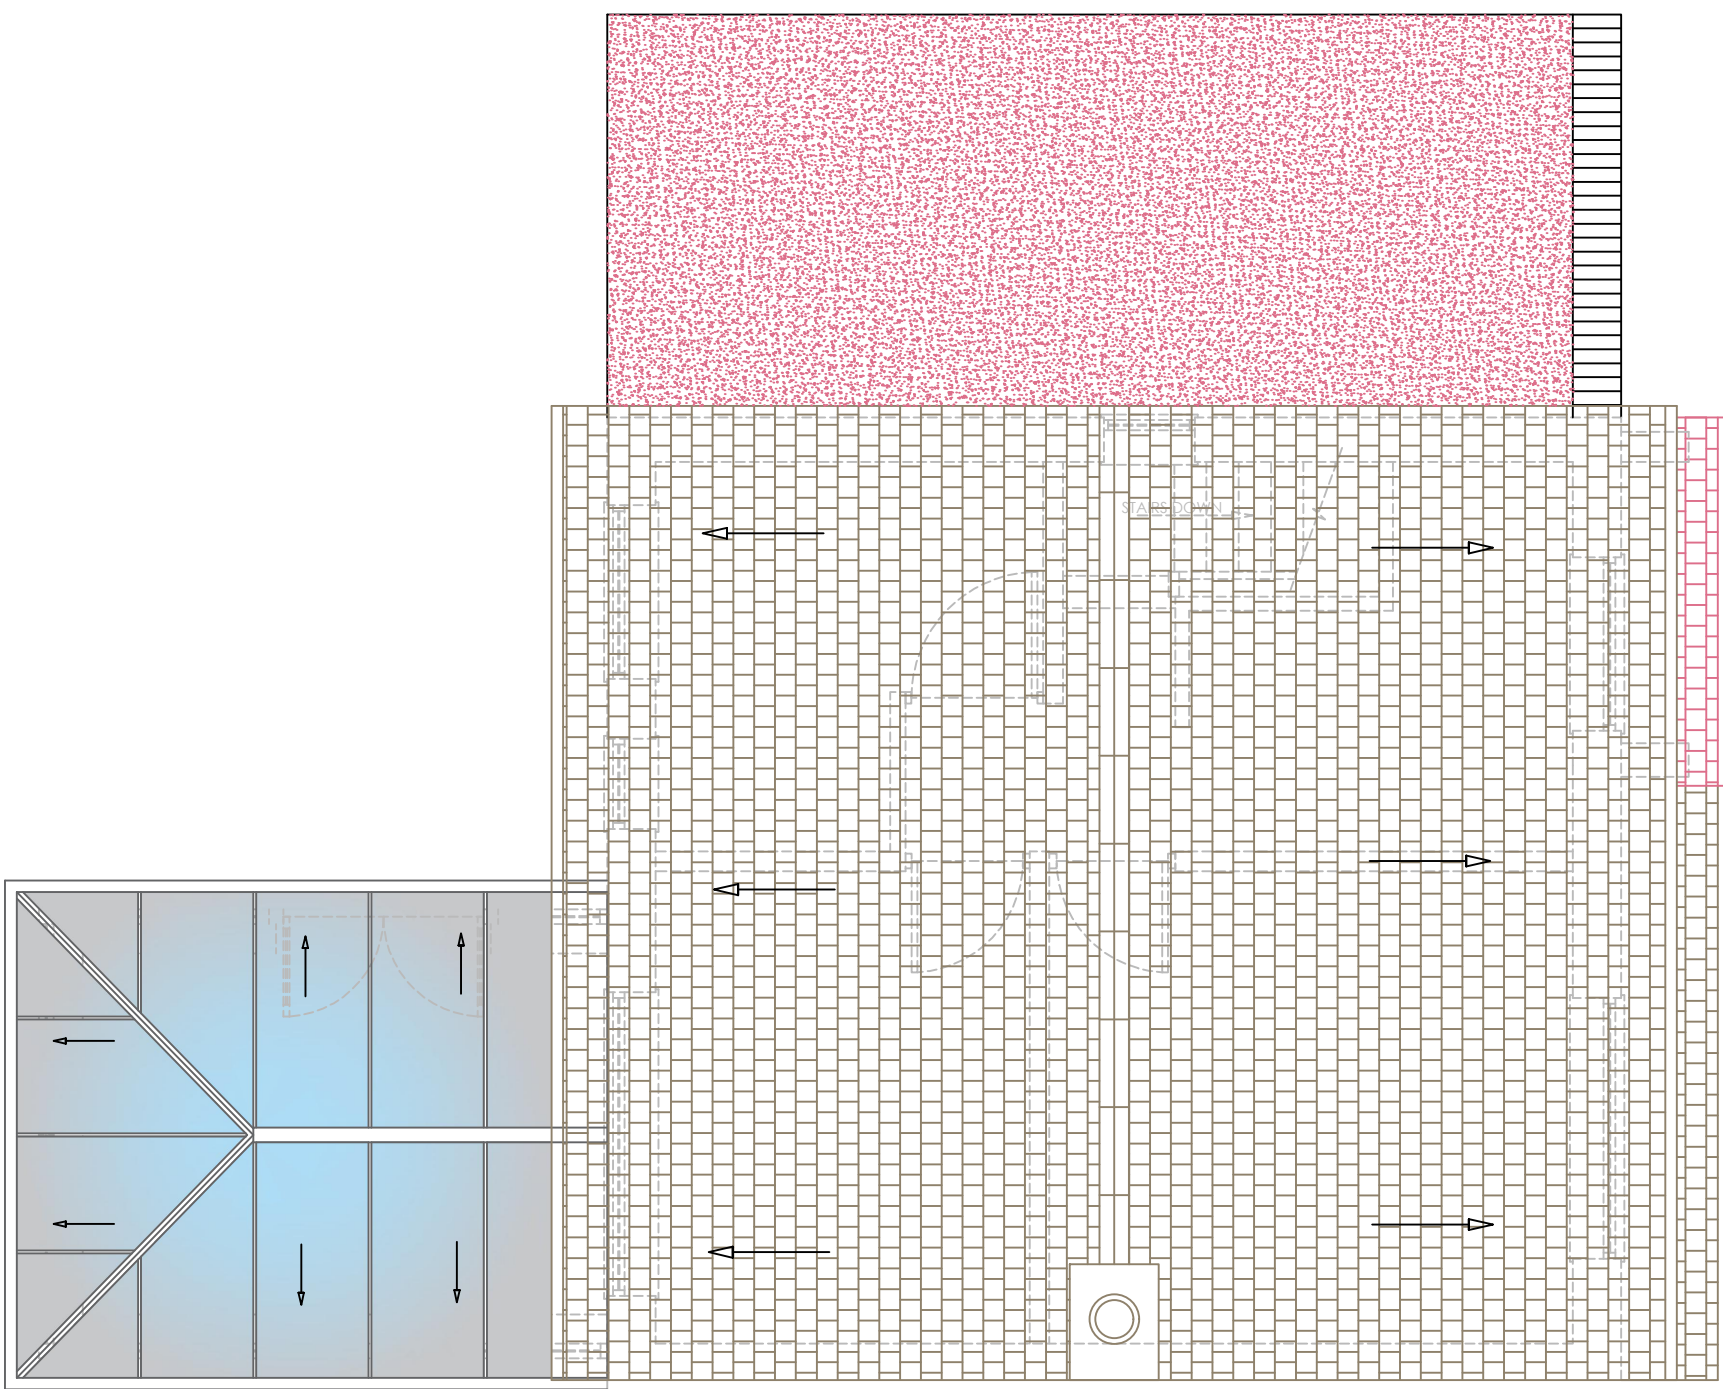


PROPOSED ROOF DEMILITION PLAN

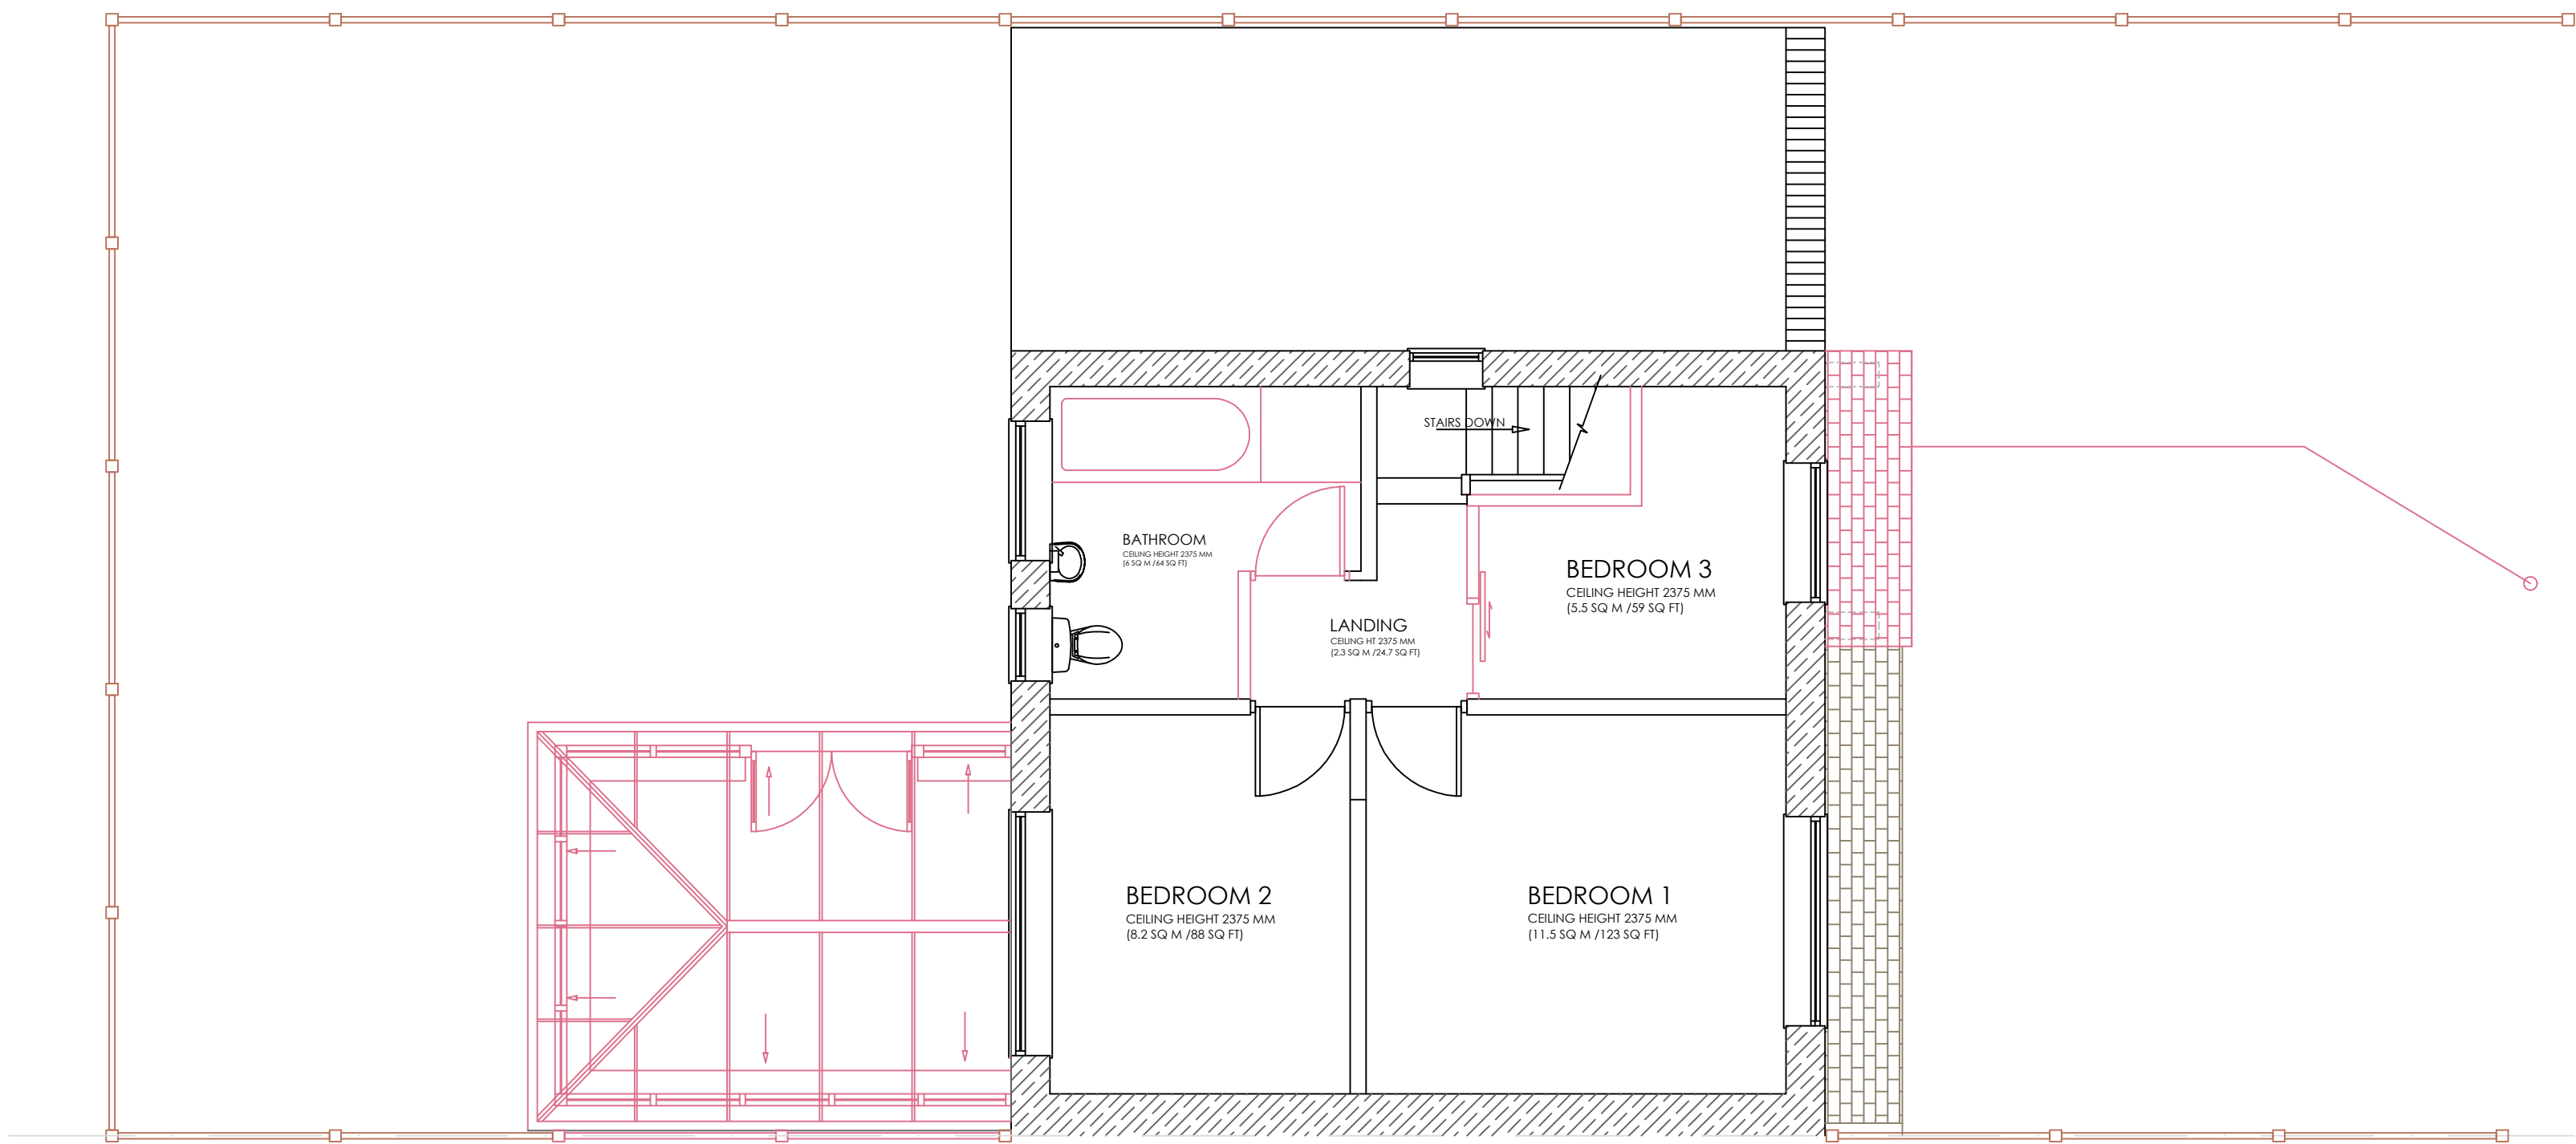

PROPOSED FIRST FLOOR DEMOLITION PLAN

ALL ITEMS /AREAS INDICATED TO BE DEMOLISHED IN A SAFE AND CONTROLLED MANNER WITH ALL MATERIALS TO BE RECYCLED TO BE RETAINED AND ALL MATERIALS NO LONGER REQUIRED TO BE DISPOSED OF IN A SAFE AND ENVIRONMENTALLY FREINDLY MANNER AND IN ACCORDANCE WITH LOCAL REGULATIONS

ALL OPENINGS ETC TO BE FORMED DURING DEMOLITION TO BE SECURED WITH ALL SURROUNDING STRUCTURES FULLY SUPPORTED DURING DEMOLITION AND CONSTRUCTION WITH ANY SUPPORTS REMOVED ONCE ALL NEW CONSTRUCTION IS COMPLETE AND SAFE TO TAKE THE UNSUPPORTED LOADS.

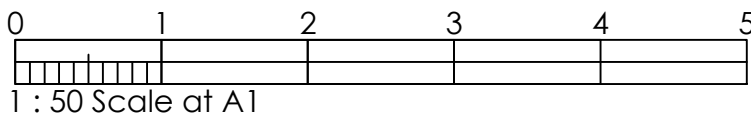

Cameron Wilson
Project Services

Cameron Wilson Project Services
Lodge Drive
Moulton
Northwich
Cheshire
CW9 8RQ
Tel: 07976-446772
Email: enquiries@cameronwilsonprojectservices.co.uk
WEB: www.cameronwilsonprojectservices.co.uk

CLIENT :
PROJECT :
ADDRESS :
AREAS
TOTAL
RETAIL
BOH
STORAGE
OTHER

MR CHRIS SIDEBOTTOM

82 BANKSIDE ROAD
EAST DIDSBURY
MANCHESTER
M20 5DG

DRAWING TITLE
PROPOSED EMOLUTION PLANS
Dwg No :
CS/ED/PRO/DEM/PL0223
SCALE :
1: 75 @ A1
REVISION :
D
DRAWN :
APW

Rev	Date	By	Description
A	21-03-23	APW	LOFT SPACE STAIRCASE ADDED FLOOR LAYOUTS ADJUSTED
B	19-04-23	APW	EXTERNAL LAYOUT CHANGES AND NOTES AMENDED
C	11-05-23	APW	VARIOUS LAYOUT CHANGES WITH EXISTING WALLS & DOORS ETC TO BE KEPT IN PLACE
D	30-05-24	APW	LOFT ADDED AND REAR EXTENSION ADDED