



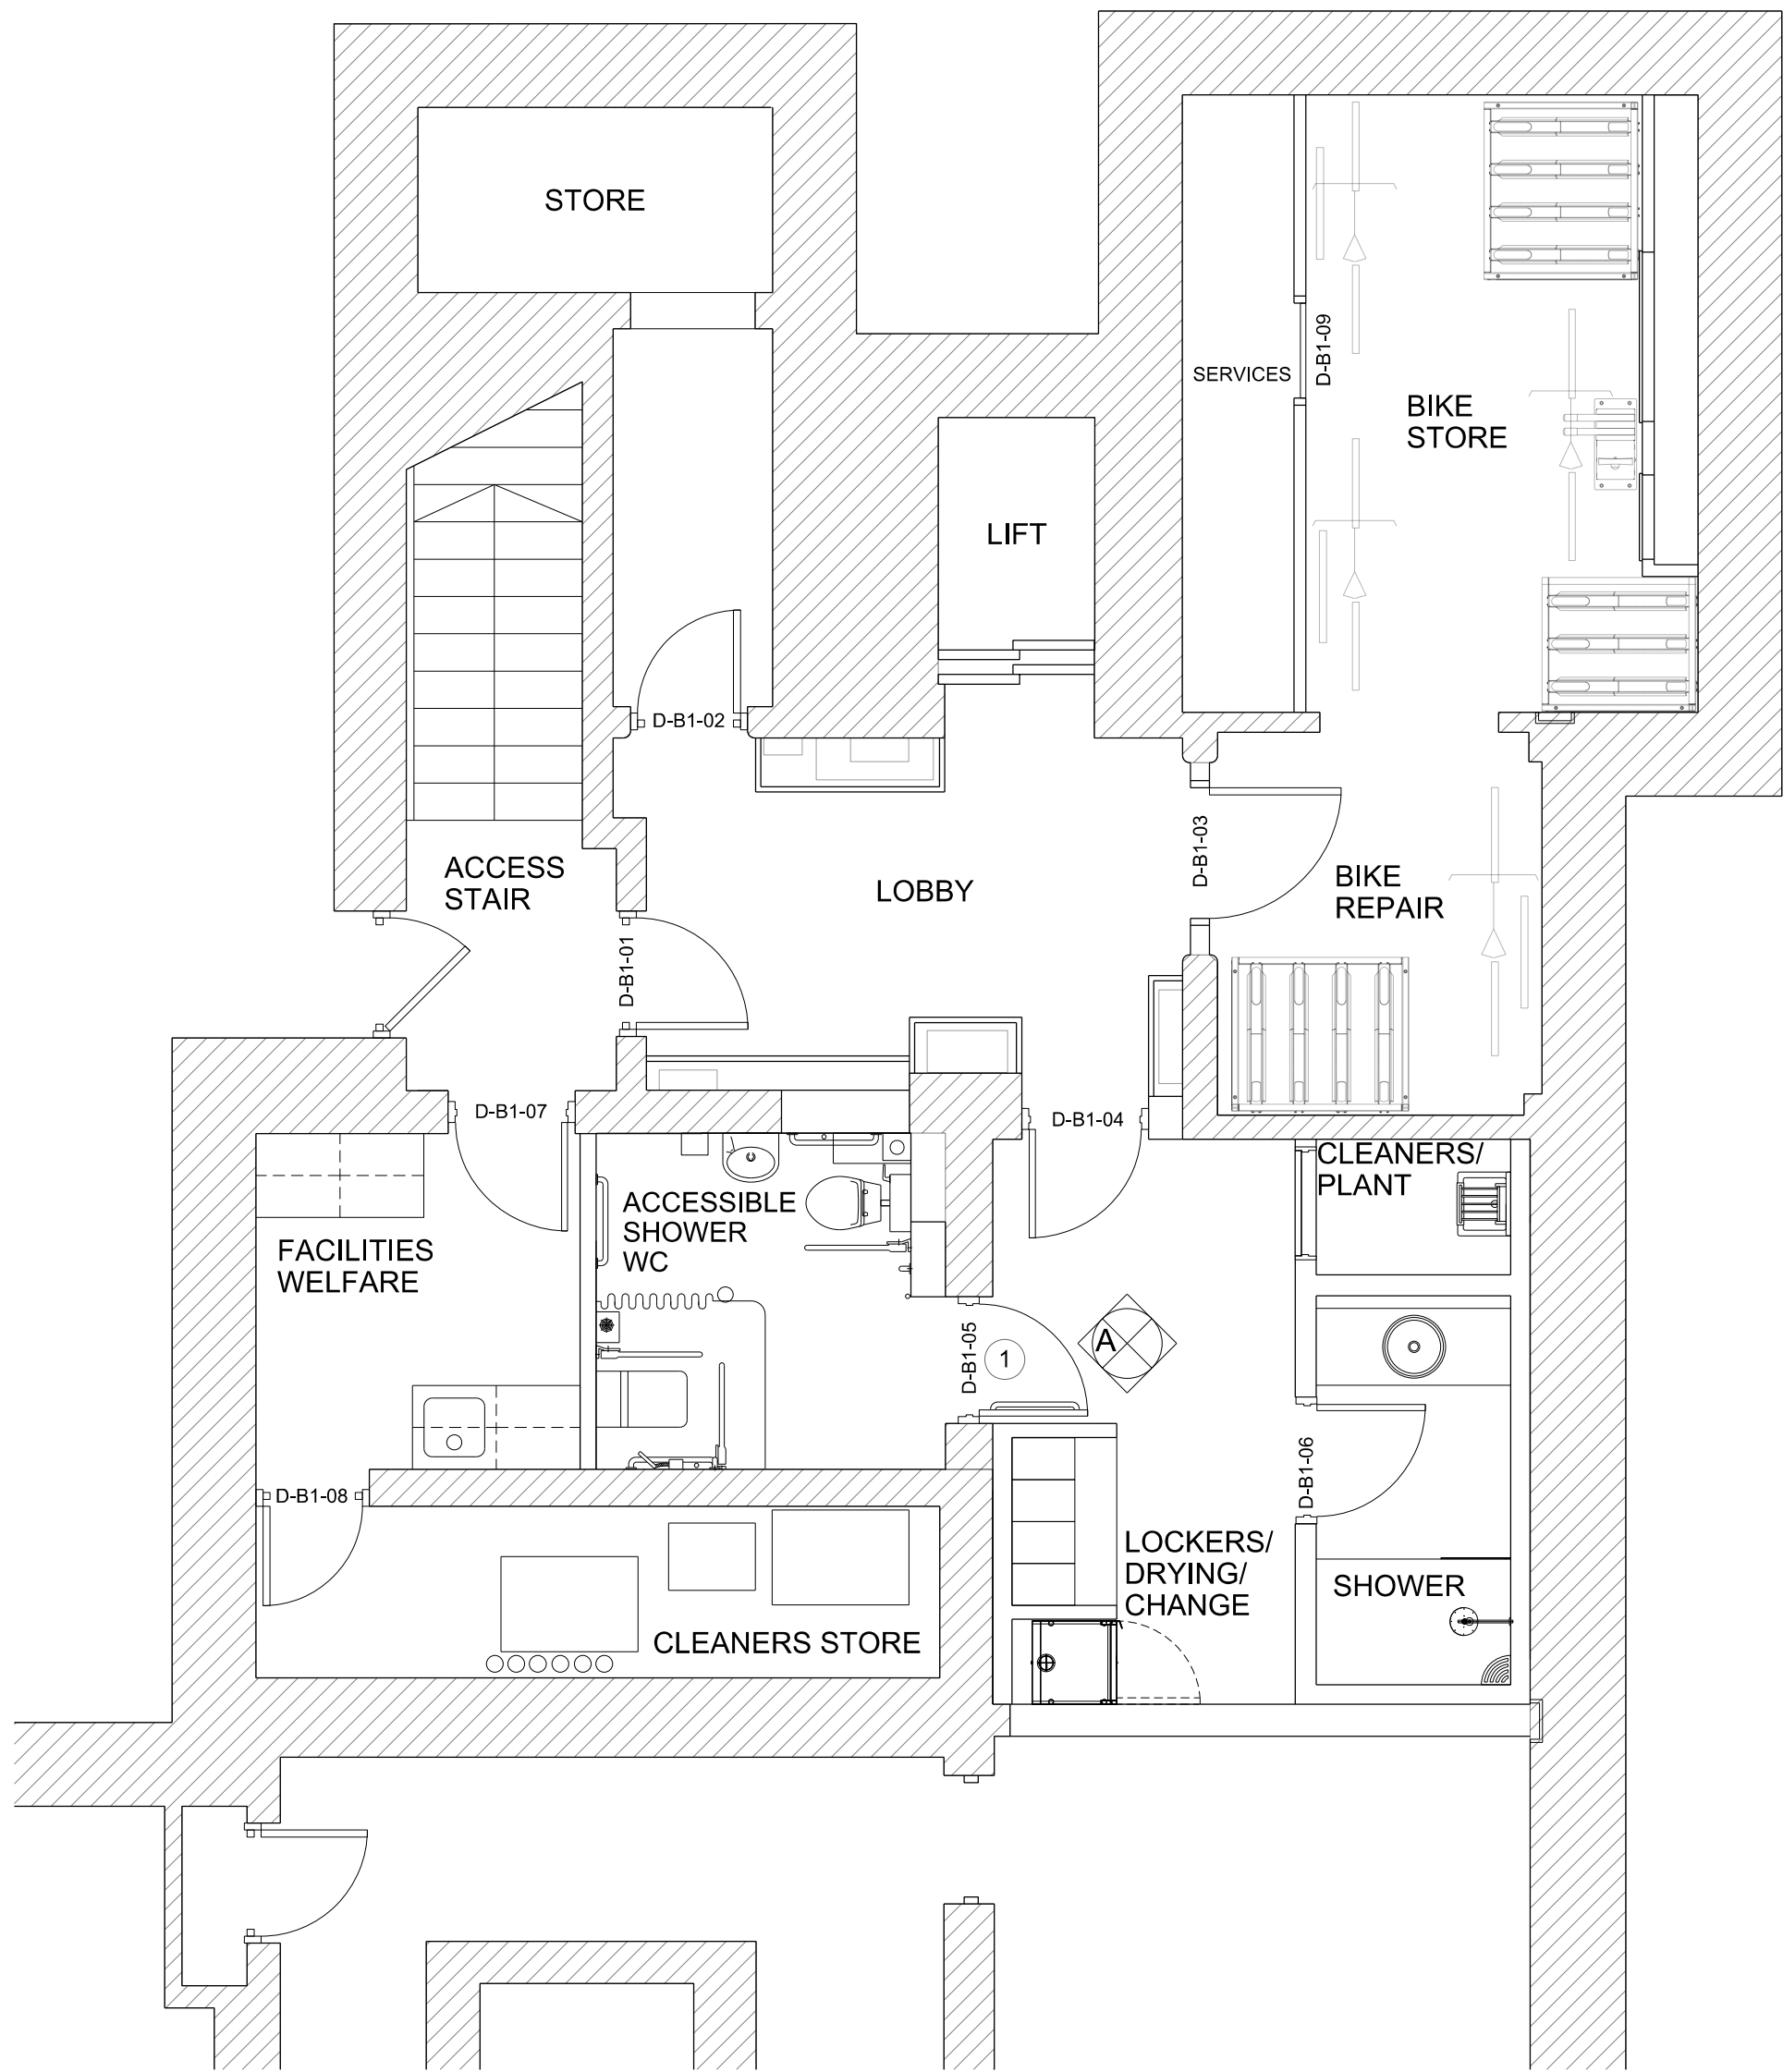

PROPOSED GA PLAN

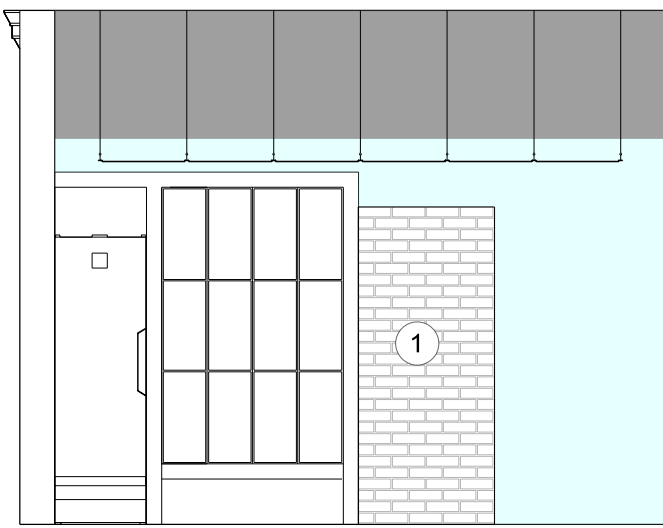

BASEMENT ELEVATION A - LOCKER ROOM
PROPOSED NEW DOOR OPENING TO ACCESSIBLE W/C

REMOVED GLAZED BRICKS
TO BE REUSED TO REPLACE
STANDARD RED BRICK

NOTES / REVISION

REV A - 16/08/2024
Coordination update

KEY

- 1 PROPOSED NEW DOOR OPENING
- AREA FOR REUSED GLAZED BRICKS

0	500	1000	2000	3000	
---	-----	------	------	------	--

PROJECT ROYAL LONDON HOUSE, DEANSGATE, MANCHESTER		
CLIENT AM ALPHA		
TITLE PROPOSED BASEMENT MASONRY INTERVENTIONS		
SCALE 1:50@A1 1:25@A3	DATE AUGUST 2024	
JOB No 1573	DWG No AL[05]0011	REV A
ISSUE FOR PLANNING		

JB+CO ARCHITECTS
+ DESIGNERS

Jeffrey Bell Architects
3 Cobourg Street
Manchester
M1 3GY