



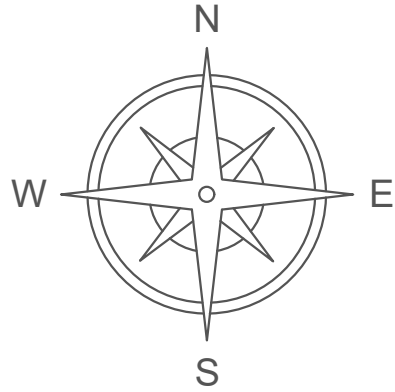

CEILING PLAN Scale 1:50

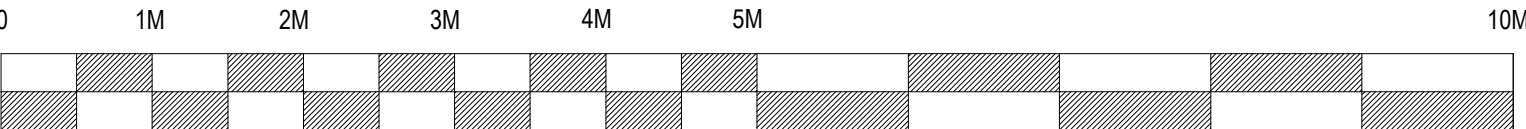

SCALE BAR SCALE 1:50

Client:	COSTA COFFEE
Project:	Manchester Oxford Road Station
Drg title:	Ex.Ceiling Plan
Scheme:	Uplift v3.0
Scale:	1:50@A1
Date:	30.09.24
Drg No:	223265/3.3
Drg by:	GS
Check:	JJ
Rev by:	
SEA Design Group Unit 13D Princes Drive, Kenilworth, Warwickshire CV8 2FD UK Email: office@seadesigngroup.com Telephone: +44 (0)1926 864440	