

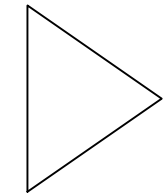
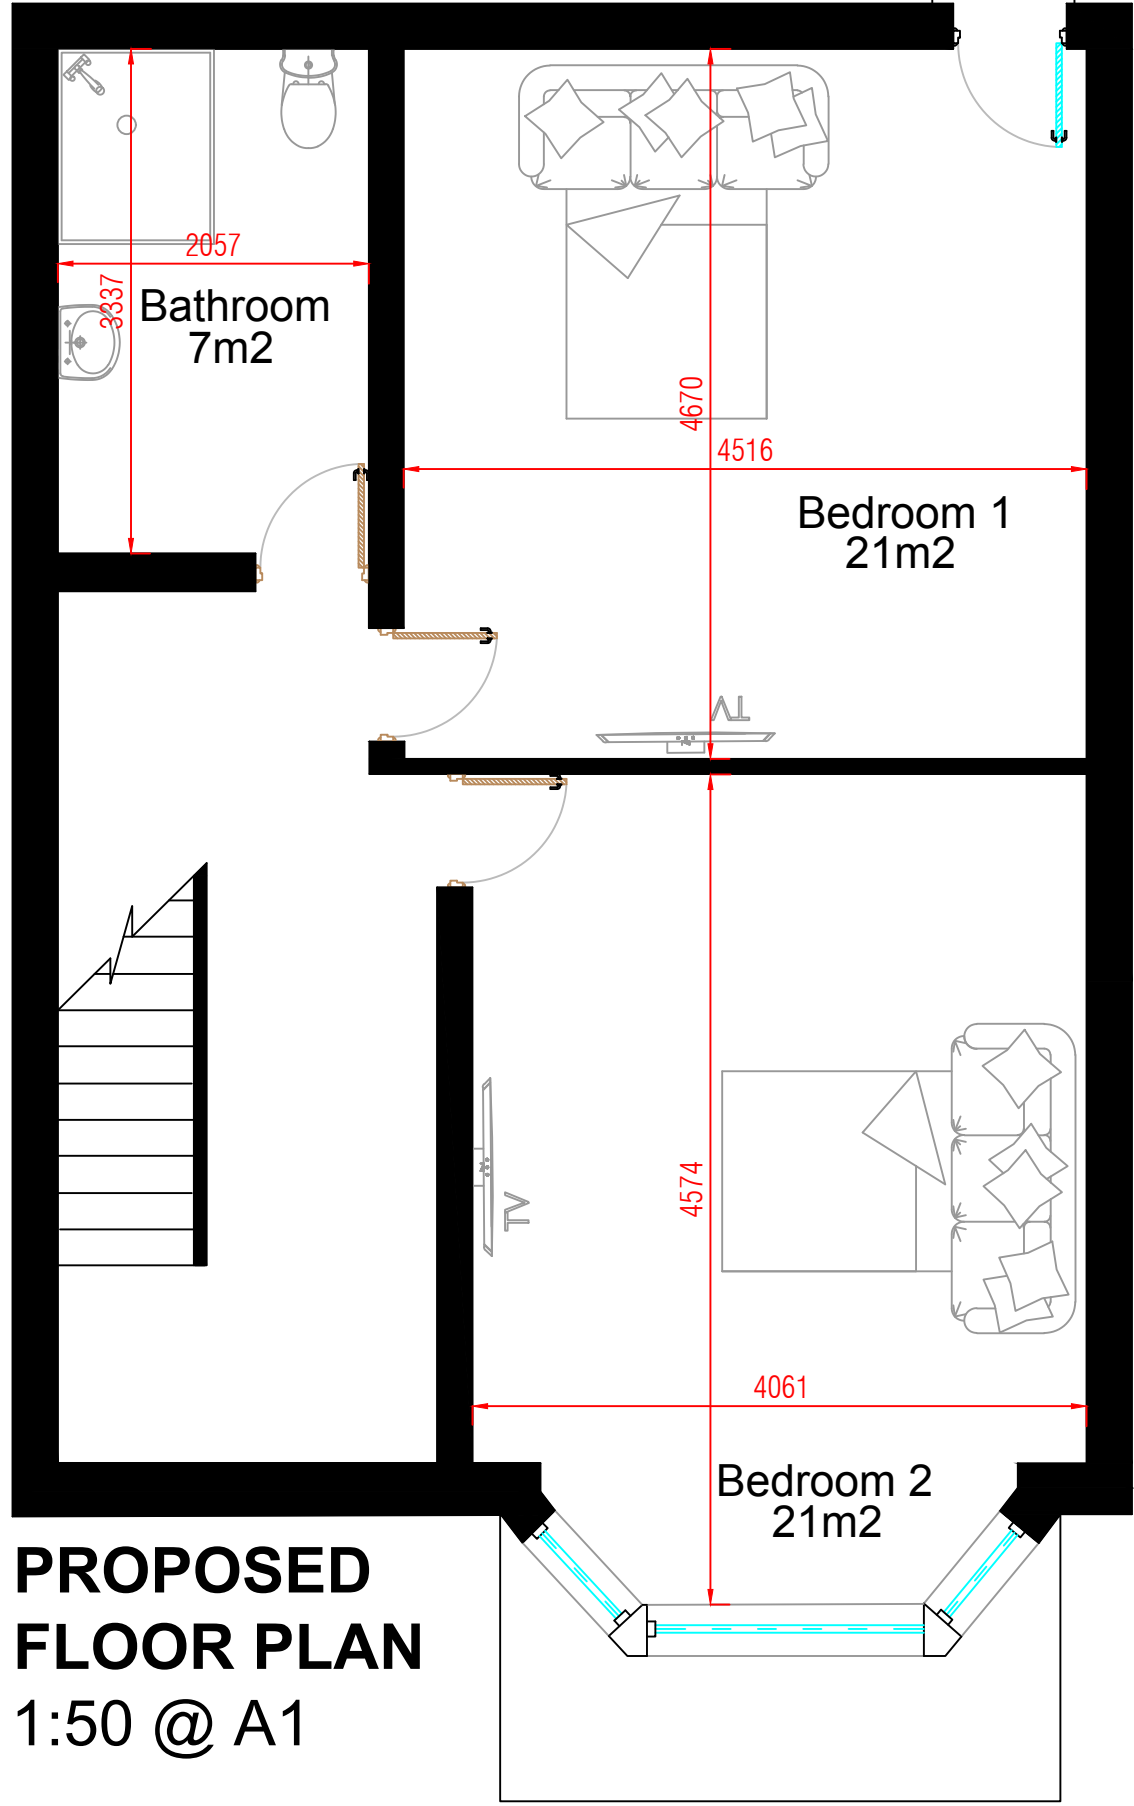
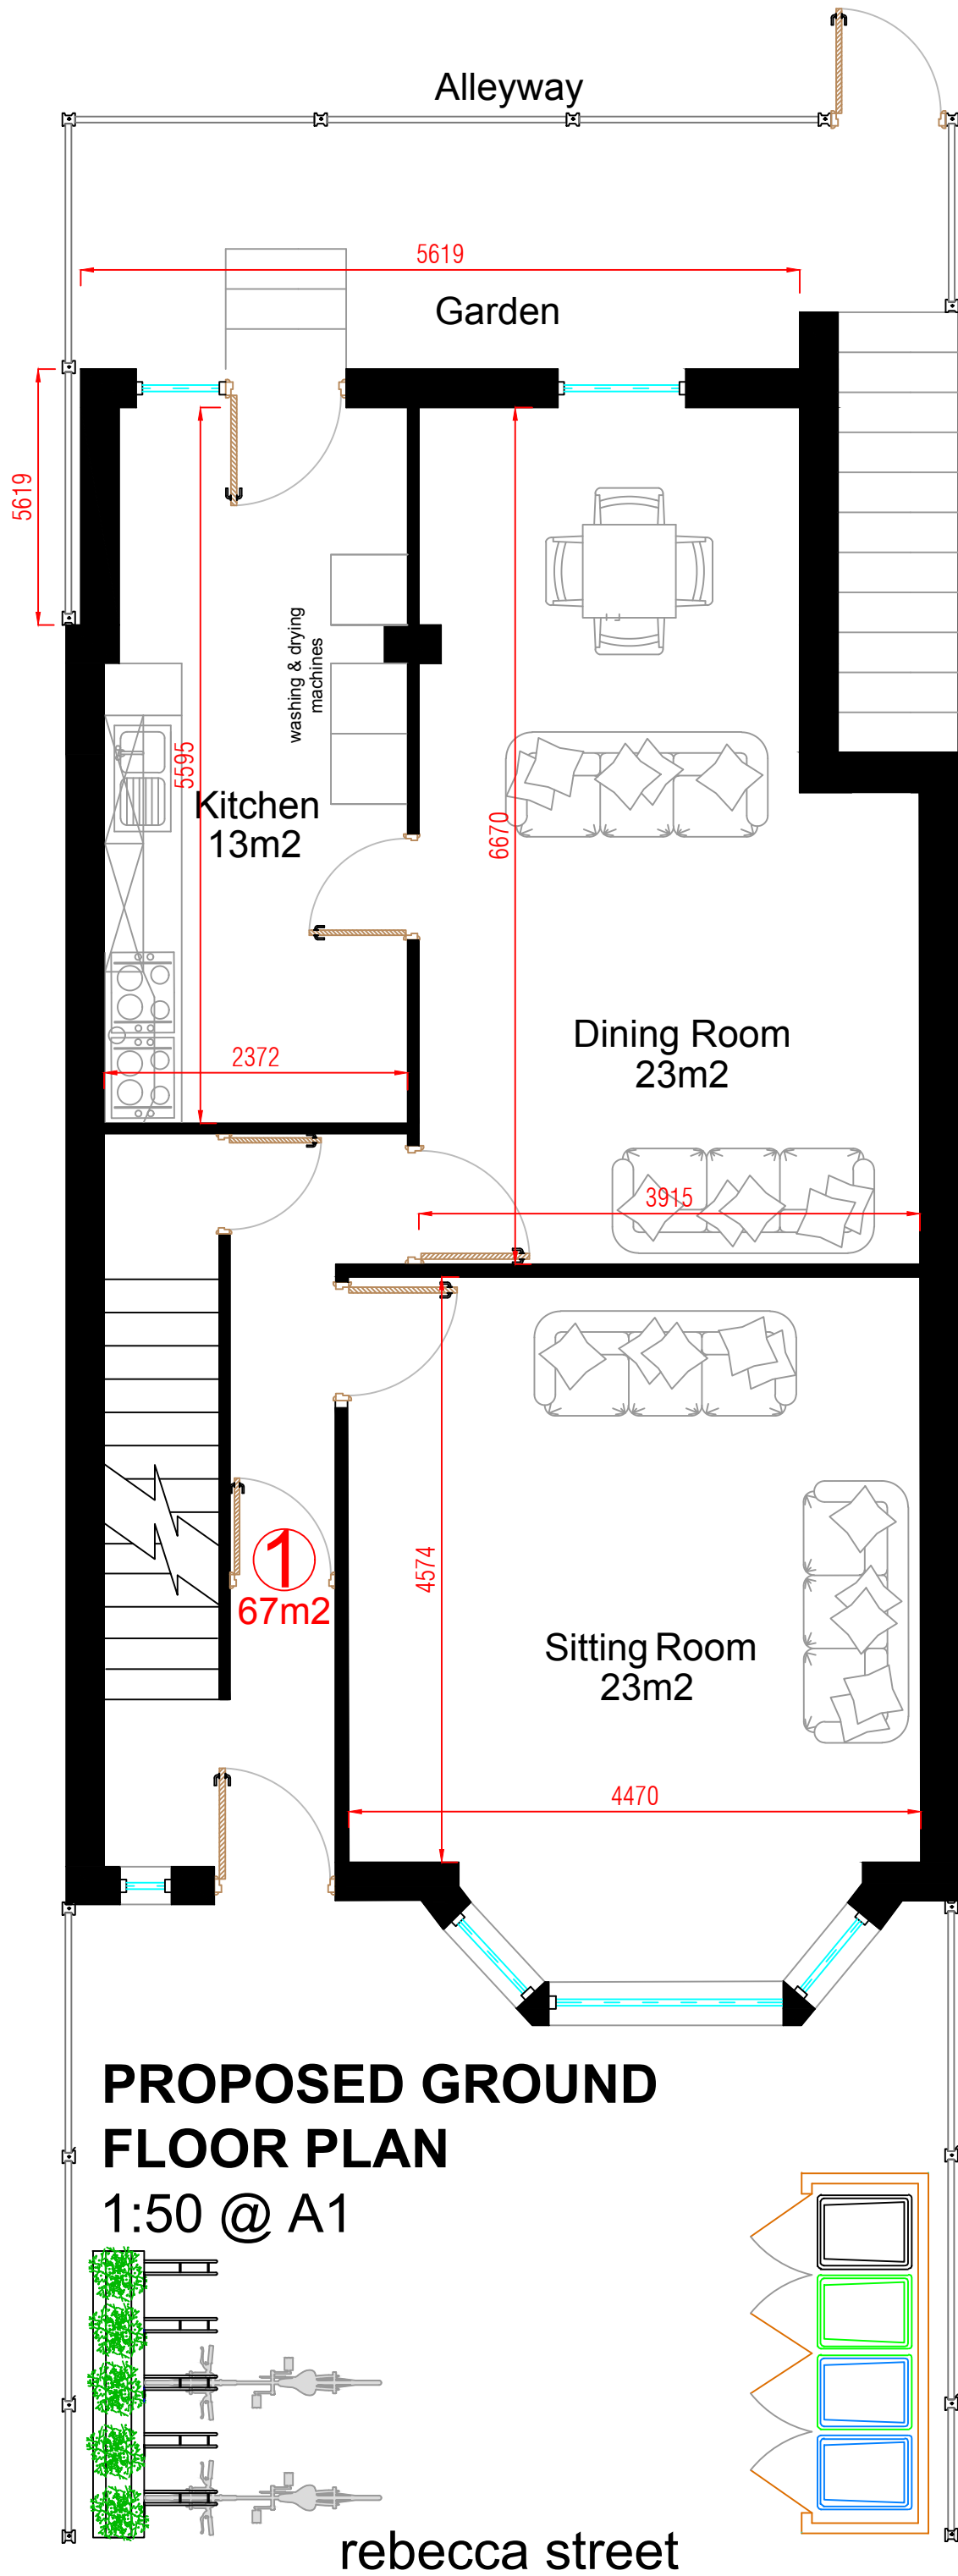
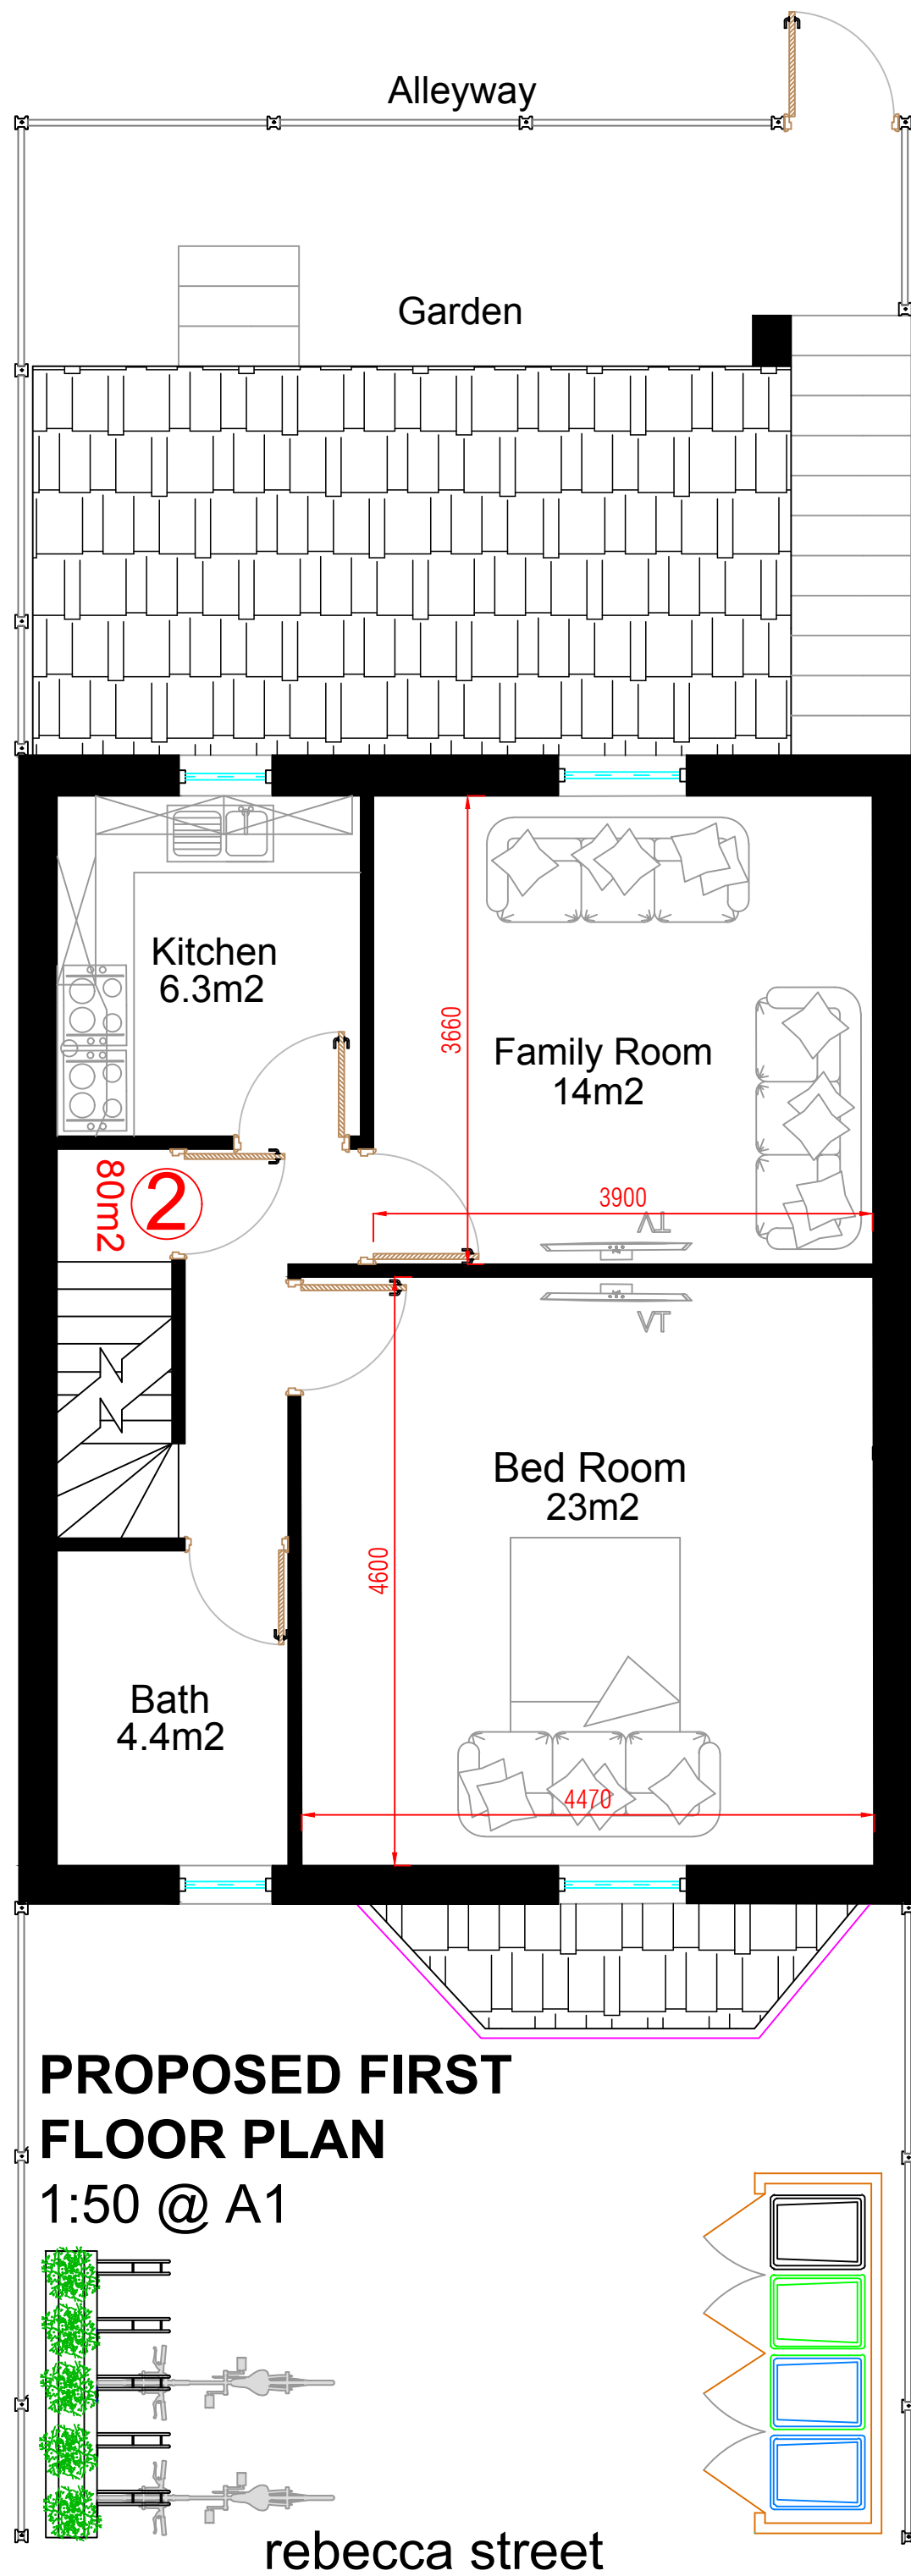


Elevation B

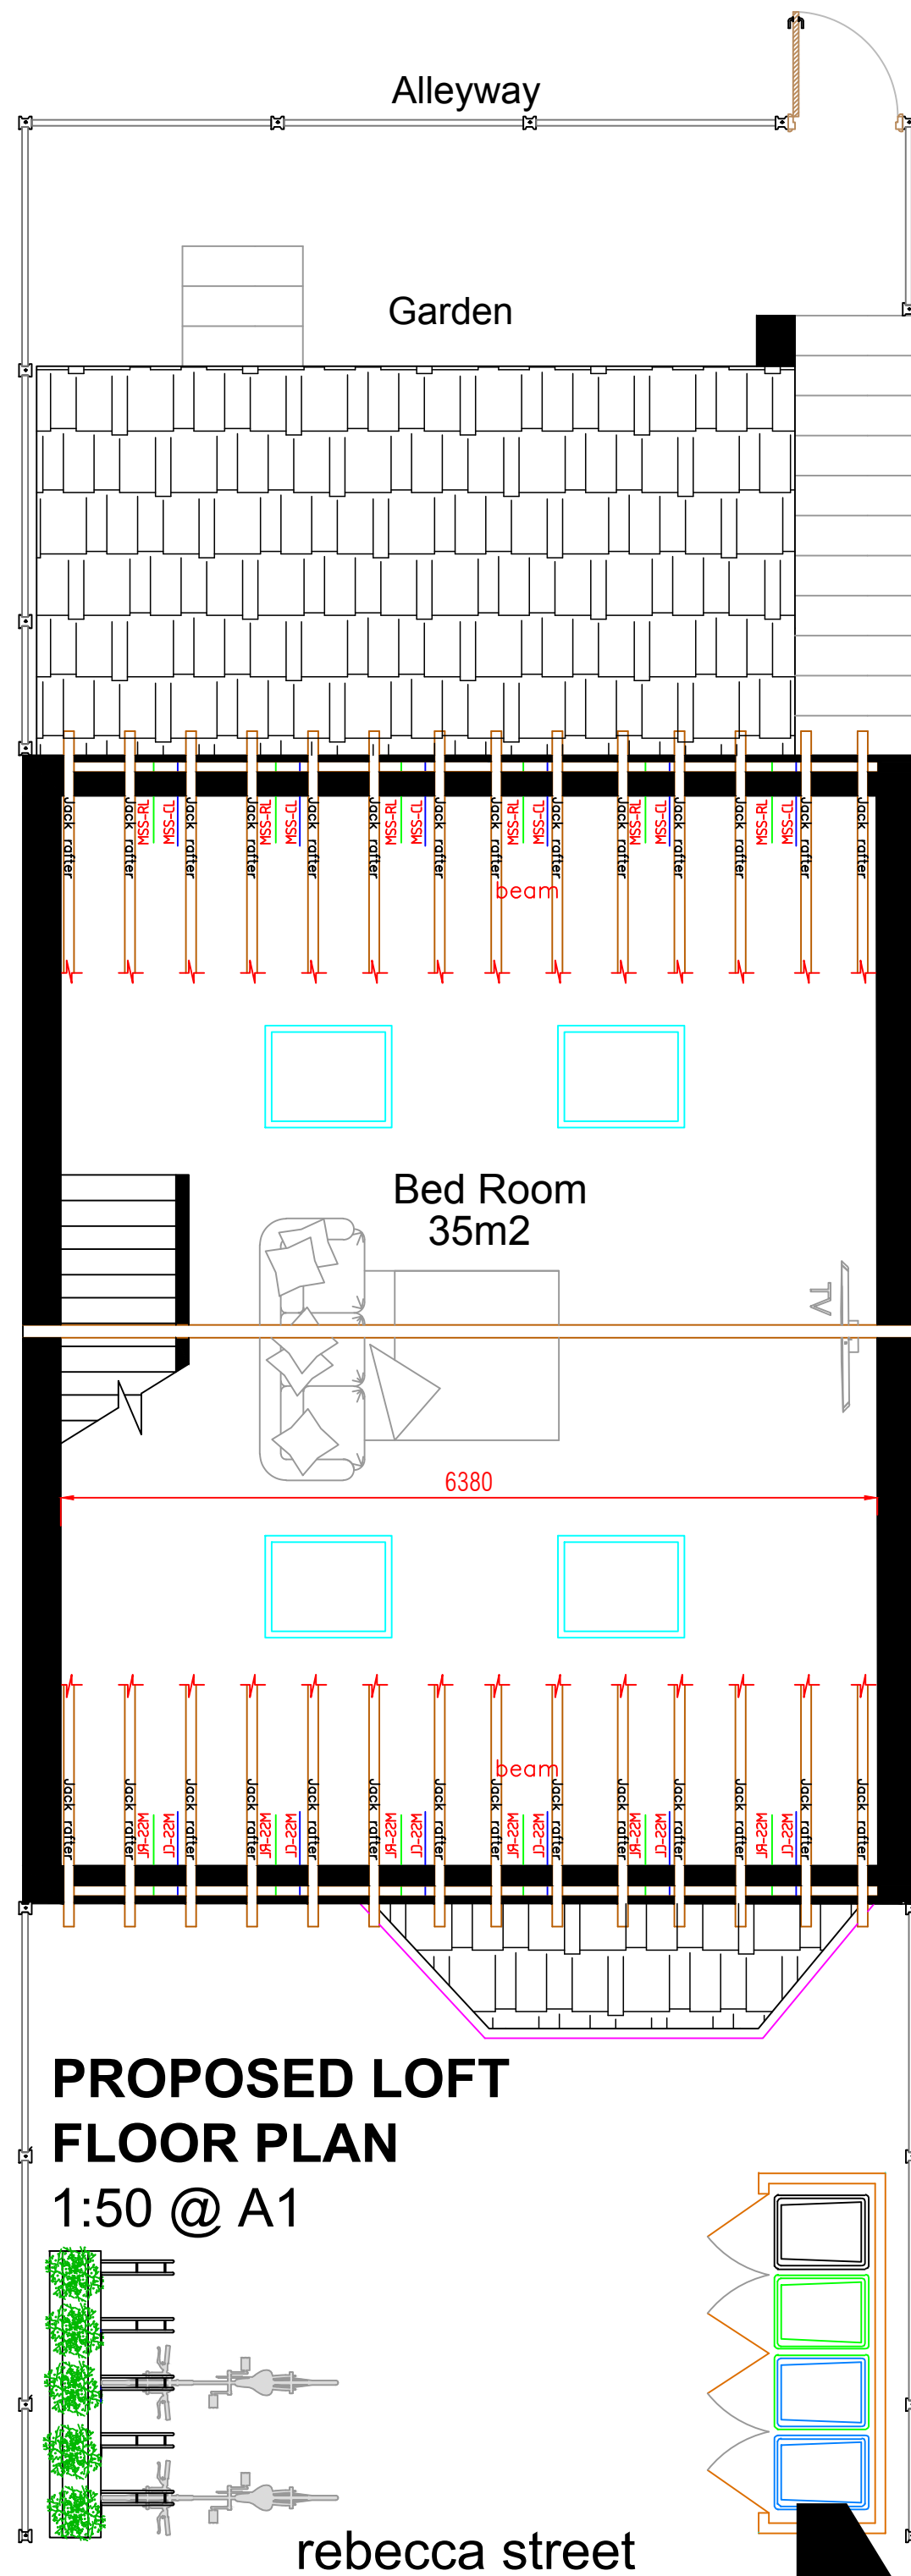

Elevation A

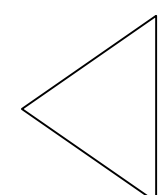

NU-FIT
ARCHITECTURAL DESIGN LTD

NOTE TO CONTRACTOR: DO NOT SCALE FROM THIS DRAWING

Client
9 REBECCA STREET, CRUMPSALL

Project

CONVERSION OF HOUSE INTO 2 SEPERATE DWELLINGS

Title

PROPOSED PLANS			
Drawn by	Date	Purpose of issue	Scale 1:50 @ A1
	Aug.	PLANNING.	
Checked by	Date	Drawing No.	
Approved by	Date	PLANNING/26158192-B	