


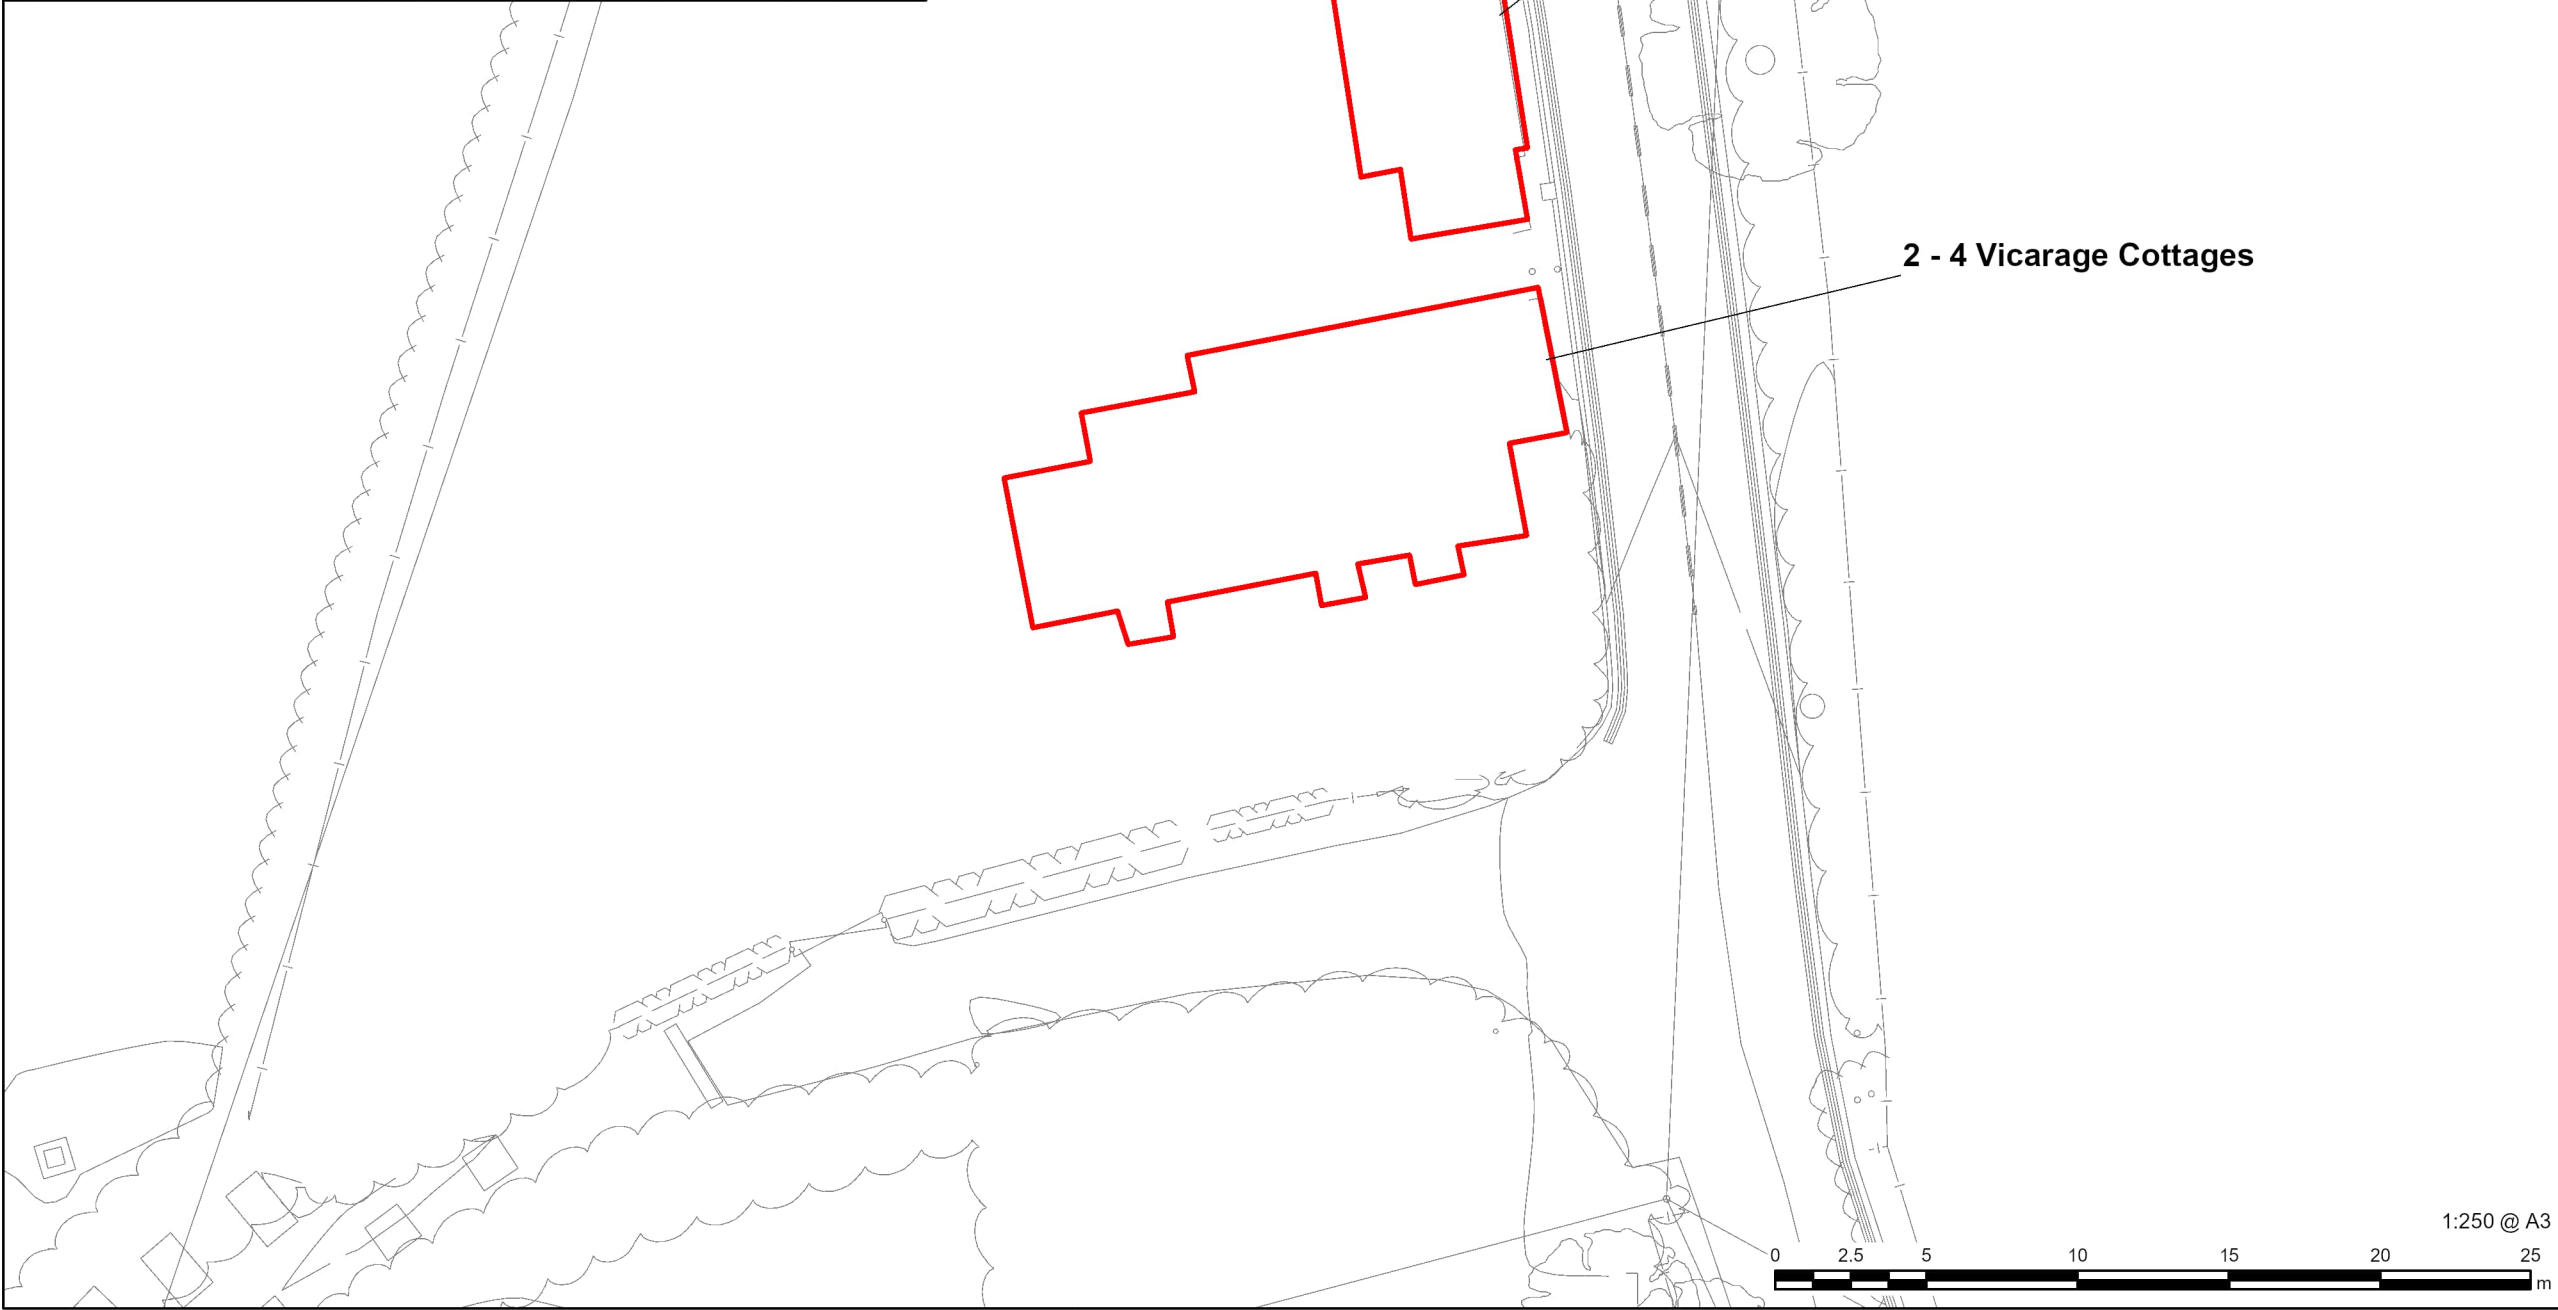

AECOM

PROJECT

Clough Bank B

CLIENT



CONSULTANT

AECOM Limited
100 Embankment
Cathedral Approach
Manchester, M3 7FB
www.aecom.com

LEGEND

Vicarage Cottages

NOTES

Contains Ordnance Survey Data © Crown
Copyright and database right 2024.
Maxar, Microsoft

ISSUE PURPOSE

FOR INFORMATION

PROJECT NUMBER

60719865

FIGURE TITLE

Survey Area

FIGURE NUMBER

Figure C5b