
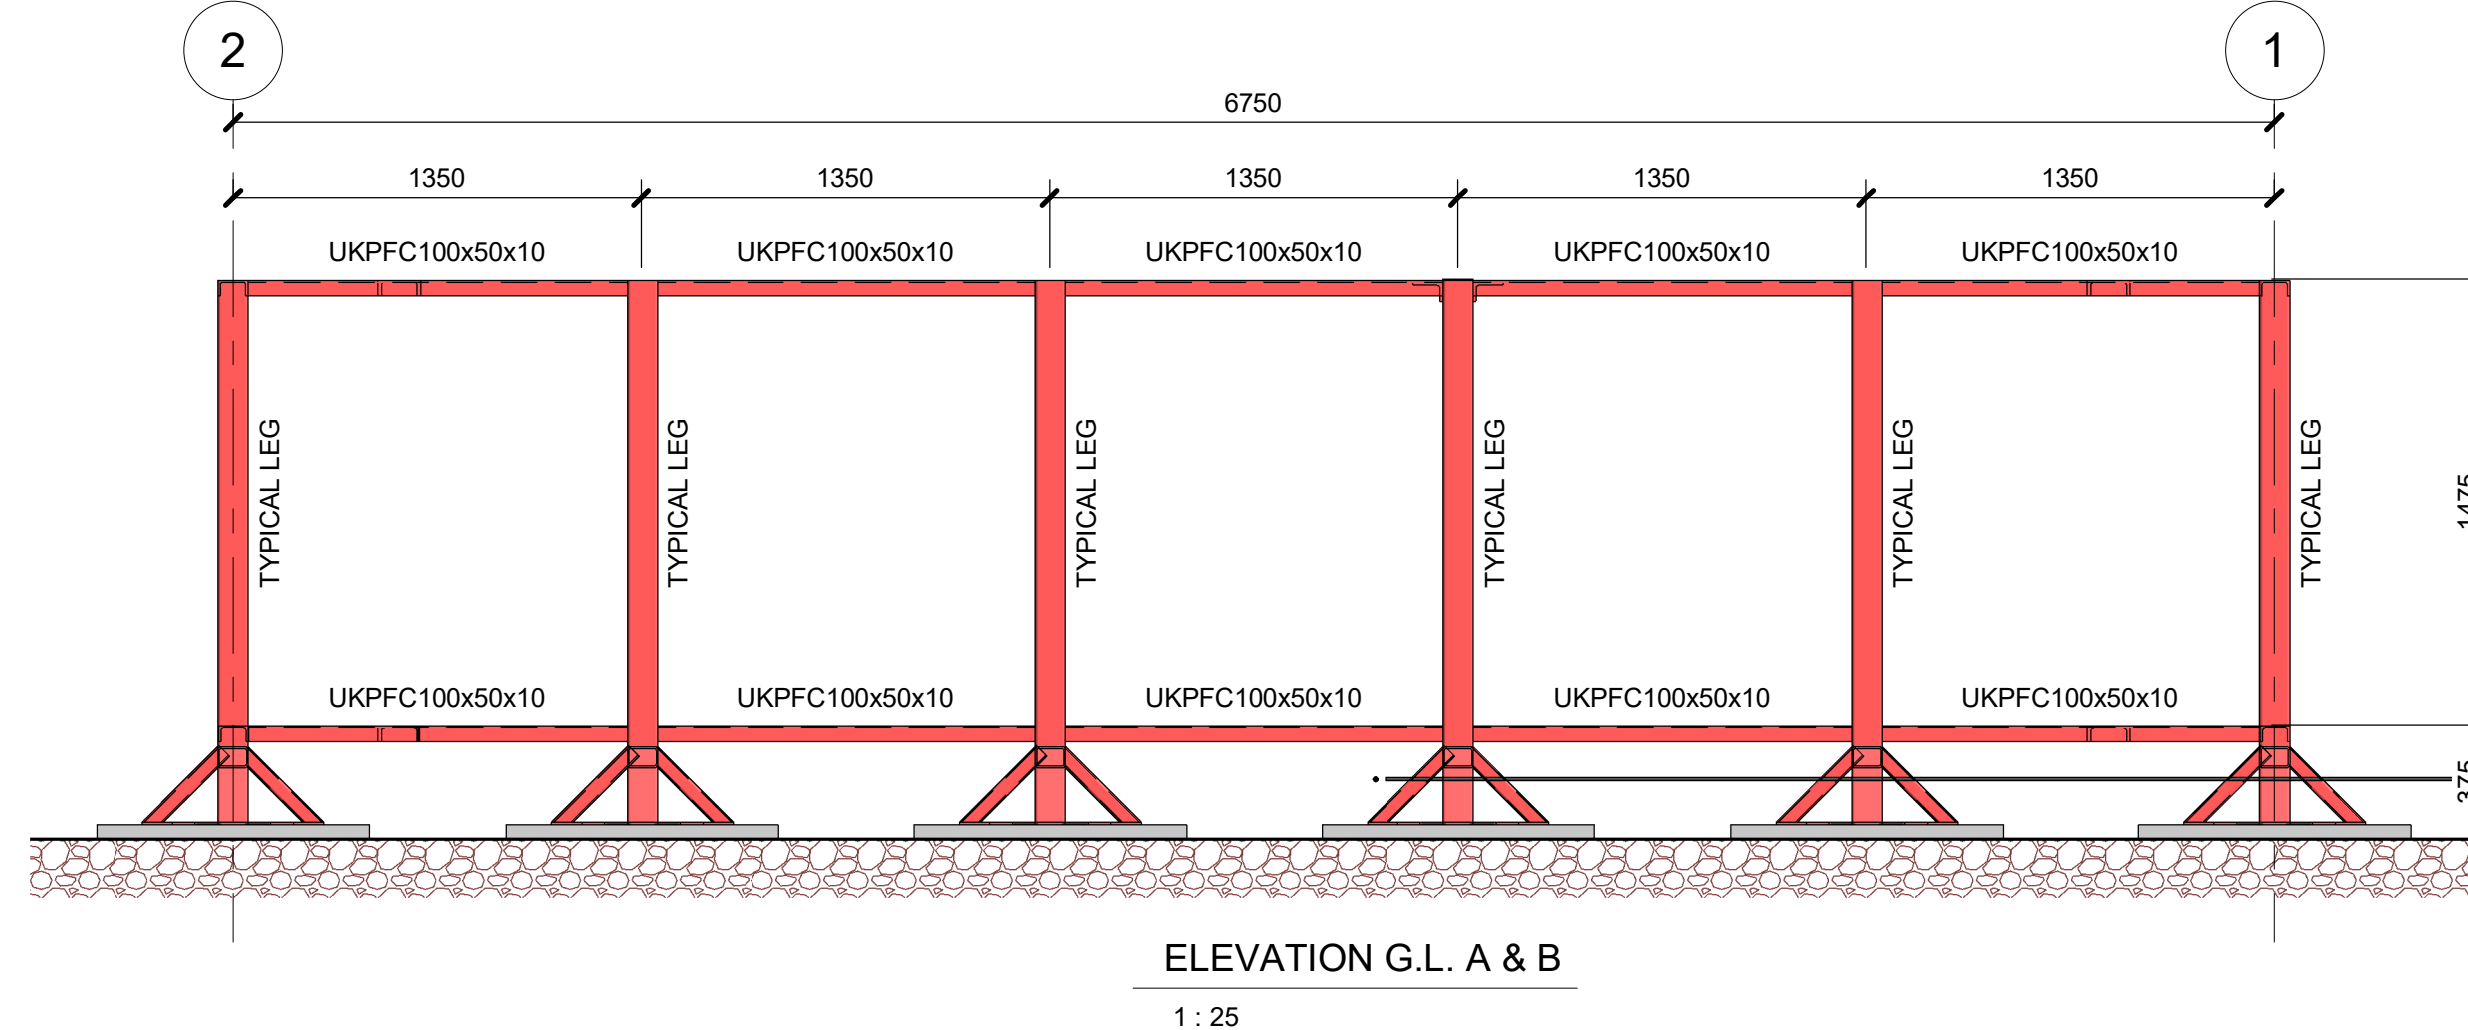
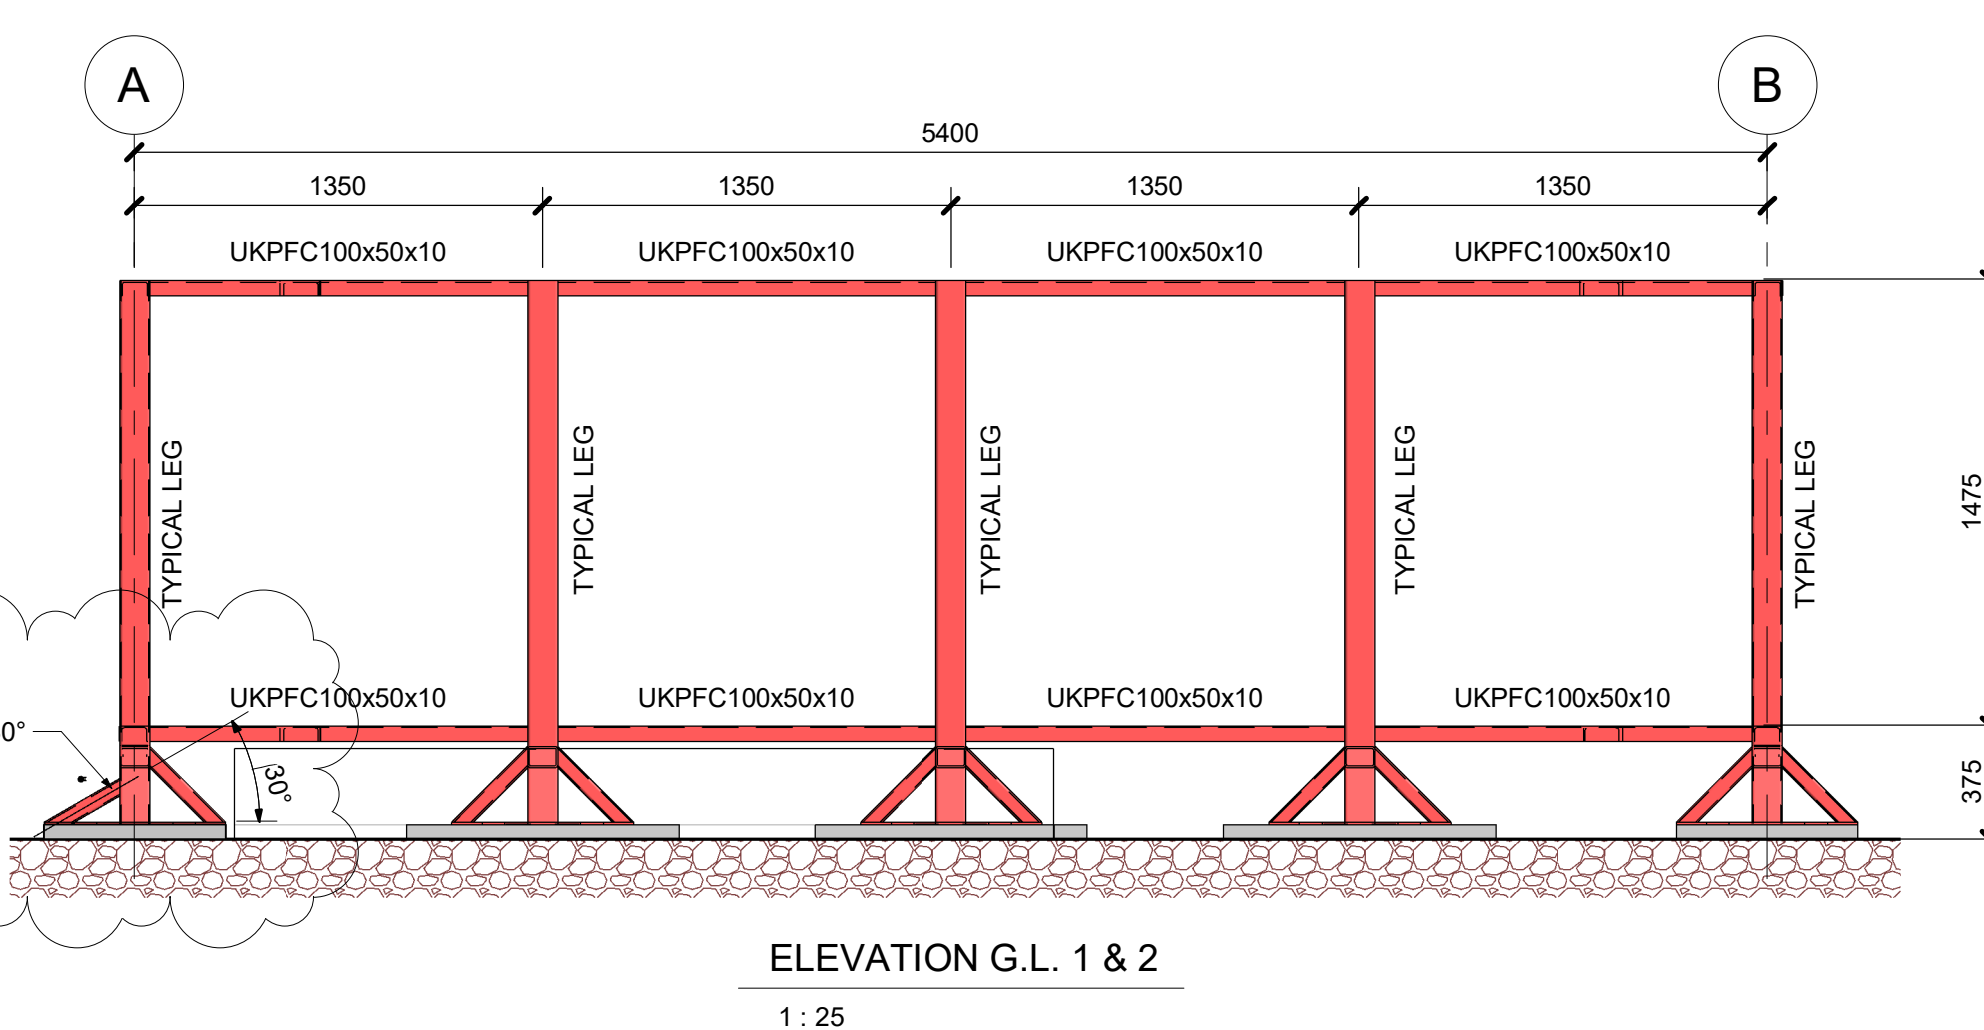
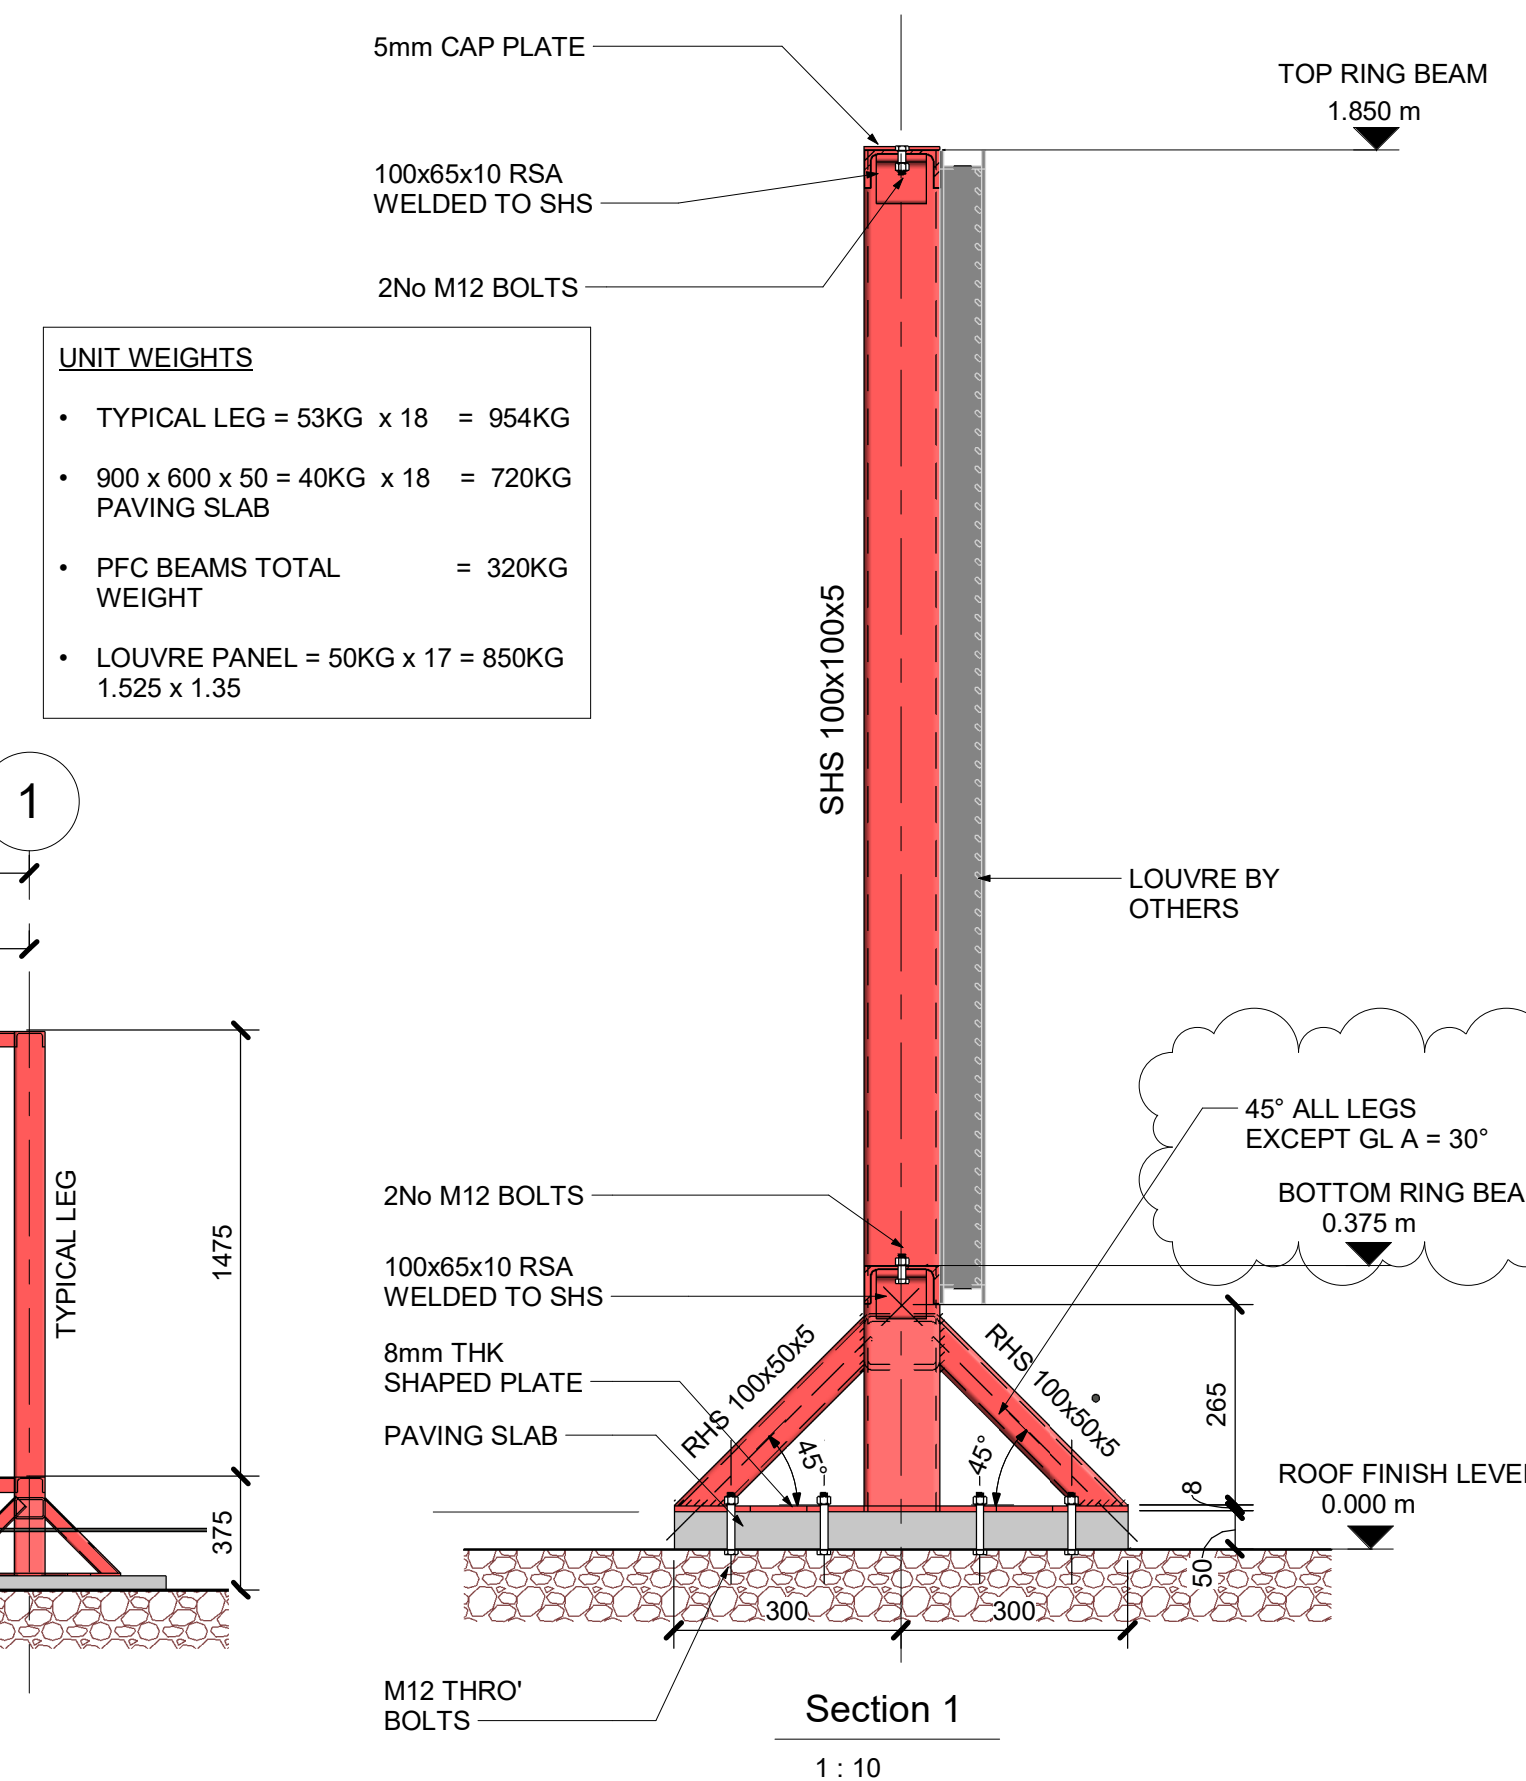
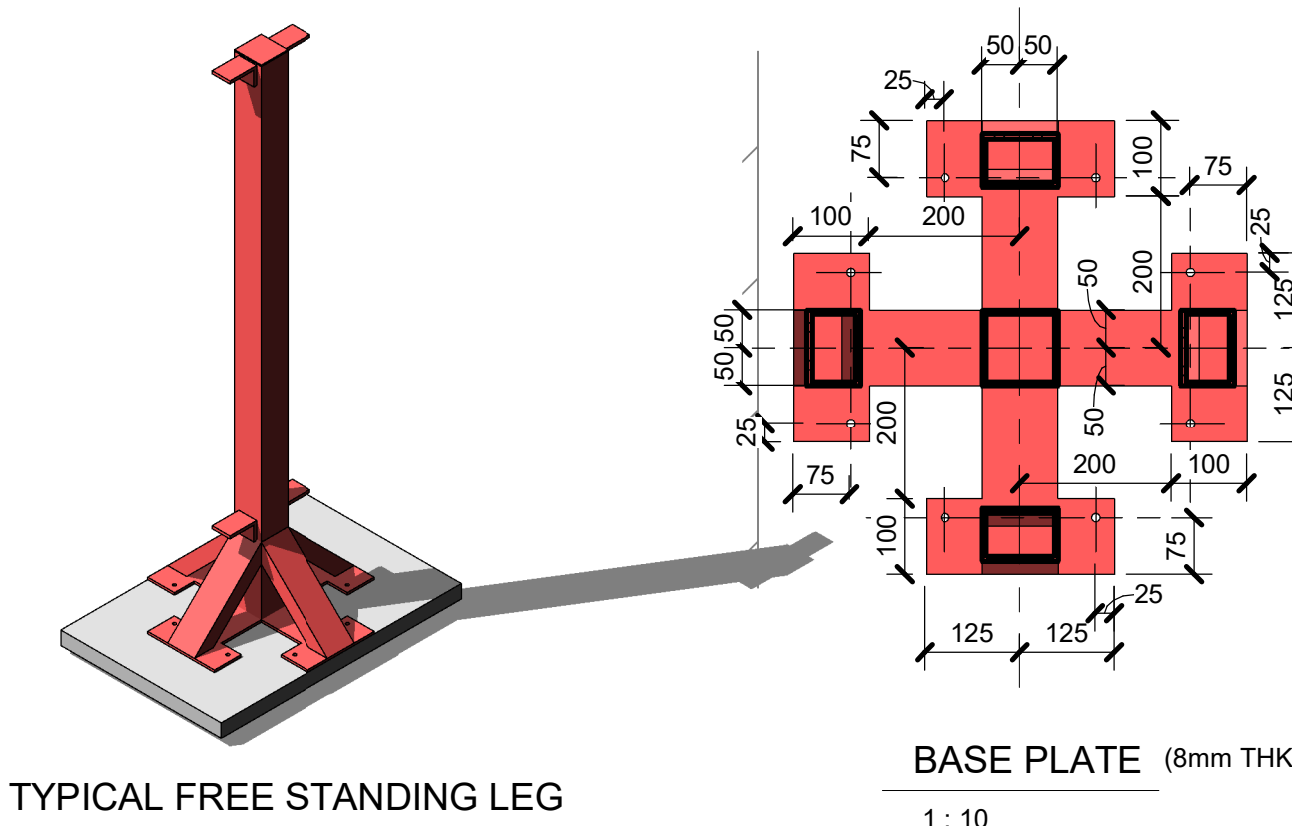
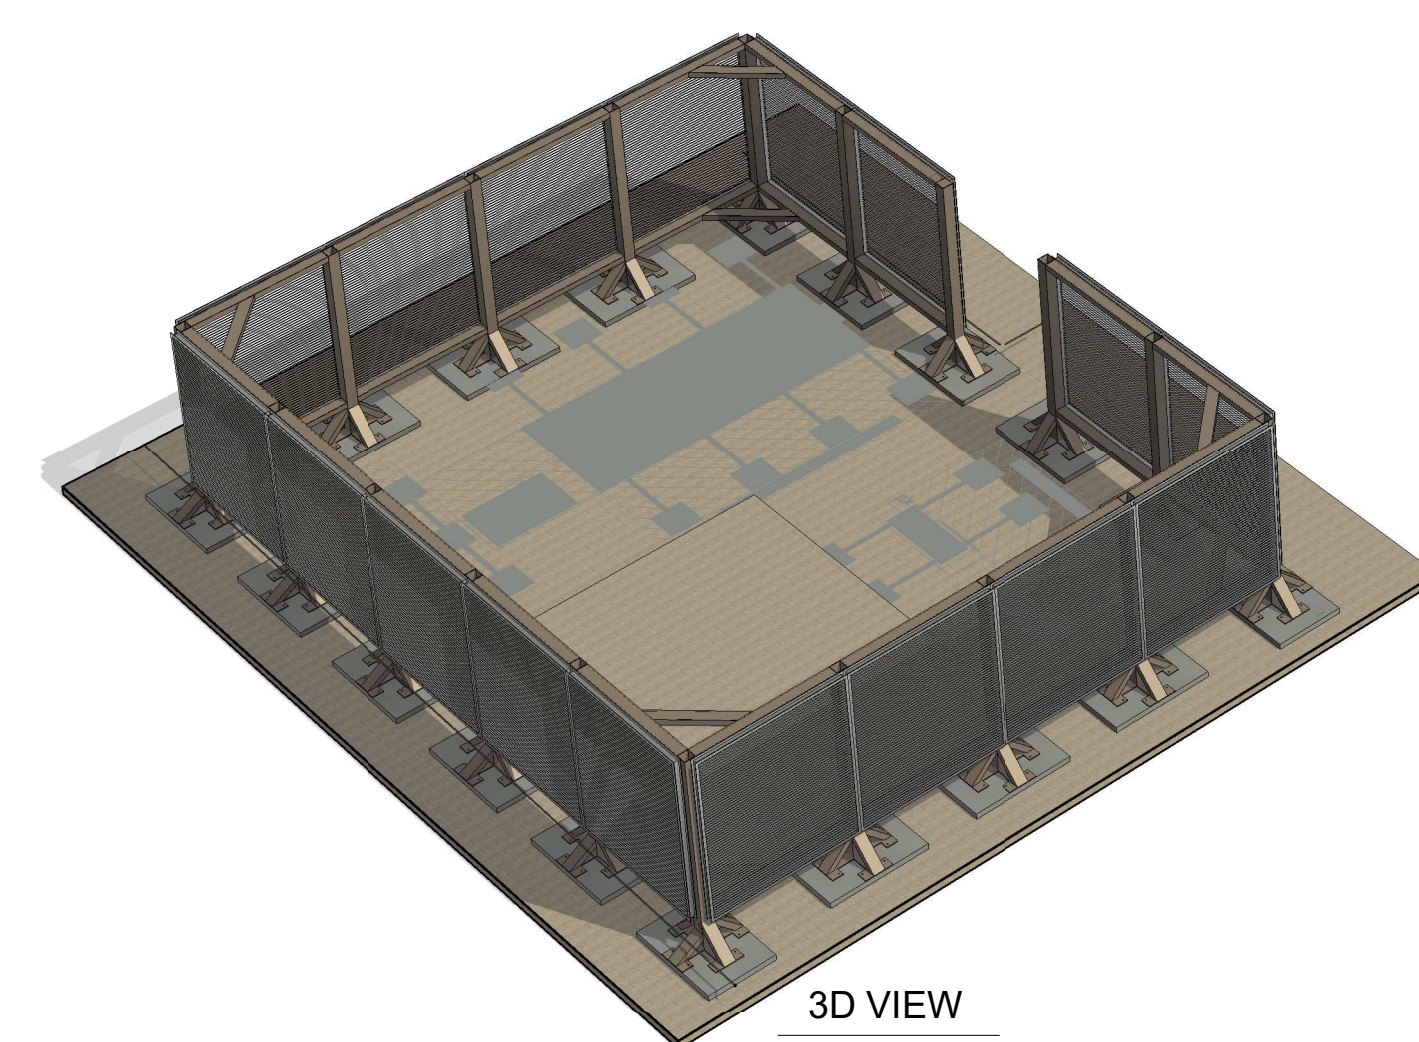
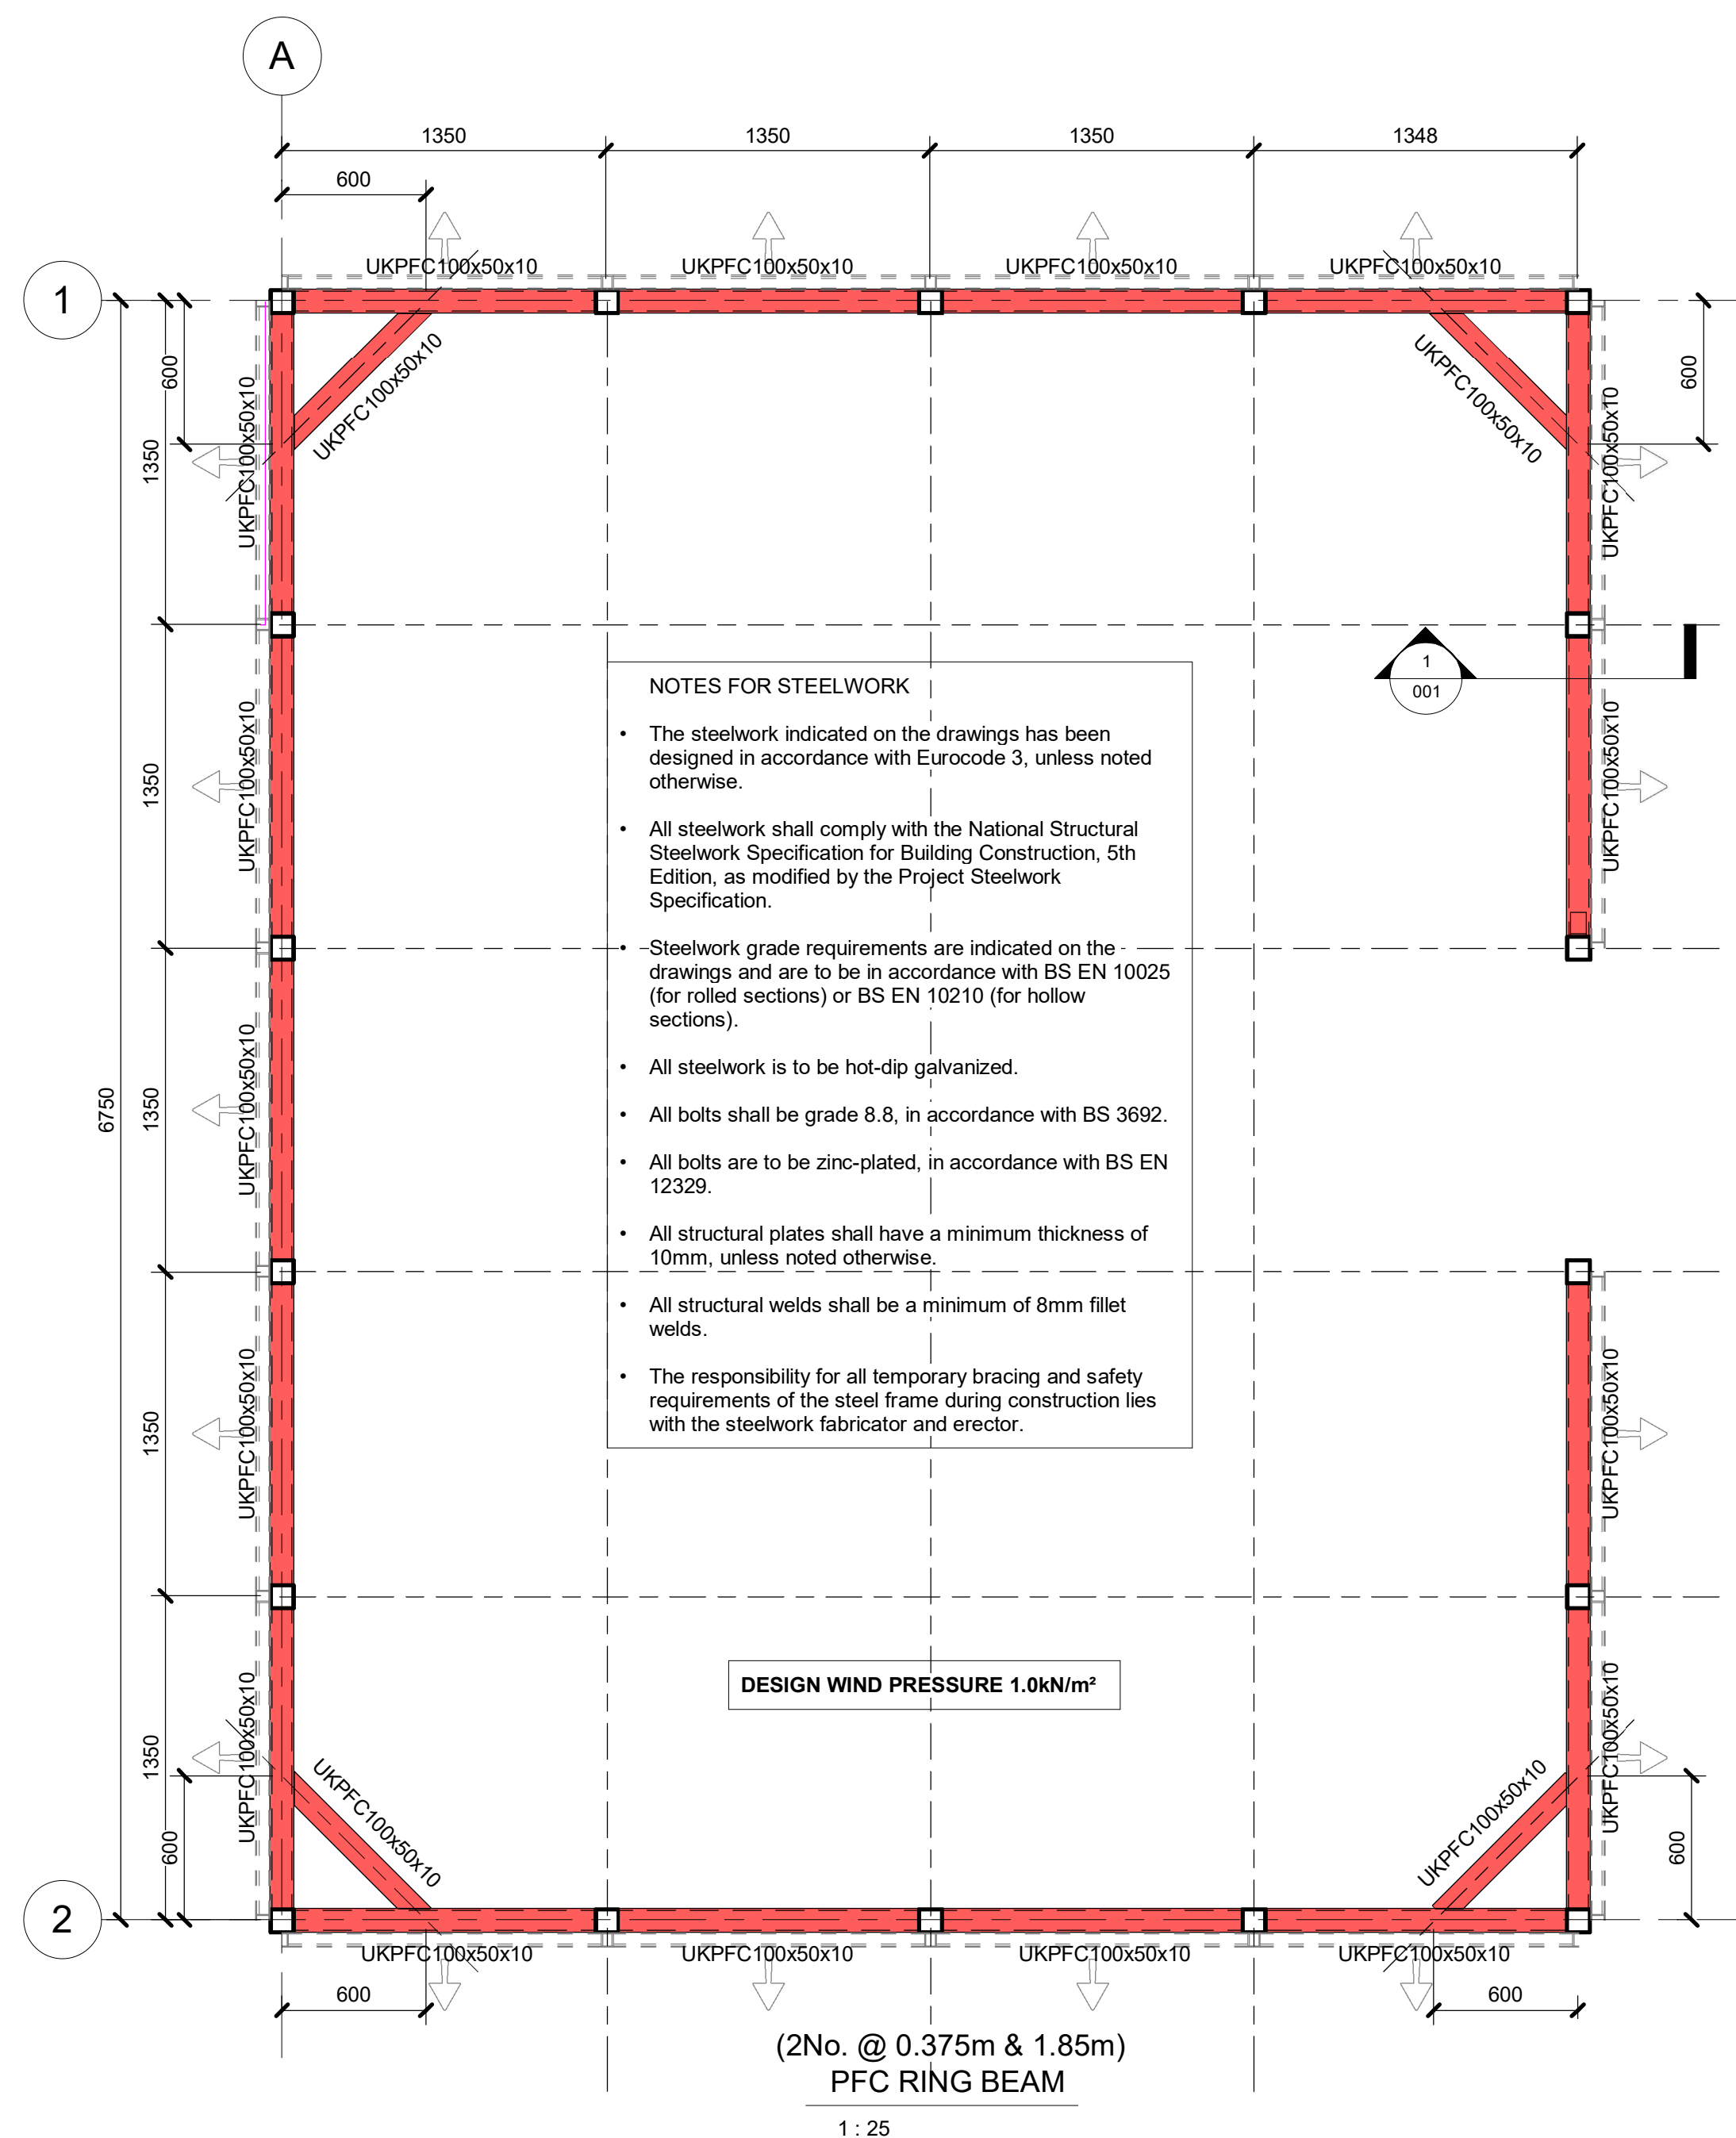


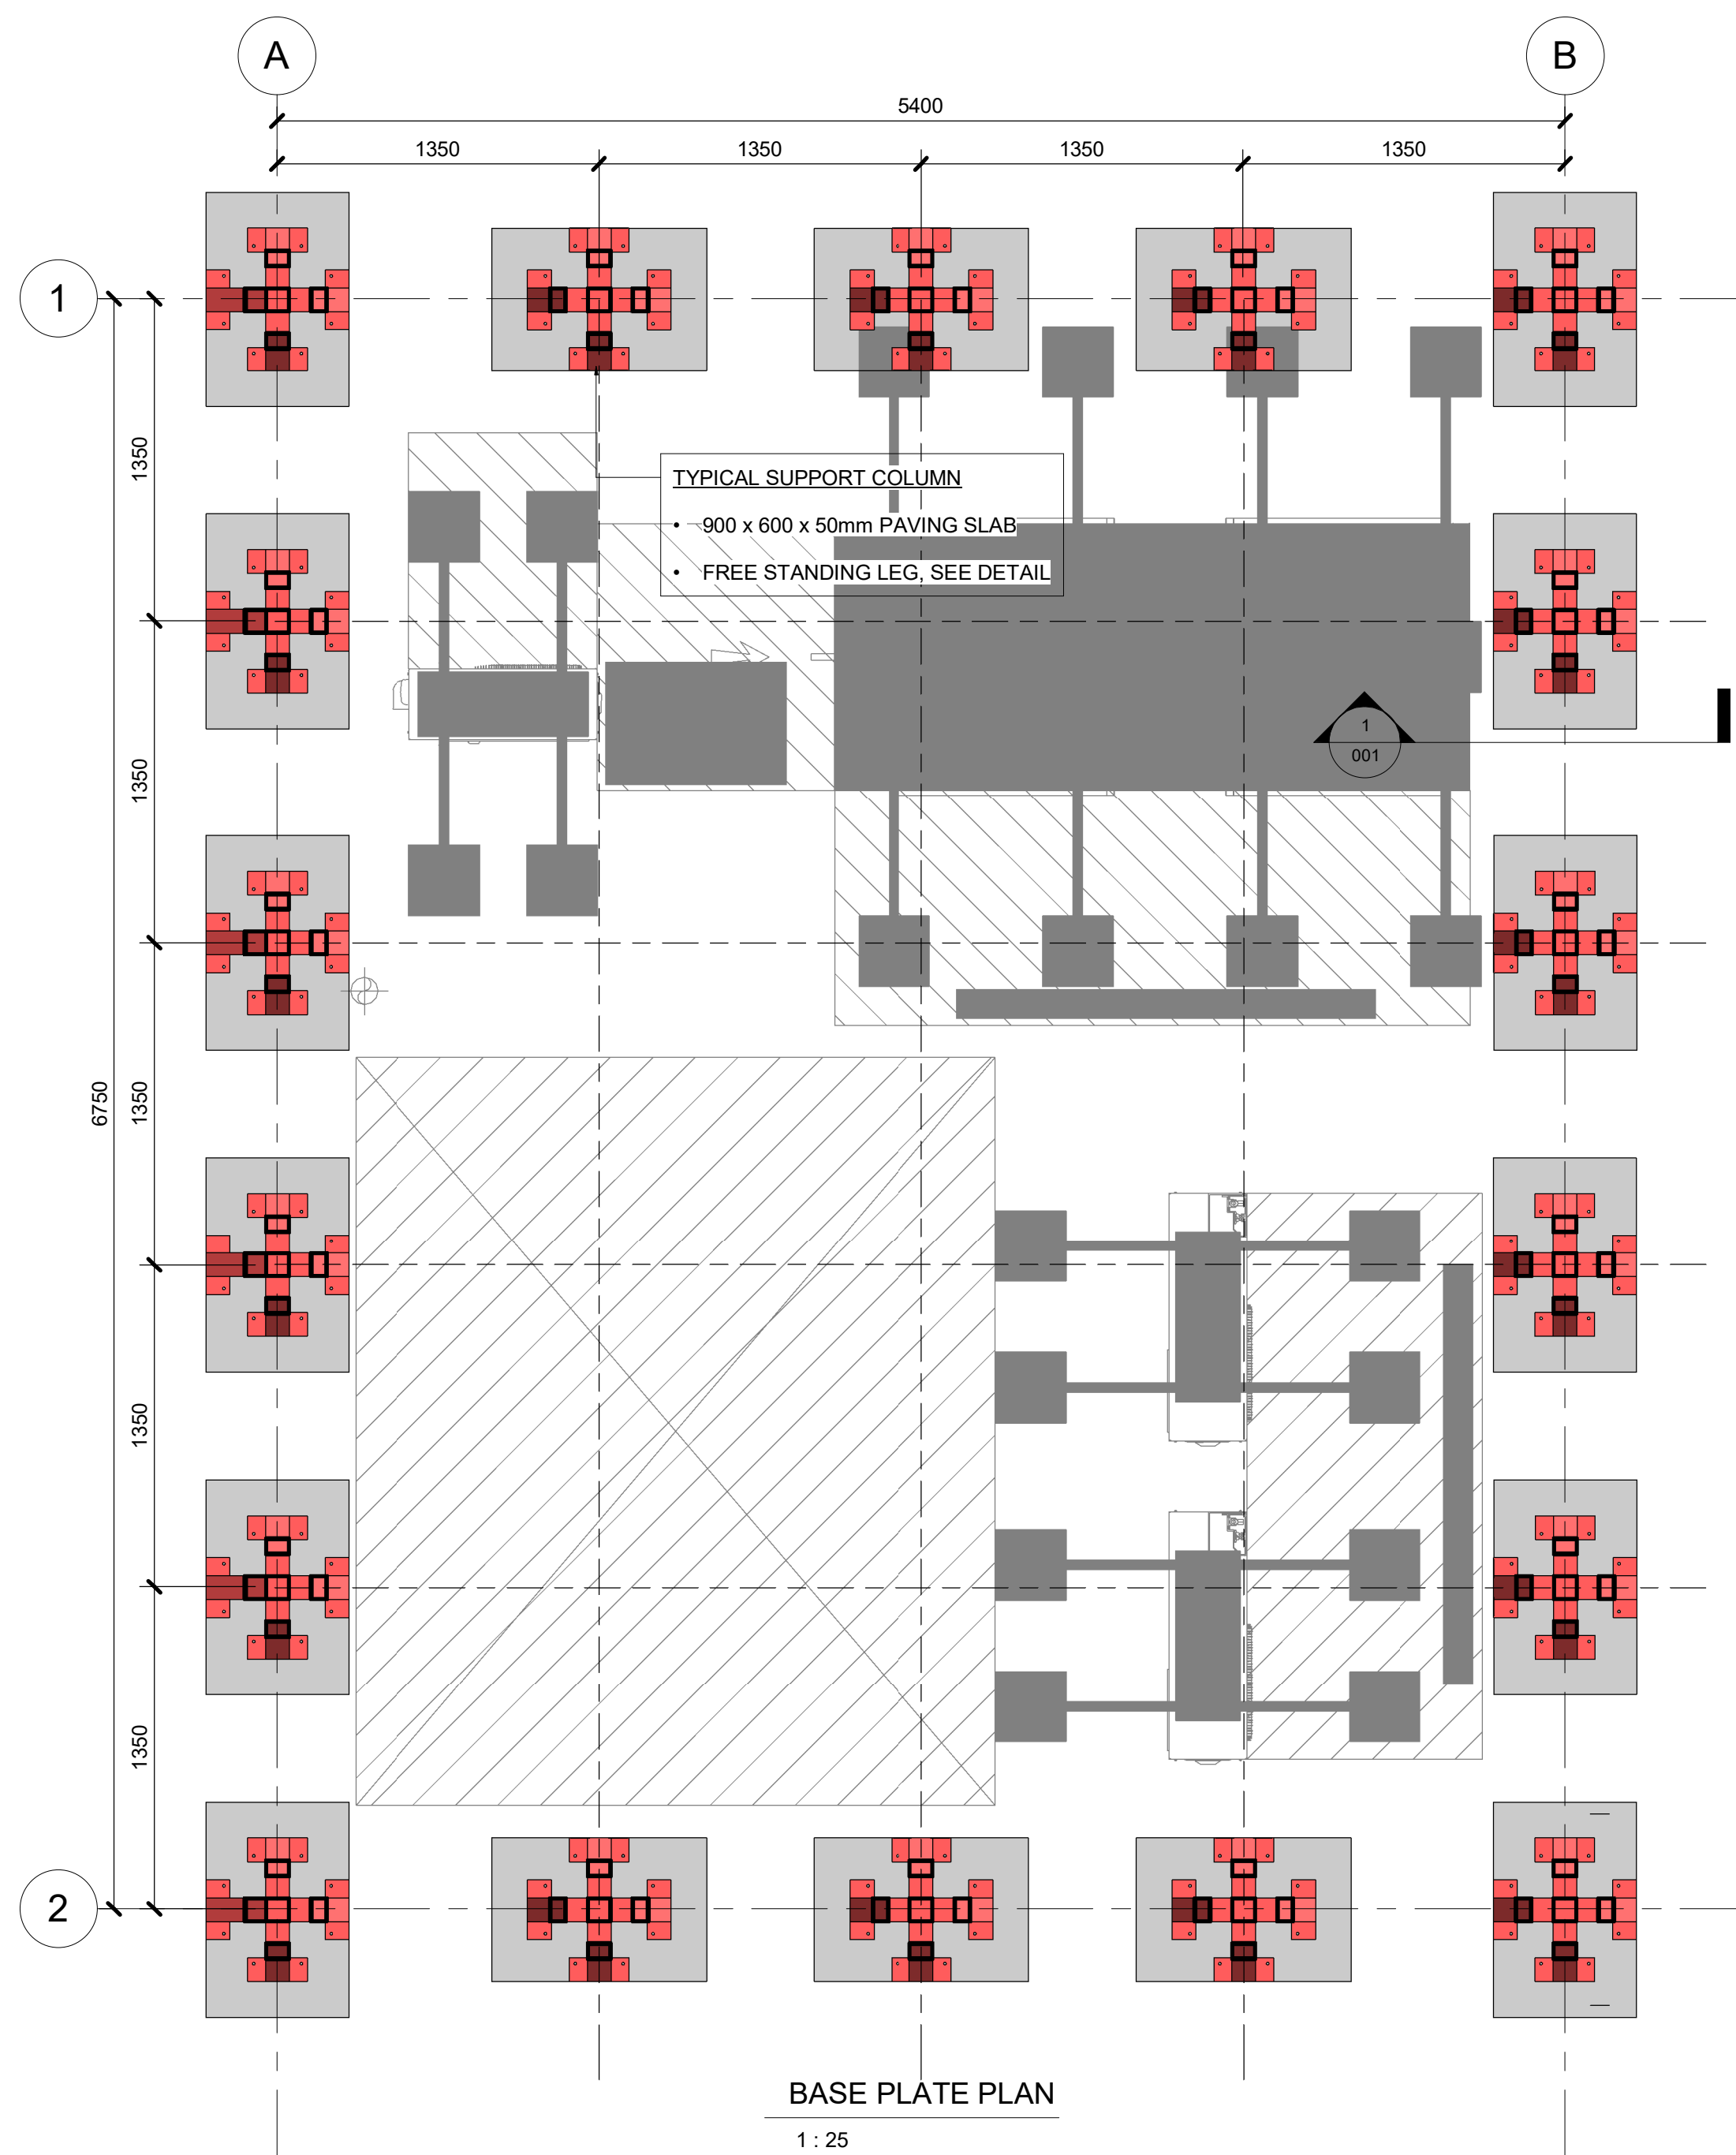

General Notes

- This drawing is to be read in conjunction with all relevant Engineer's drawings, Architect's drawings and specifications.
- For setting out information, refer to the relevant Architect's drawing.
- Structural levels are shown thus:
On Plans m
On Sections mm
- All dimensions are in millimetres unless noted otherwise.
- Drawings should not be scaled either by hand or from the computer digital data, only figured dimensions are to be used.
- The Contractor shall be responsible for the design, fabrication, erection and removal of all temporary works and shall provide all temporary bracing and back propping necessary to maintain structural stability during construction.

Rev	Date	Revision Description	By	Chk
-----	------	----------------------	----	-----

Rev	Date	Revision Description	By	Chk
C2	21.01.24	GENERIC LEG ON G.L. A REVISED	PRM	PRM
C1	15.10.24	FIRST ISSUE	PRM	PRM

JDL CONSULTANTS LTD
CIVIL AND STRUCTURAL CONSULTING ENGINEERS

27A Osprey Court, Hawkfield Way, Hawkfield Business Park, Bristol, BS14 0BB. Tel - 01275 372154
E-mail - jdl@jdlconsultants.co.uk

6 Weston Street, London, SE1 3QB.
Tel - 0203 7275 380. E-mail - jdl@jdlconsultants.co.uk

FREE STANDING PLANT SCREEN

Architect

OLDHAM STREET MANCHESTER

Drawn By	Checked By	Approved By	Date Drawn	Project No.	Scale
PRM	PRM	PRM	OCT 24	23307	As indicated
Project	Originator	Issue	Unit	Type	Rev
OSM	JDL	XX	XX	DR	S
					001
					C2