


A

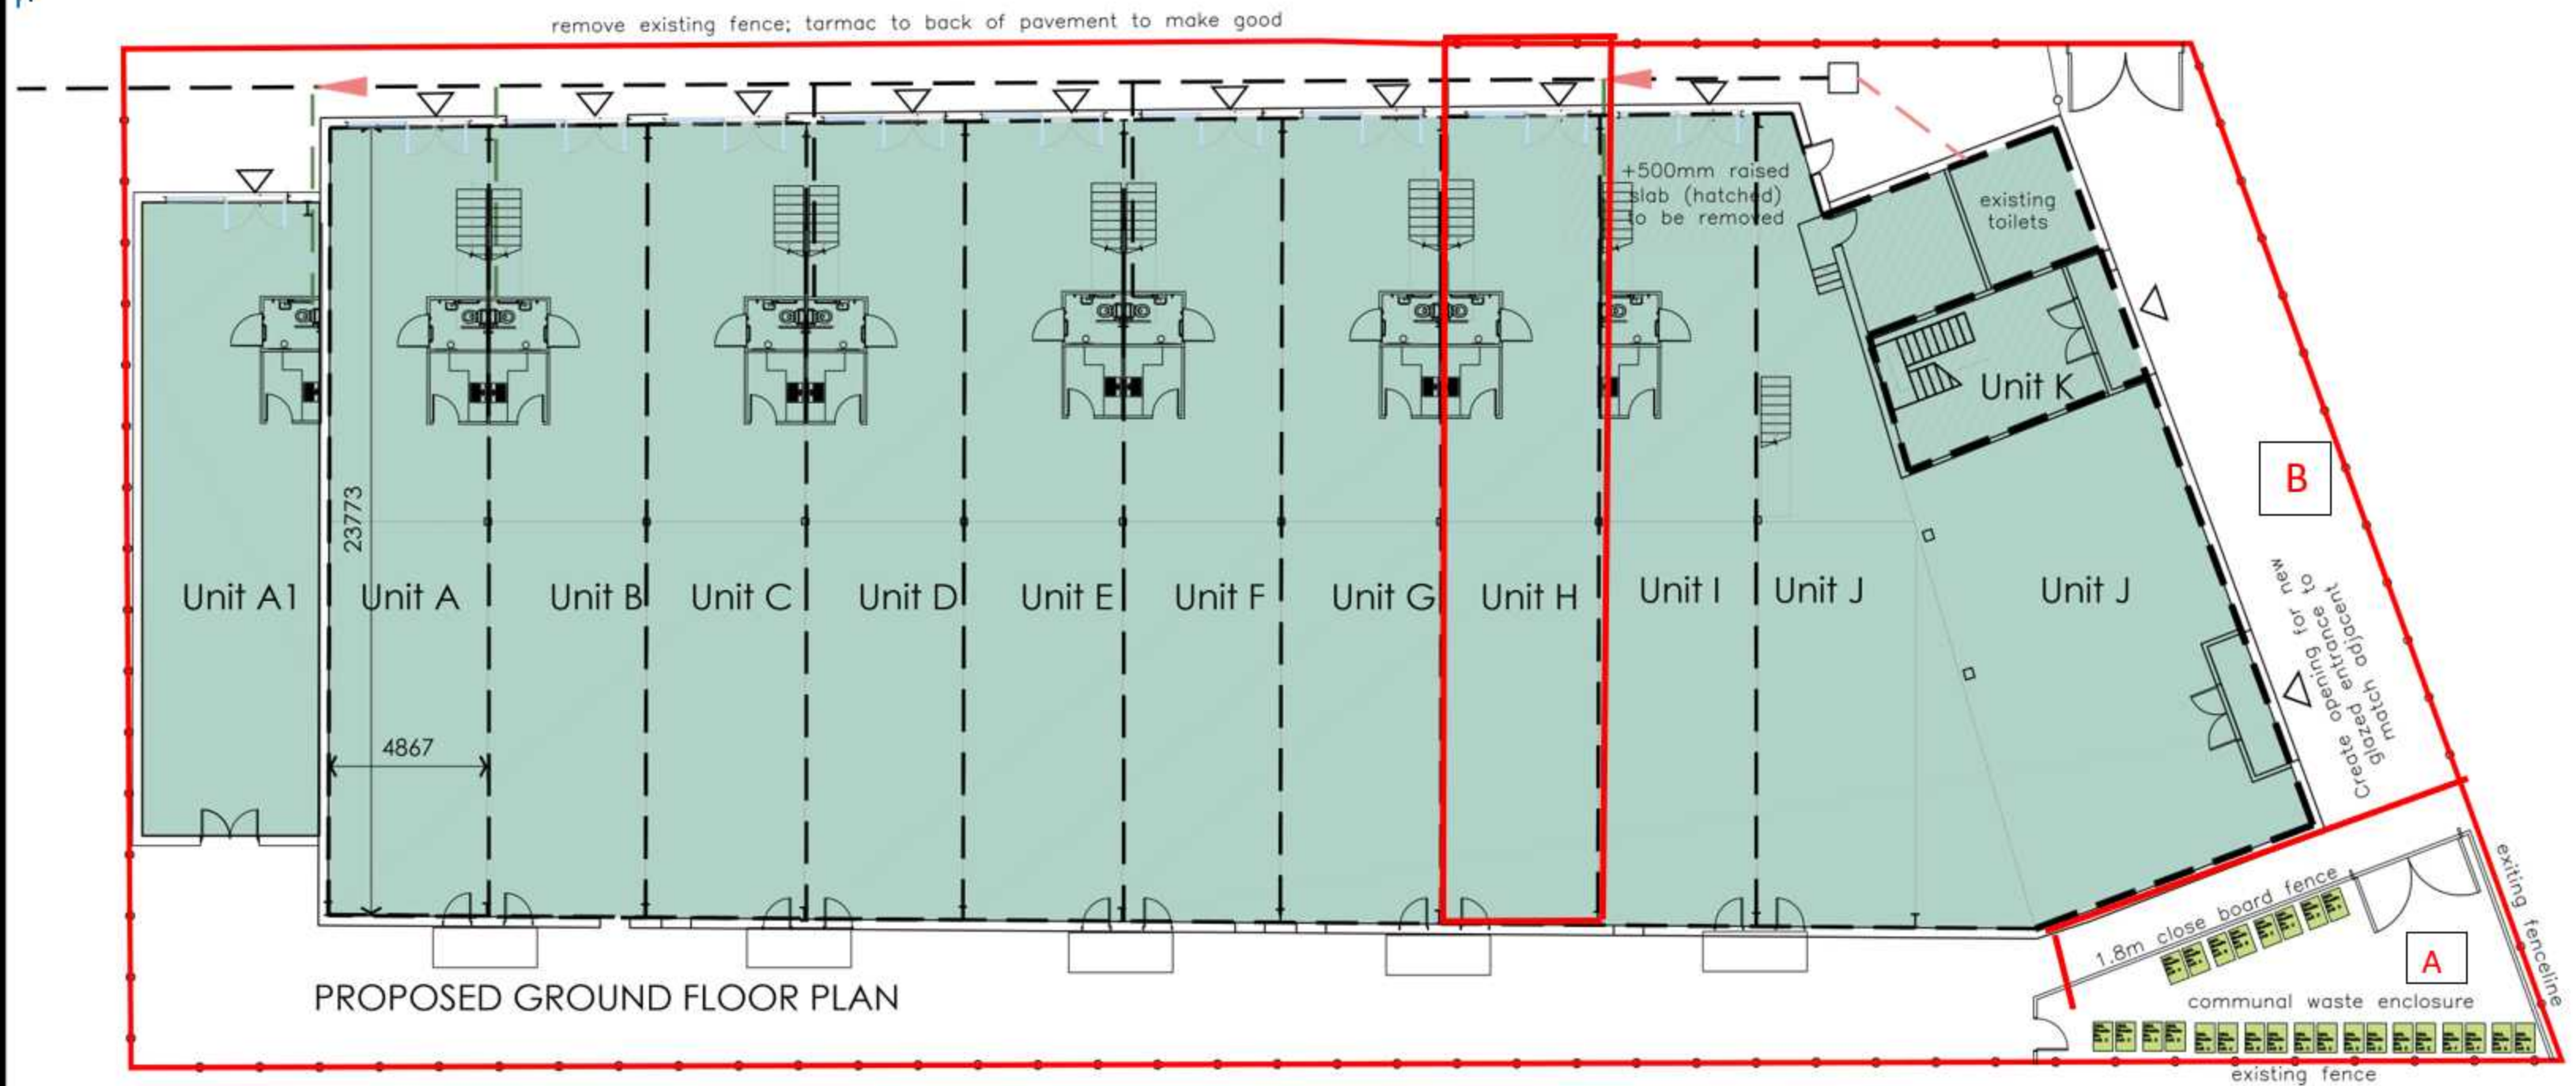

**A-BINS STORAGE
POINT**

**B-BINS COLLETCION
POINT**

PROPOSED MEZZANINE, SUBDIVISION AT PARK HOUSE, ALLISON STREET

SCALE 1:200 @ A3