



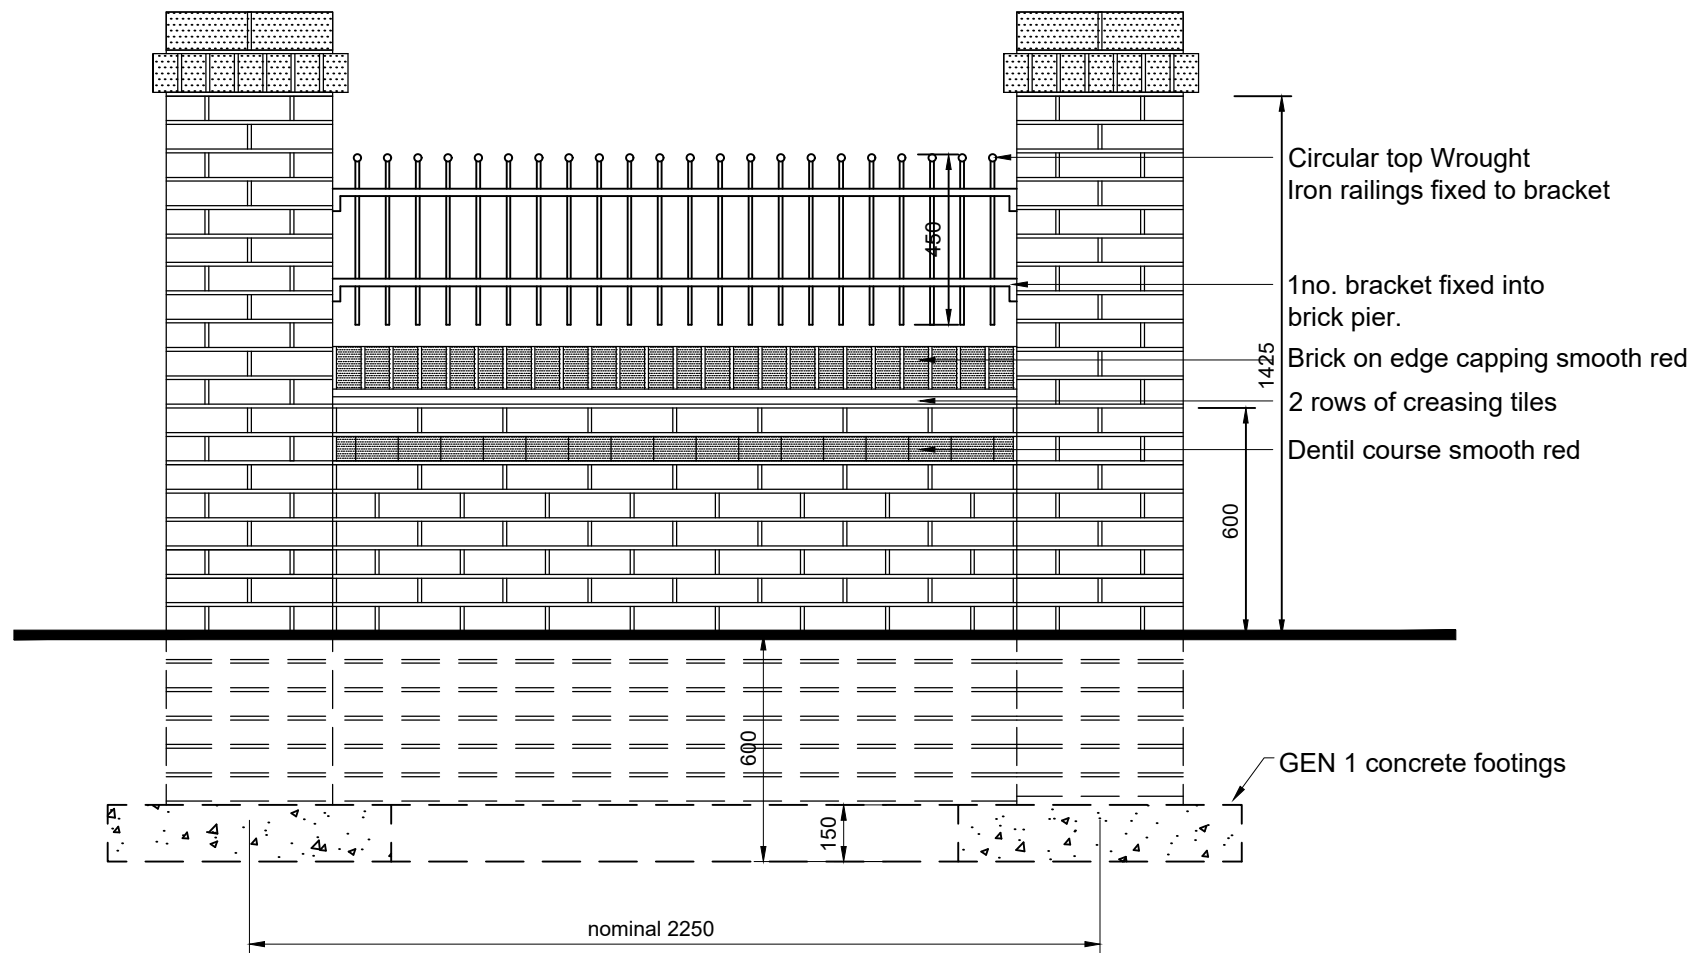

Elevation

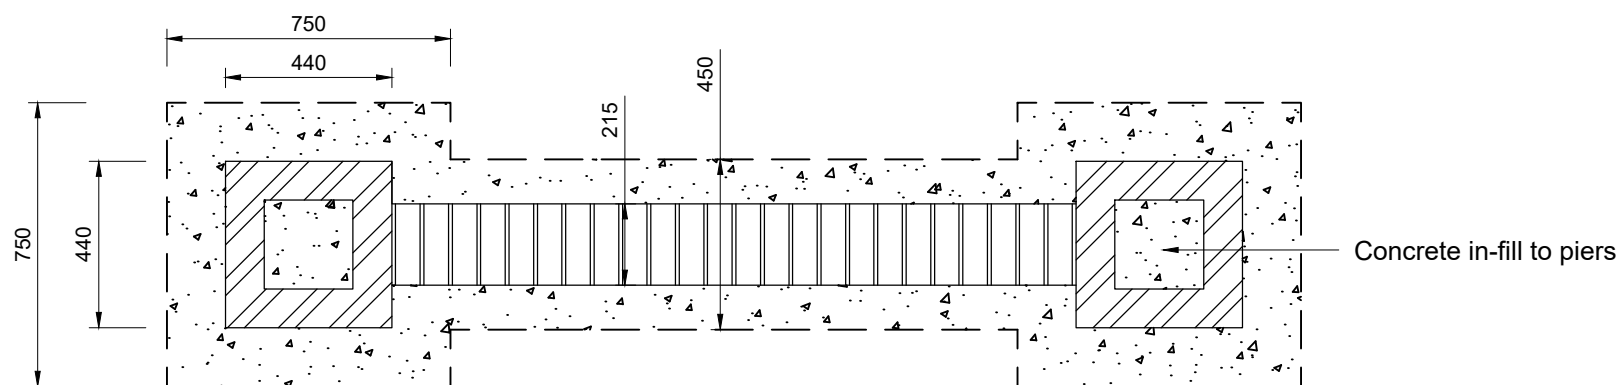

Plan

0.6m High Wall with railings

NOTES

- No dimensions are to be measured from this drawing.

-	-	-	-
Rev.	Date	Amendment	Chkd

Bellway

(MANCHESTER)

(a member of Bellway Plc Group of Companies)
Bellway Homes Ltd
304 Bridgewater Place, Birchwood, Warrington, WA3 6XG
Tel: 01925 846700

Project

**Standard Boundary Treatment /
Fence Details**

Subject

**0.6m wall with railings (No
Copings)**

Scale 1:20	Date Sept 2024	Drawn AT	Checked SJH
Drawing No. BH/MAN/SD/BWP034			Revision -

Note
All specifications, materials and workmanship to be in accordance with current NHBC and Building Regulations.
Main drainage to comply with Sewers for Adoption current edition.
Highways to be in accordance with Local Authority specification.
Do not scale from this drawing.
All dimensions to be verified with the drawing office.

Cad File Name : R:/ARCHITECTS/ARCHITECTS/STANDARD DETAILS