


7 Brookburn Road

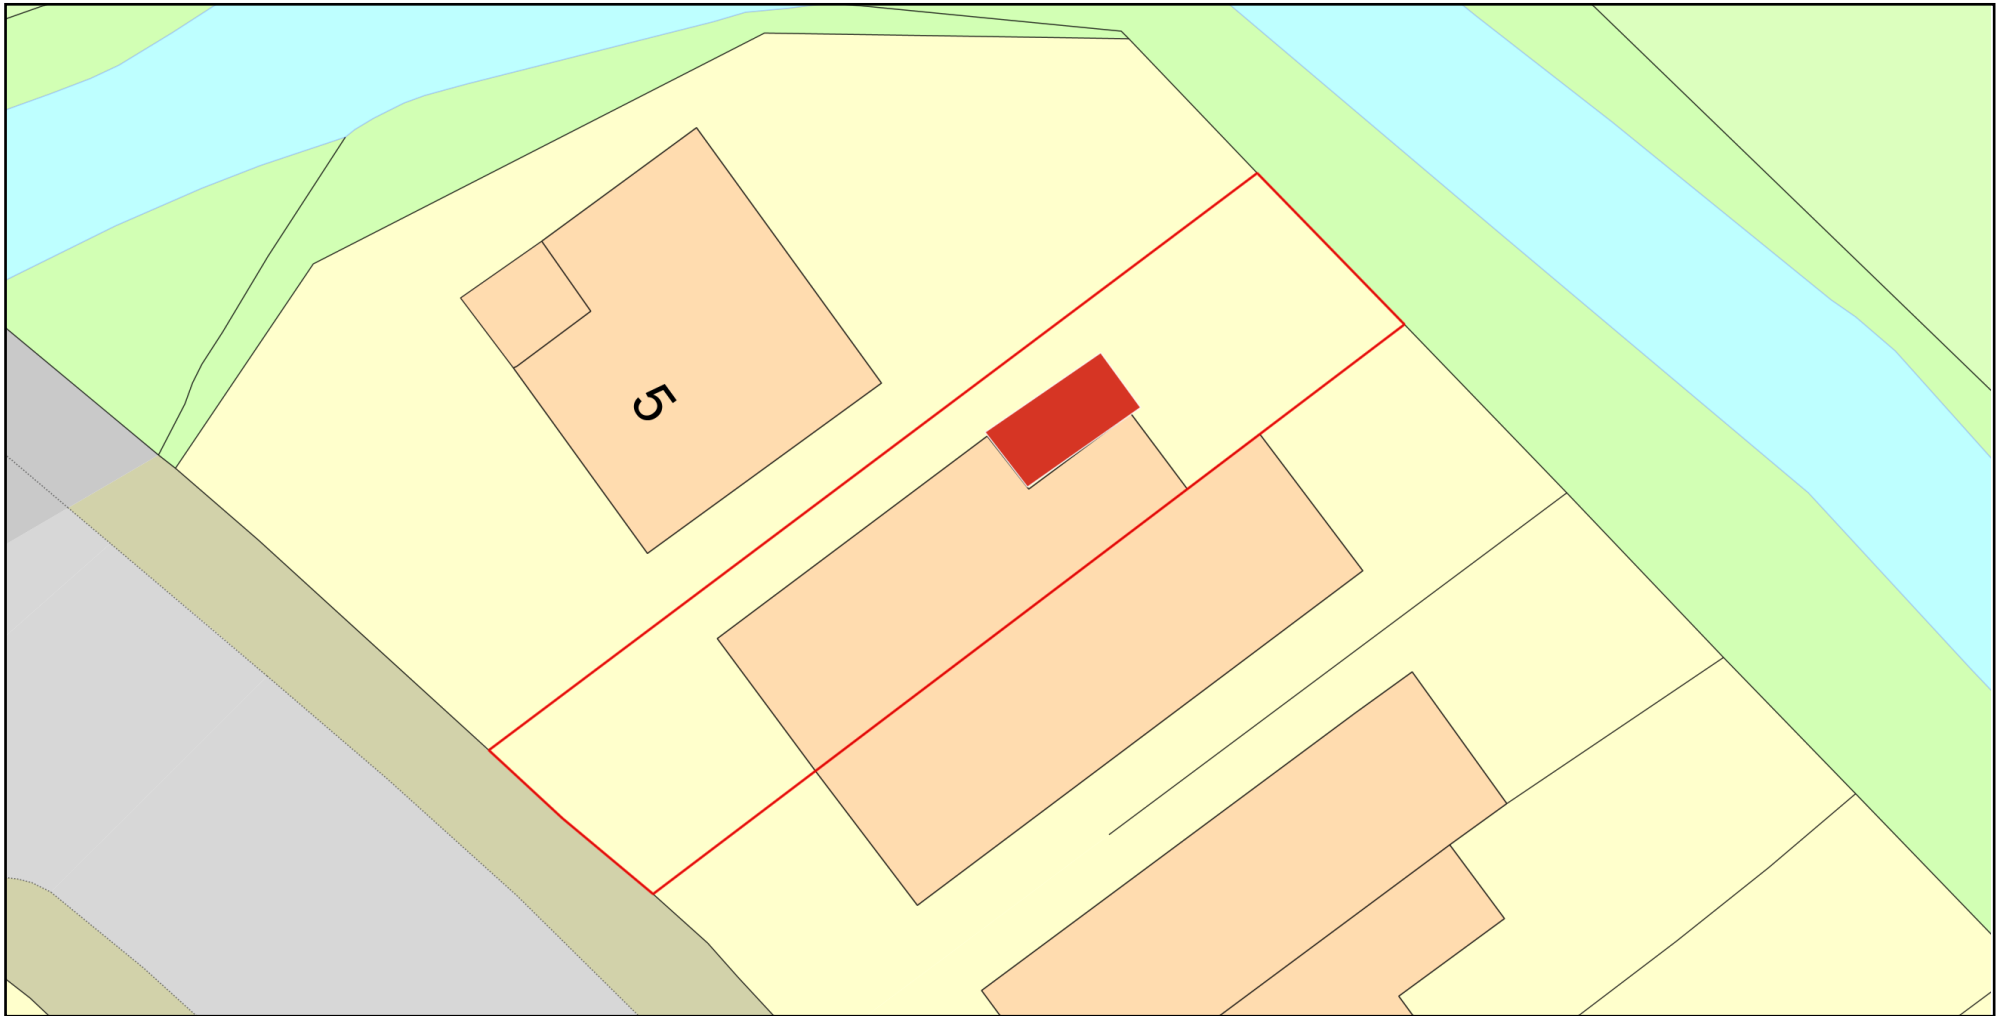

0 10
Metres



Plan Produced for: Danielle Peet and Ben Jewell

Date Produced: 15 Oct 2024

Plan Reference Number: TQRQM24289163631439

Scale: 1:200 @ A4

© Crown copyright and database rights 2023 OS 100042766

