
- Dimensions are in millimeters, unless stated otherwise.
- Scaling of this drawing is not recommended.
- It is the recipients responsibility to print this document to the correct scale.
- All relevant drawings and specifications should be read in conjunction with this drawing.


Site Boundary
2.27 acres (0.9200 ha)

Protection Key


- 1000mm high, 194mm diameter 10mm thick CHS Grade 316 brushed stainless steel anti ram raid bollards at 1500mm centres are to be provided to all glazing openings.
- 1500mm high sleeved bollard. Finish - Yellow & Black
- 1100mm high hooped door barrier. Galvanised steel for main entrance doors.
- 4x protection bollards around 6m optic column not on footpath
- Private Means of Access - No works in this area.

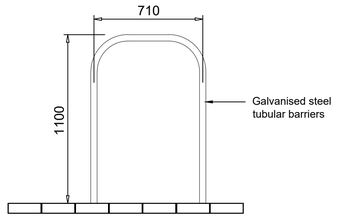


Main Entrance Door Barrier
Scale 1:20

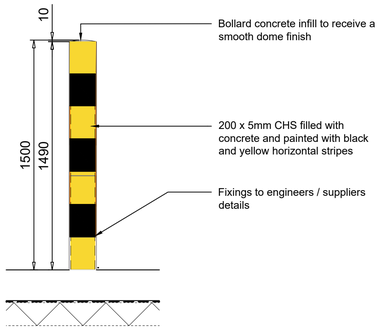


1500mm Bollard Detail
Scale 1:20

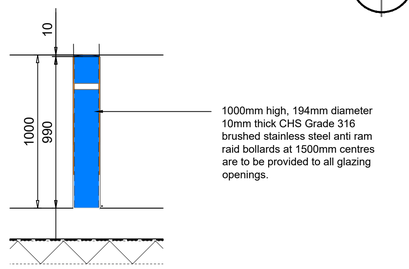

1000mm Bollard Detail
Scale 1:20

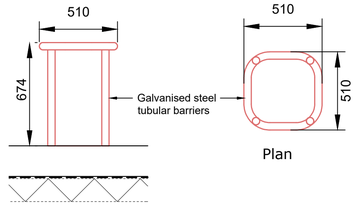

EVCP vehicle pillar protection barrier
Scale 1:20

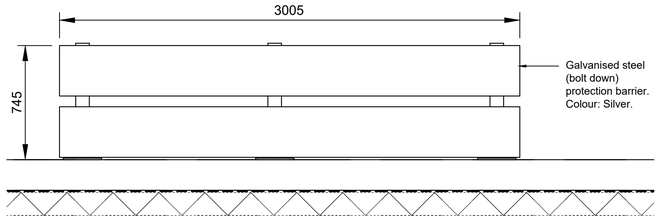

Bolt-down Armco Safety Barrier
Scale 1:20

Proposed External Protection Plan
Scale 1:250

5m SCALE 1:250

PLANNING
THIS DRAWING IS TO BE USED FOR THE STATED PURPOSE ONLY AND SHOULD NOT BE USED FOR ANY OTHER

rev	amendments	by	ckd	date

Former Walkers Site, Crabtree Lane, Manchester

External Protection Plan

Information Container LOD:	LOD 100

Chancerygate

umc architects
Newark Beacon, Cafferata Way, Newark, Nottinghamshire NG24 2TN
o. +44 (0)1636 653027 e. info@umcarchitects.com

RIBA PoW Stage:	3 - Spatial Coordination
Document Suitability:	S3
Drawn / Checked:	BB / JC
Date:	19/02/2024
Scale:	As Indicated A1
UMC Project Number:	23168

Document Reference:	Drawing no:	Revision:
23168 - UMC - XXXX - SI - DR - A	0706	P07