




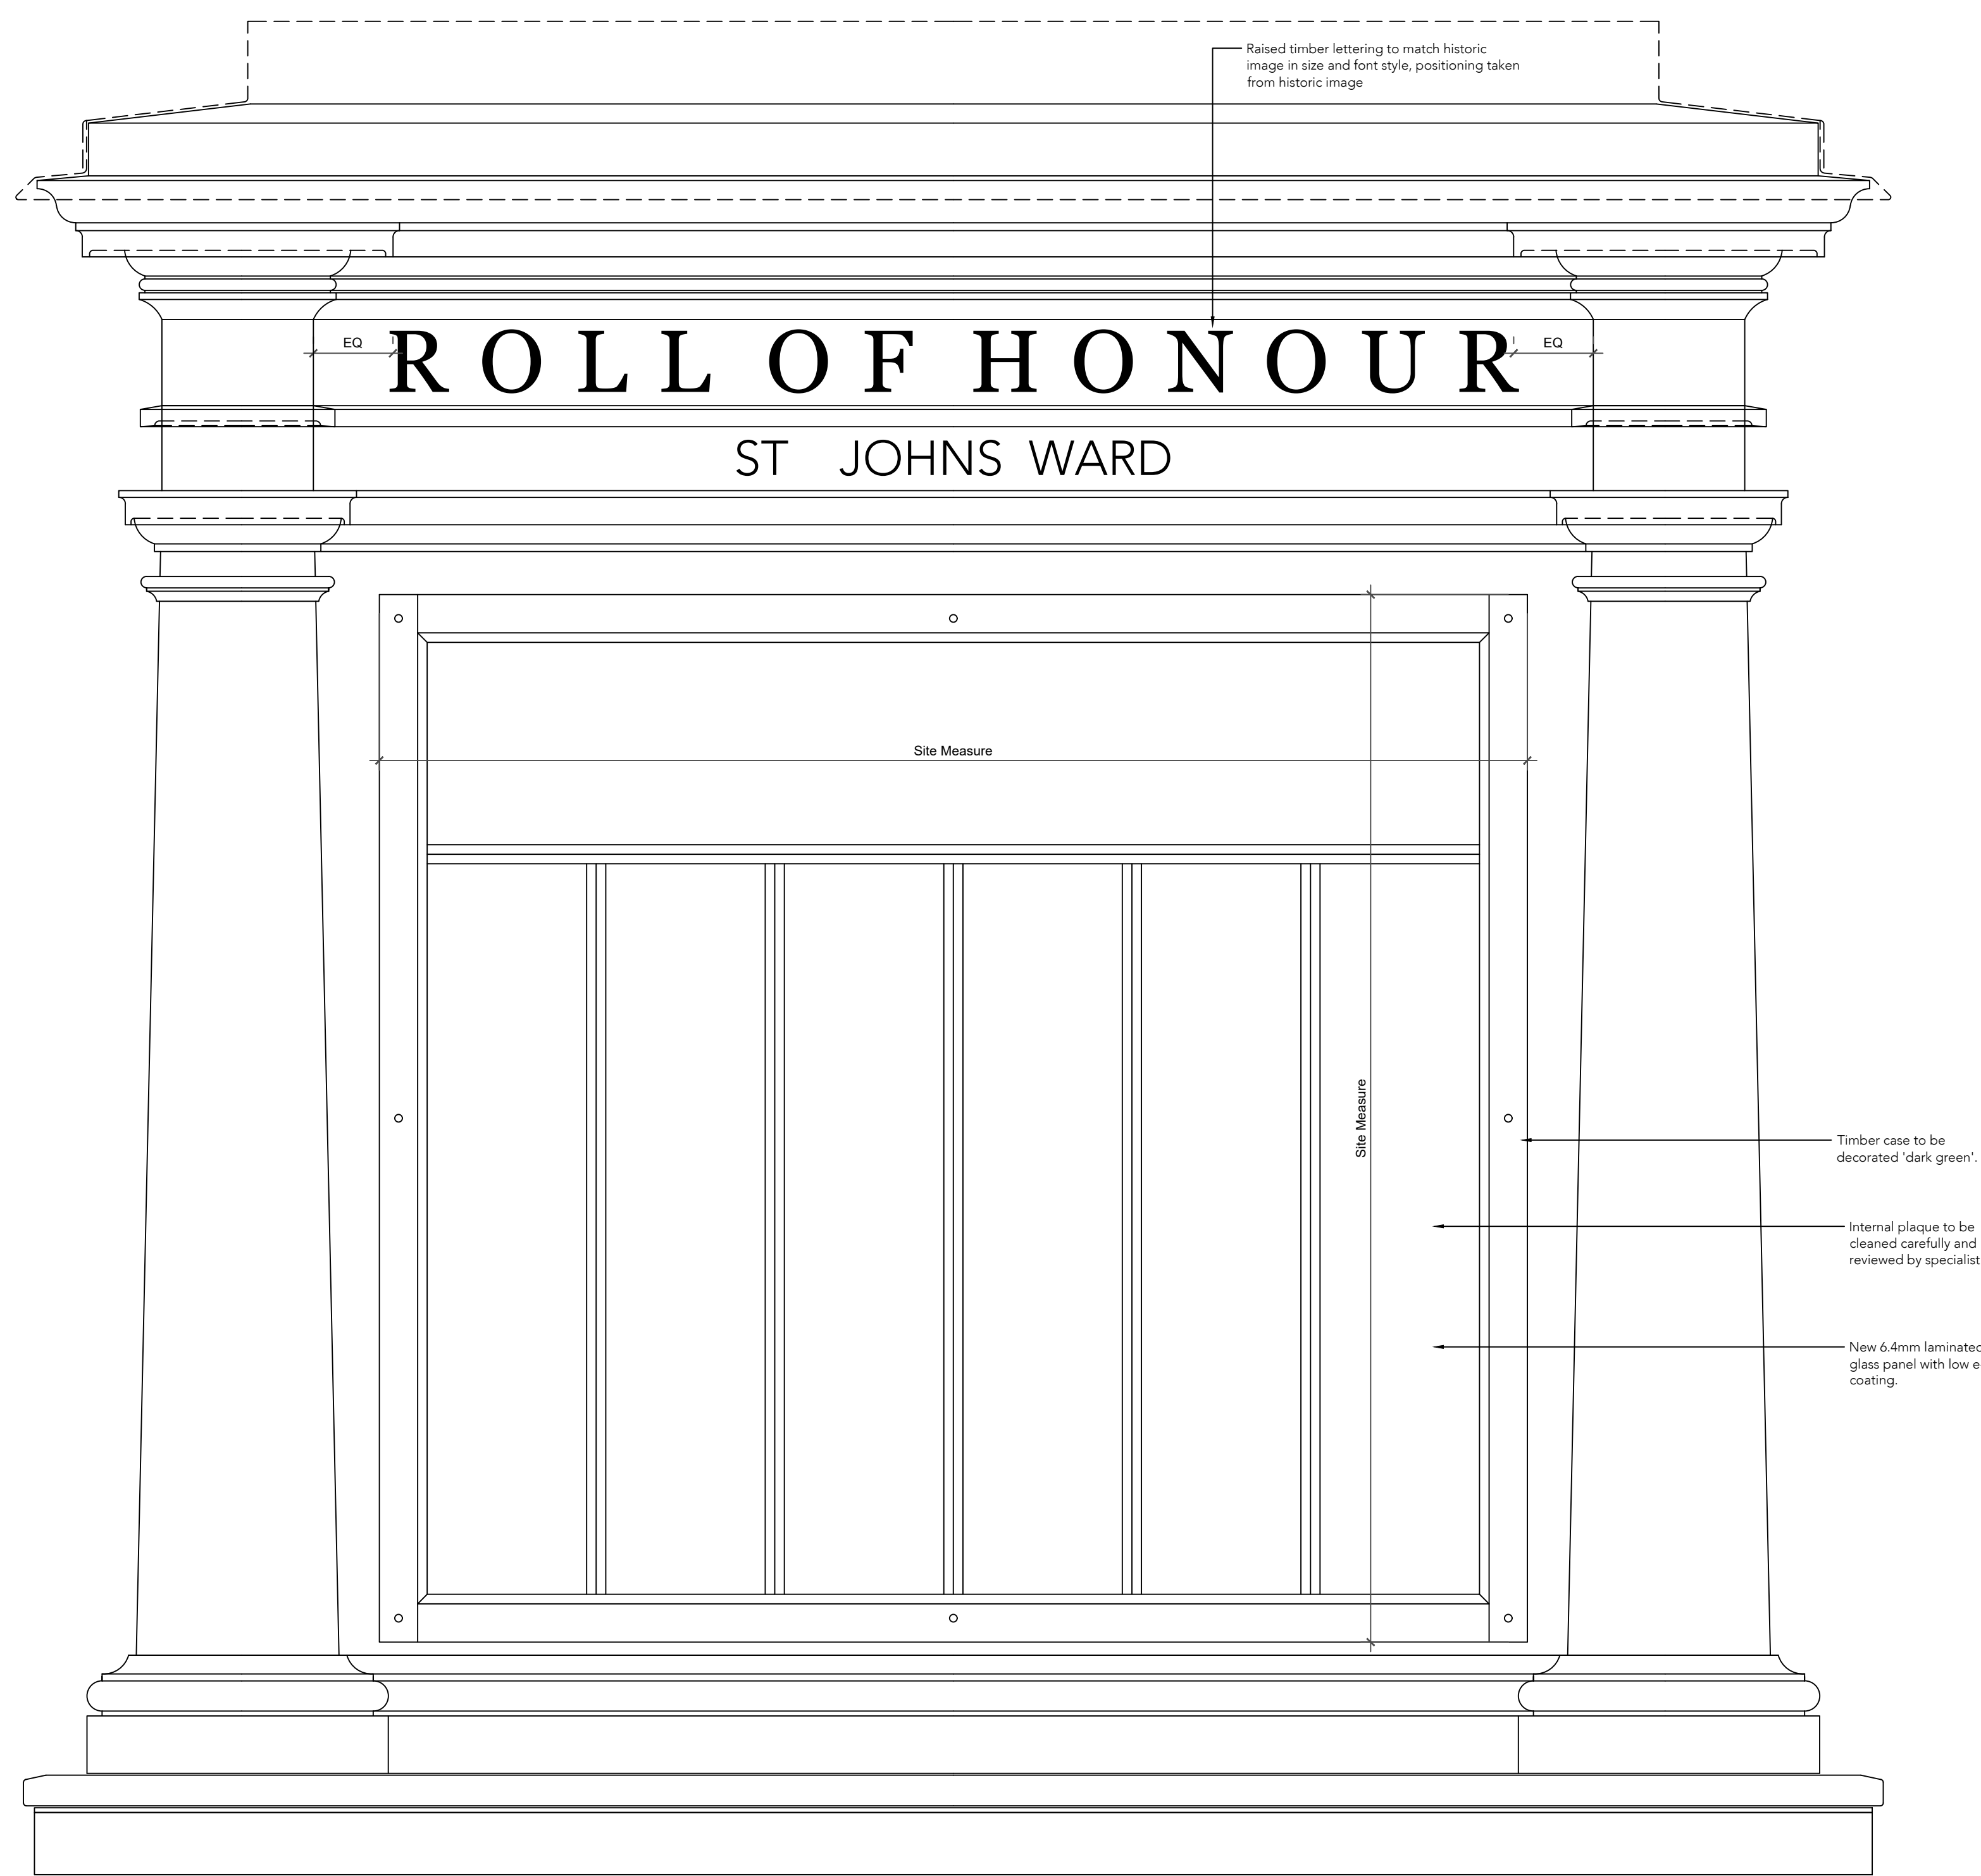


Elevation of Historic Memorial Plaque

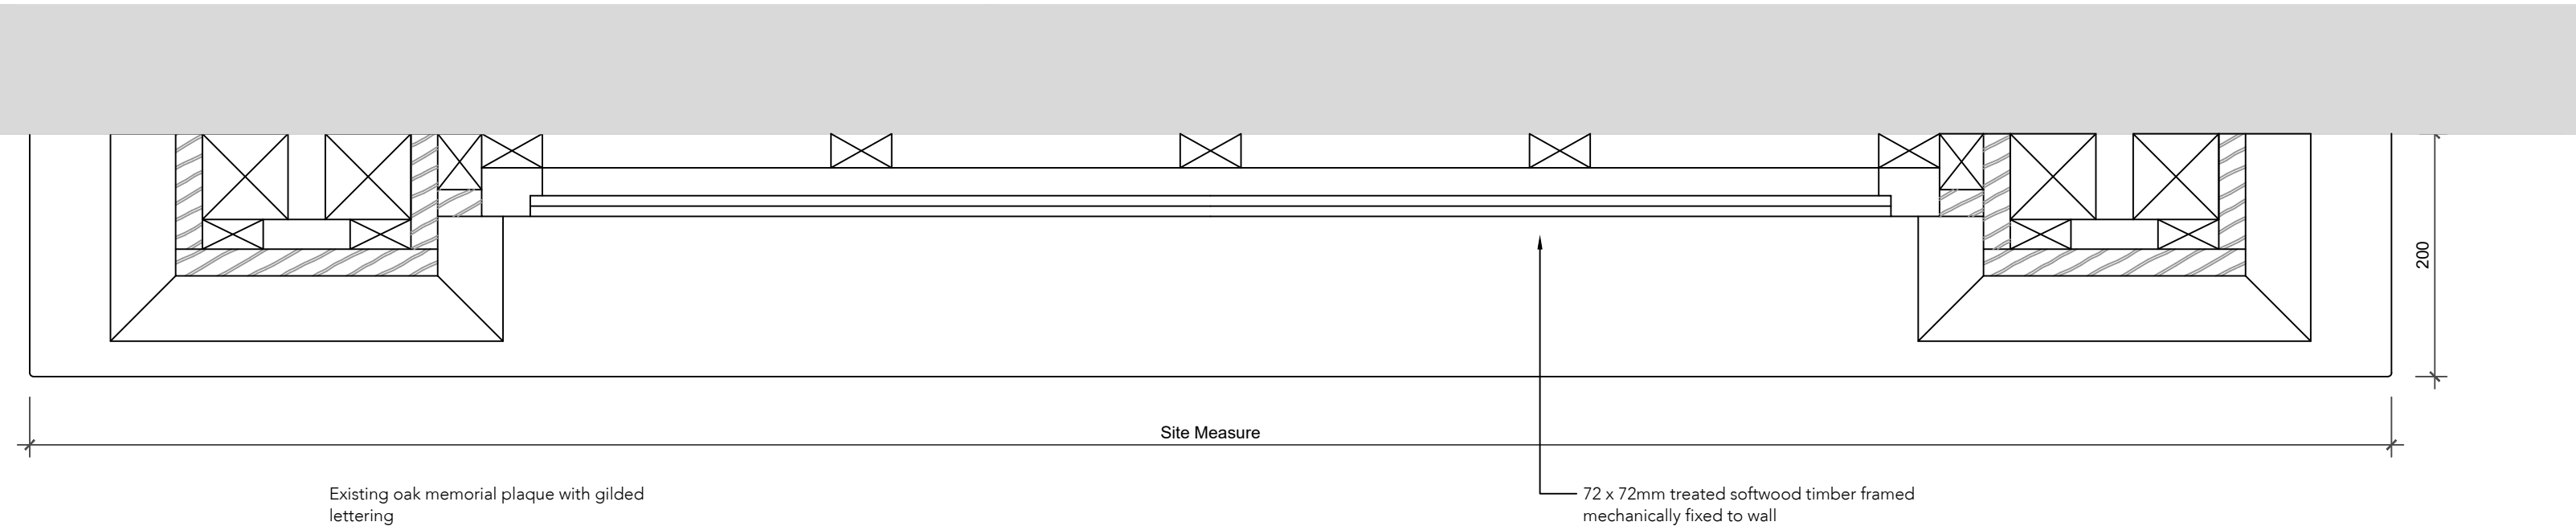


Plan of Historic Memorial Plaque

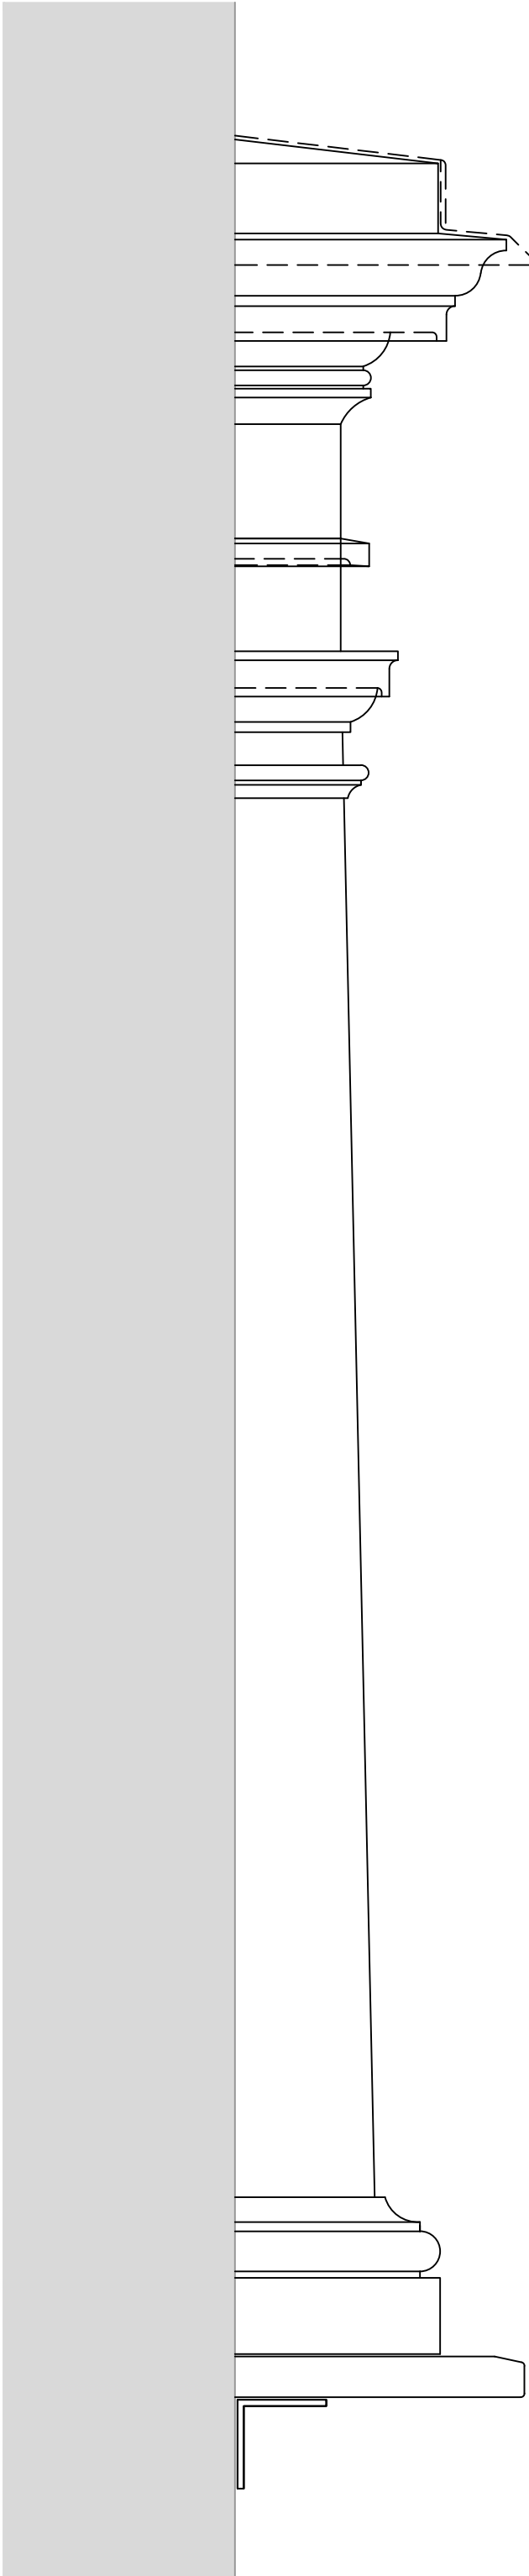

Side Elevation

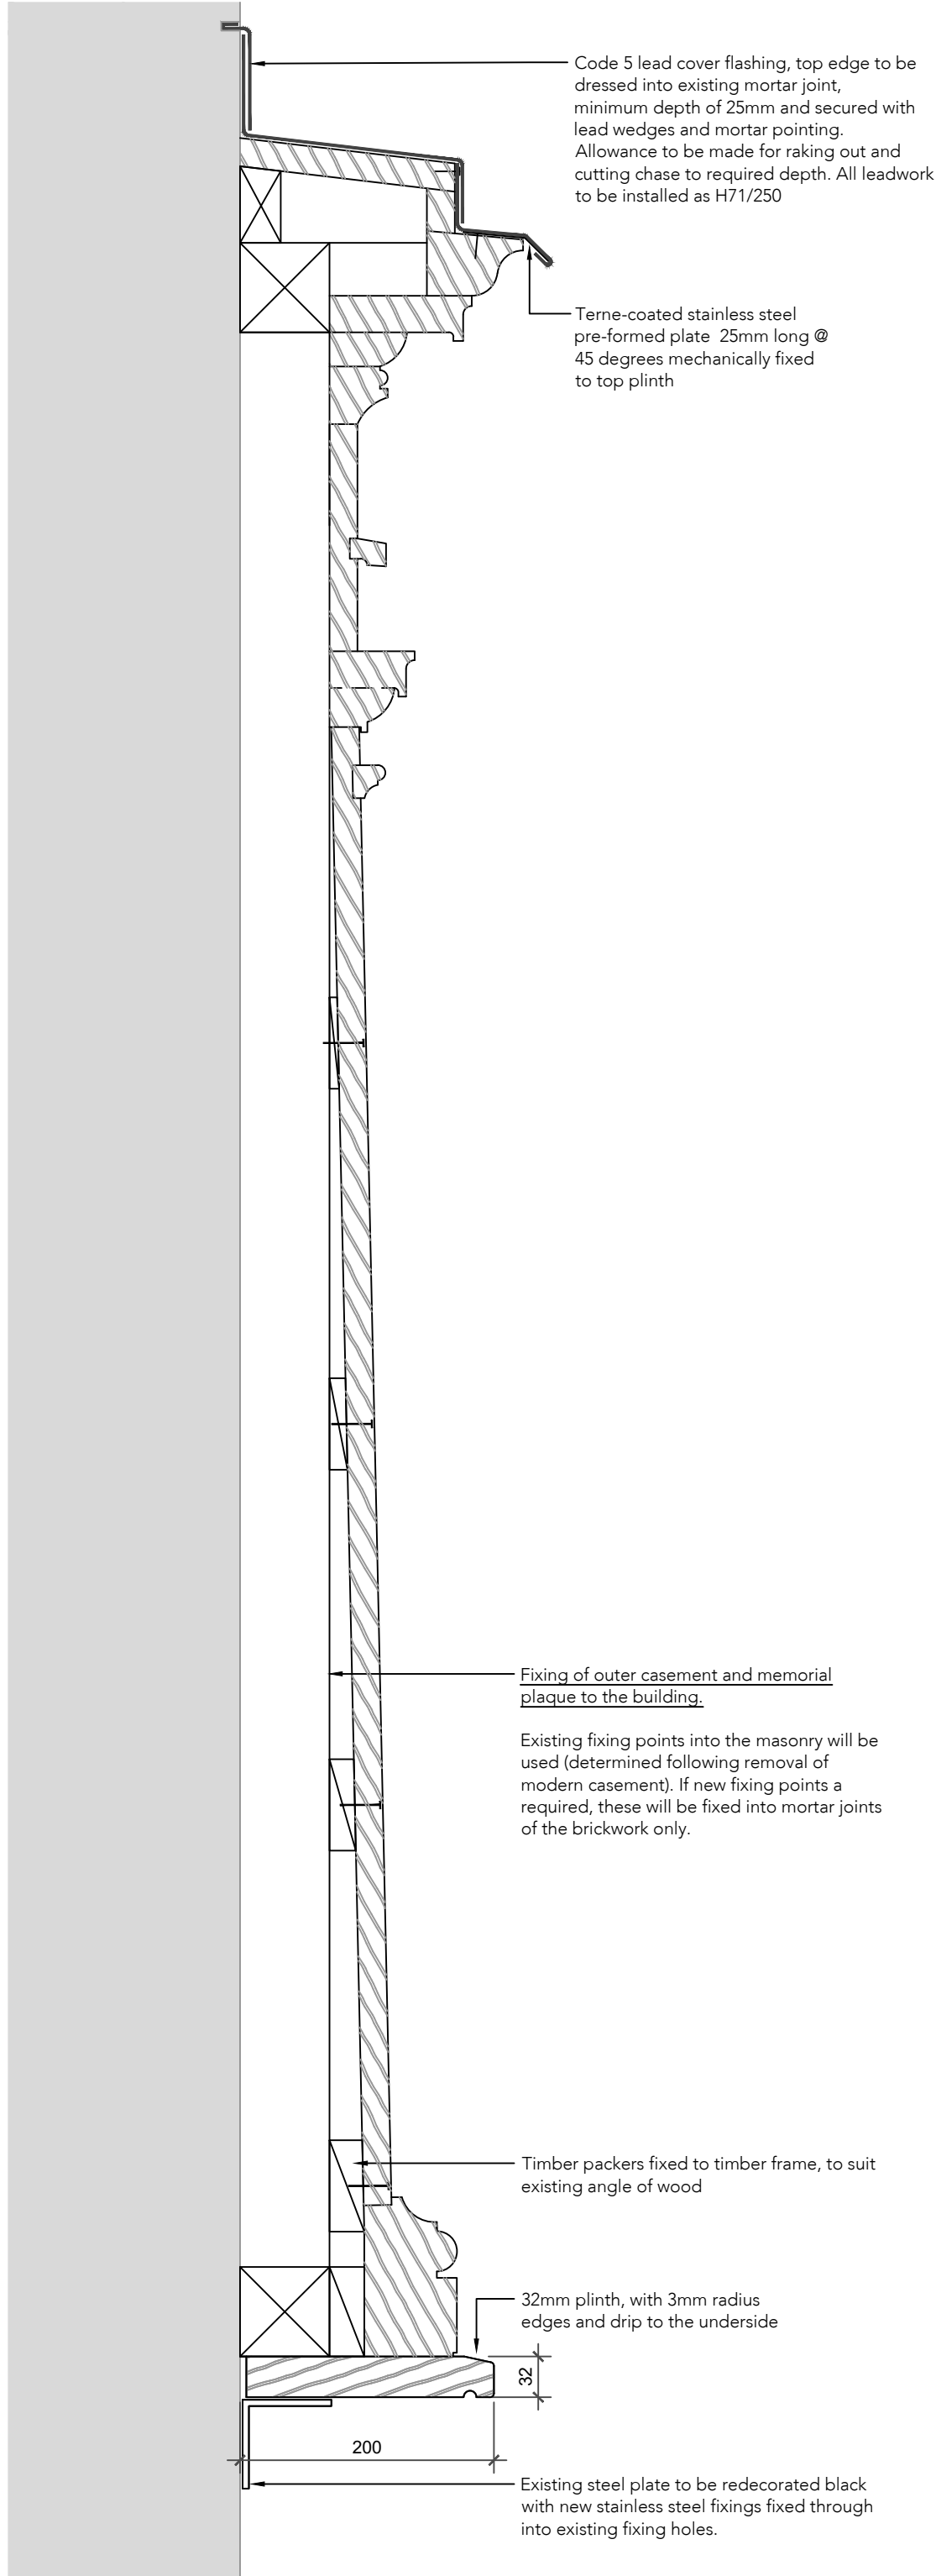

Section Through Memorial Plaque

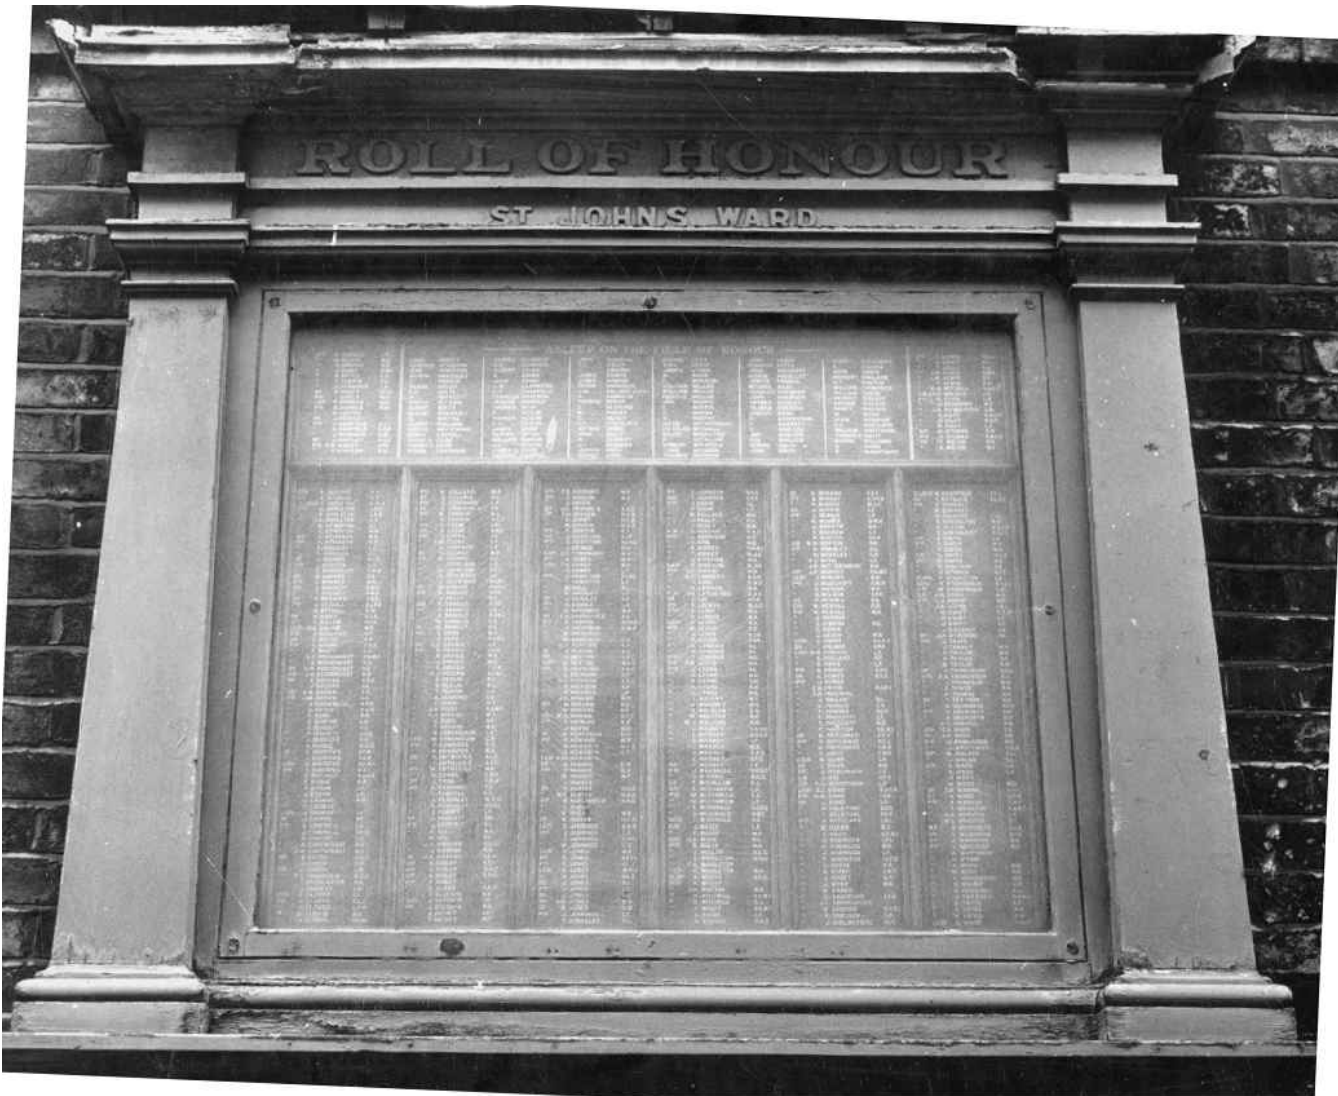

Historic Image of Memorial Plaque

Note:
Do not scale from this drawing.
Dimensions are to be checked on site.
If in doubt please ask.

General Notes

Do not scale from this drawing.

Dimensions are to be checked on site.

If in doubt please ask.

All dimension are assumptions and taken from photos and current plaque. Dimensions to be taken from current plaque prior to manufacture and provided to The Architect for approval.

Rev 05/07/24 JK First Issue

Rev Date/Intls Details

© The moral rights of the author are hereby asserted.
This drawing and design is the sole property of Buttress Ltd and must not be reproduced without permission.
Buttress Ltd is registered in England and Wales: 5385573

Buttress

41 Bengal St
Manchester
M4 6AF

Clockwise, Yorkshire House
Greek Street, Leeds
LS1 5SH

T 0161 236 3383

E contact@buttress.net

W www.buttress.net

Project Title MCC War Memorial
Client Manchester City Council
Location Manchester City Centre

Drawing Title War Memorial Elevation & Details
-

Date 05/07/24
Checked DW
Scale 1:5
Orig Paper Size A1

Status INSERT STATUS

Project: Origin: Zone: Level: **Type:** Disc: **Number:** Rev:

9752 - BUT-XX - XX - DR - A - 04001 - P1