




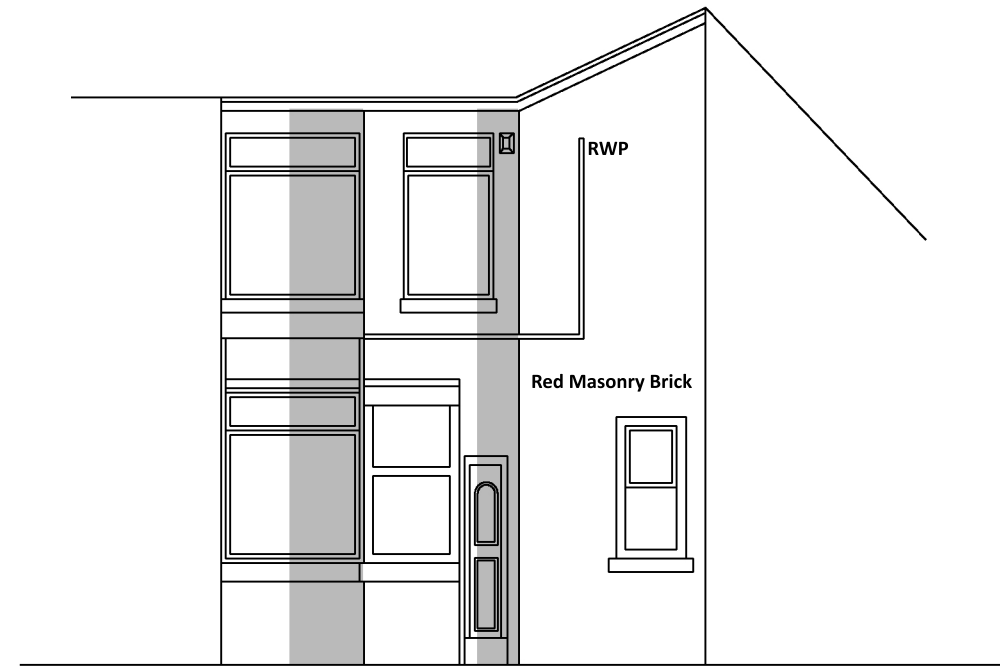

3 Existing Rear Elevation

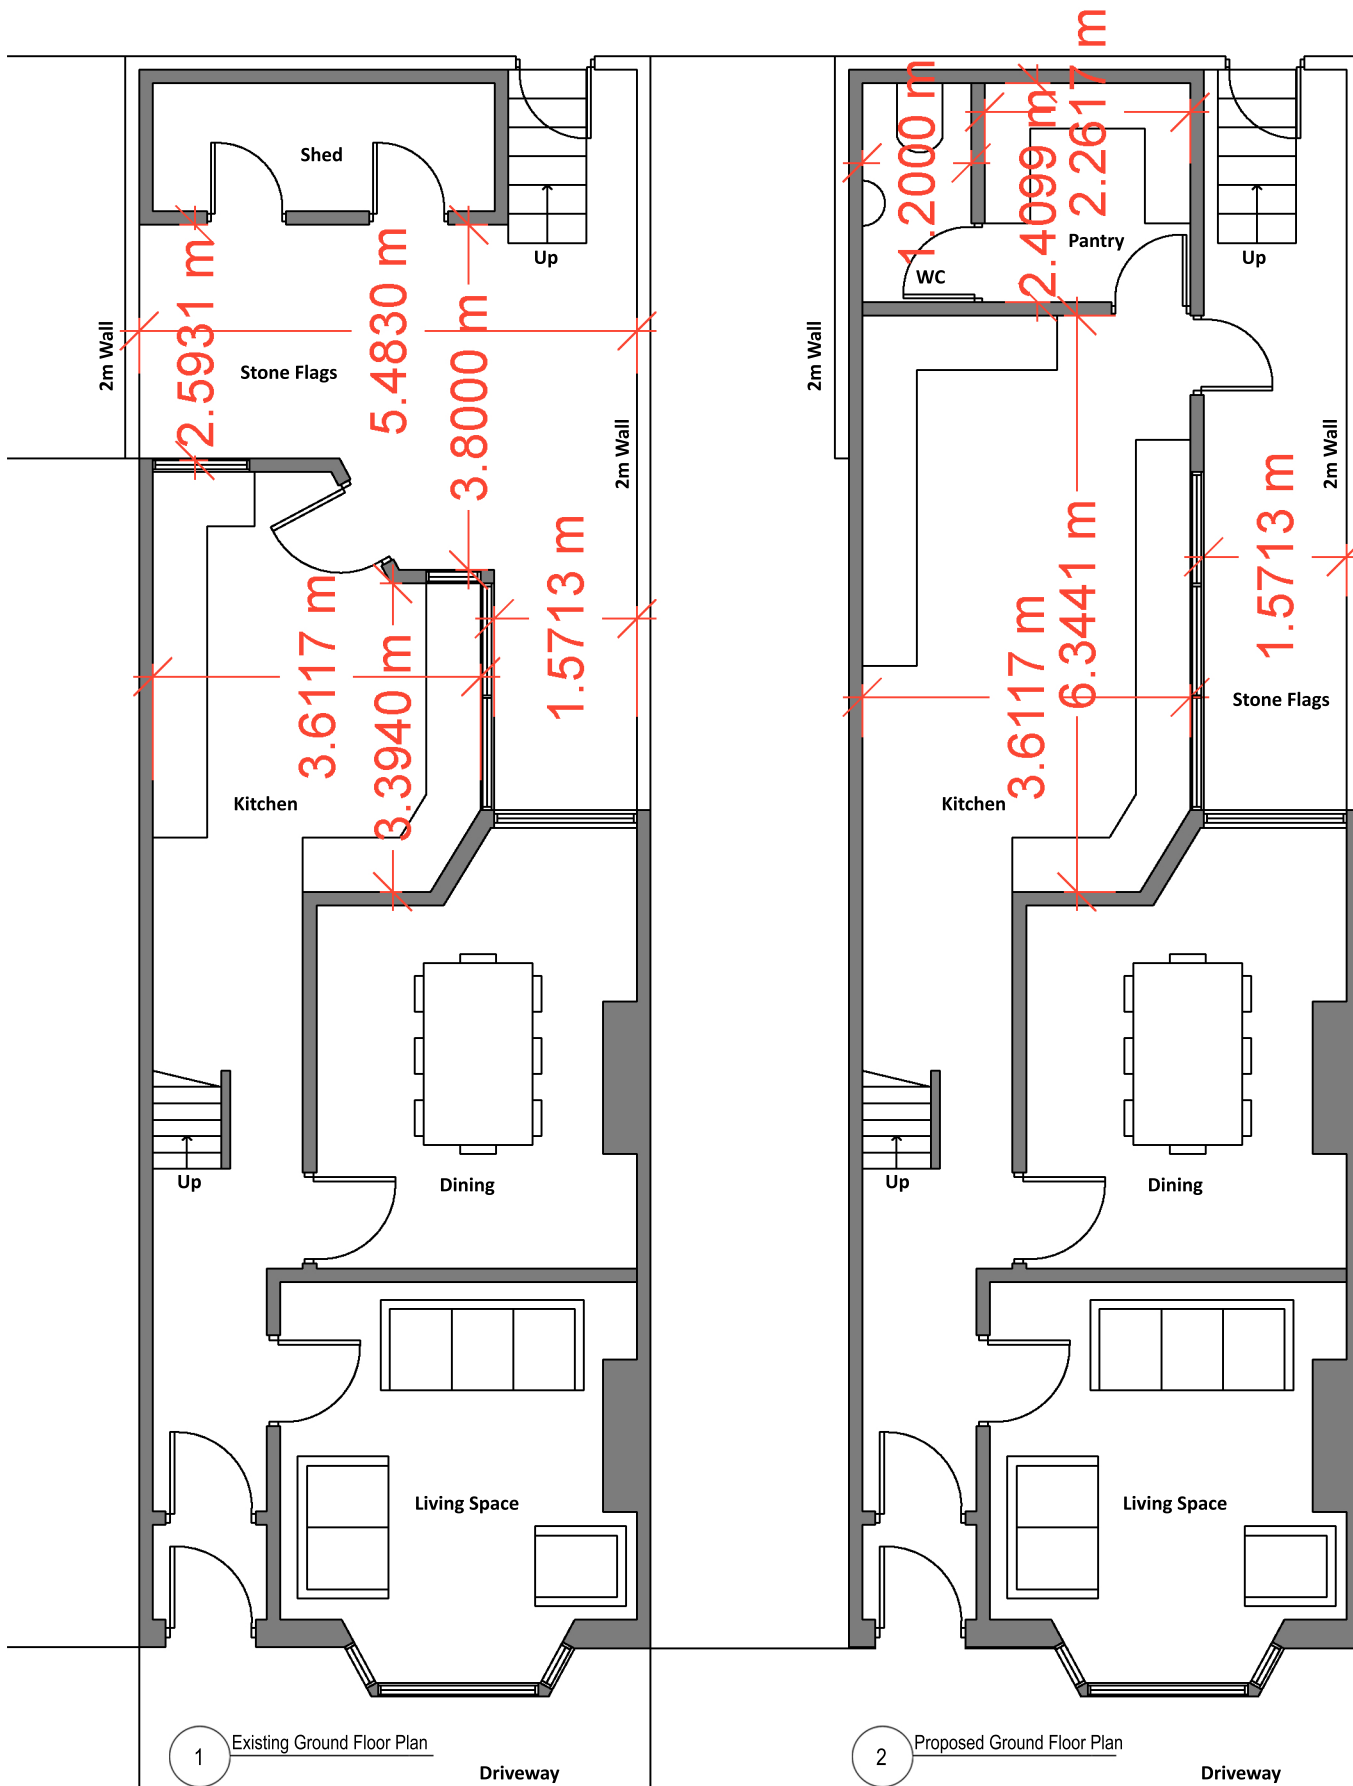

4 Proposed Rear Elevation

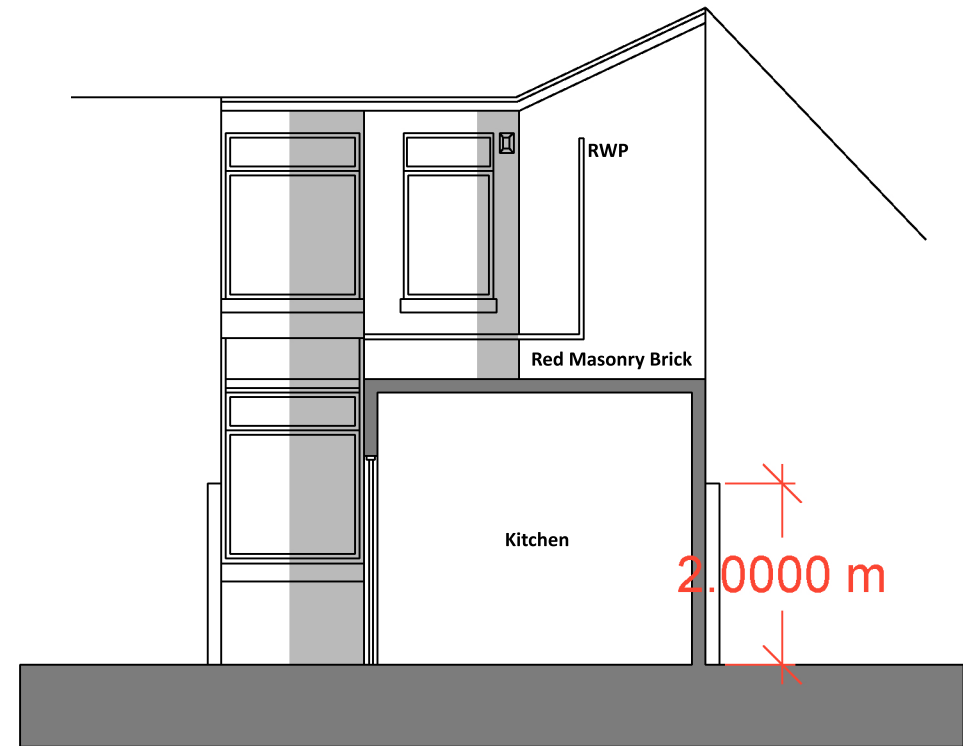